




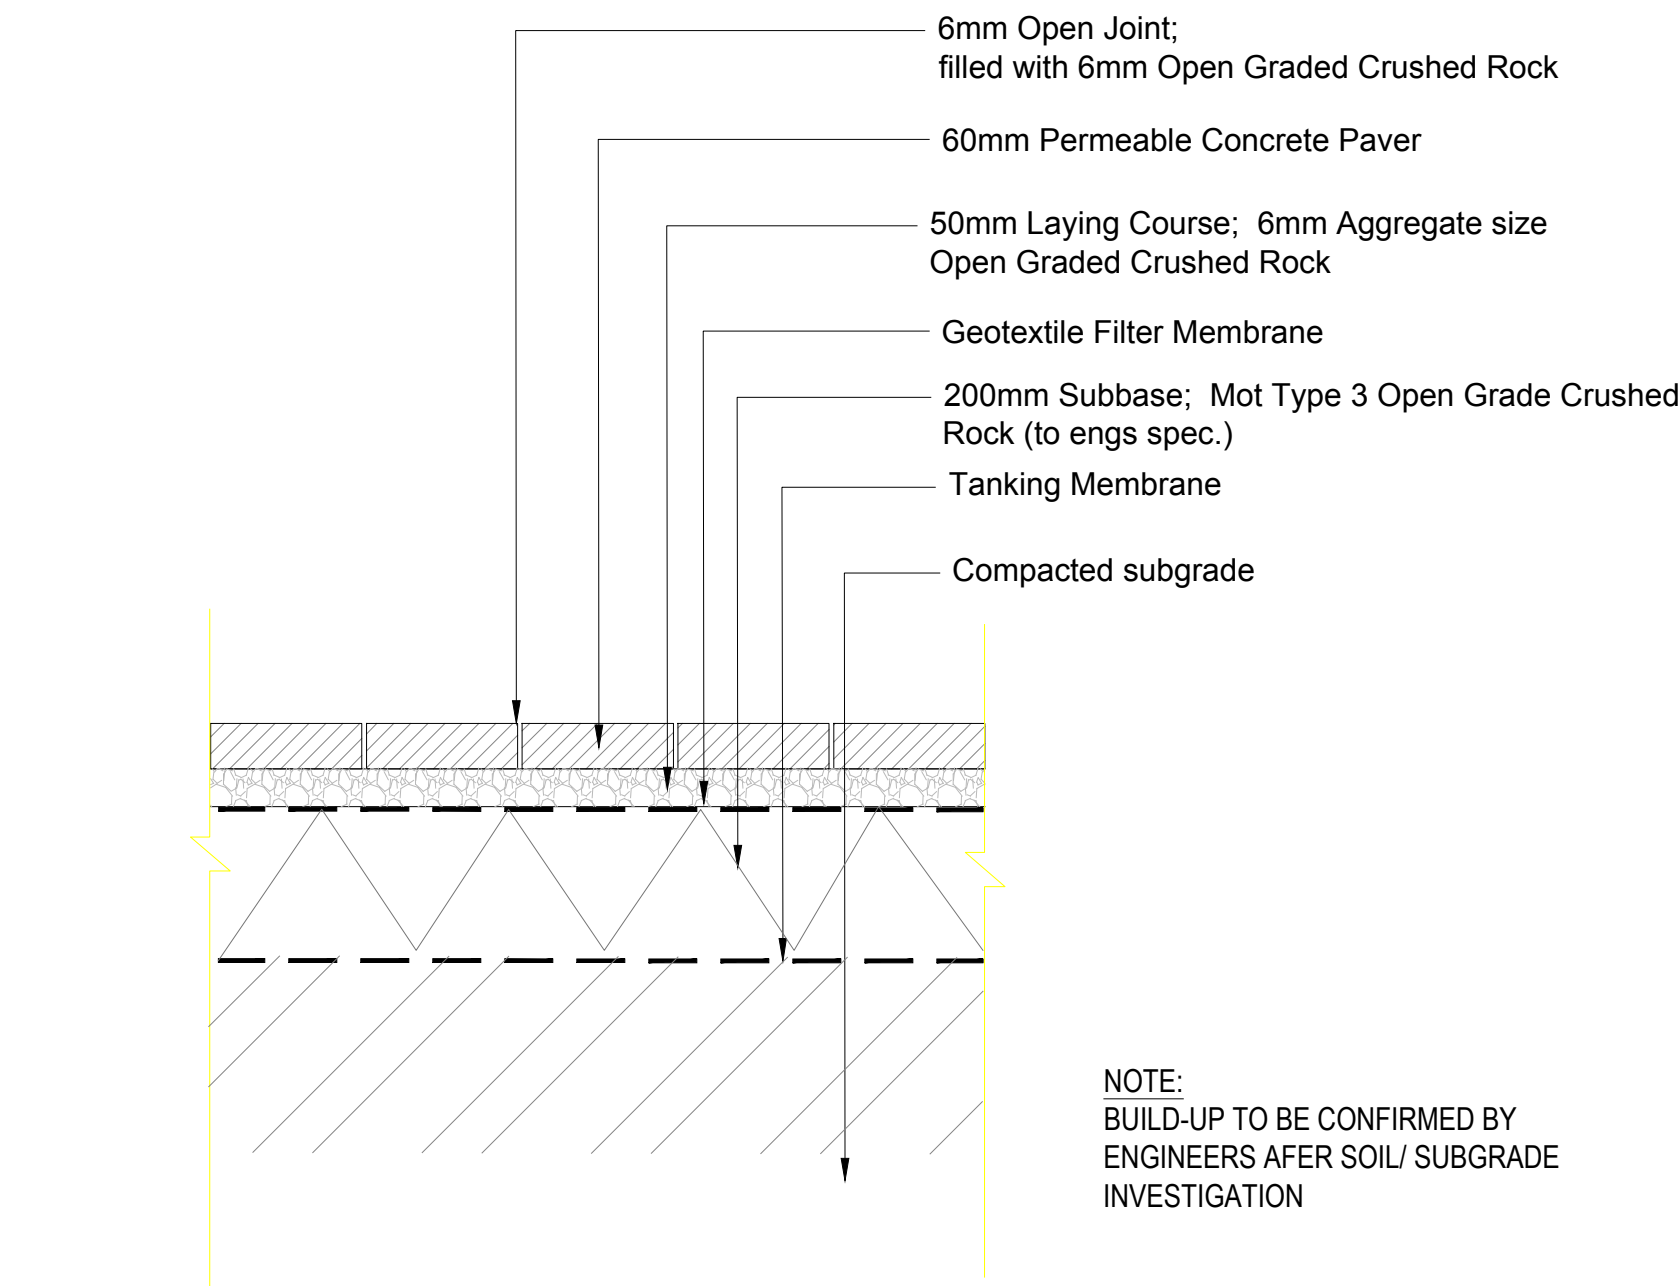


1 Permeable Concrete Block Paving (Pedestrian)
SCALE: 1:10

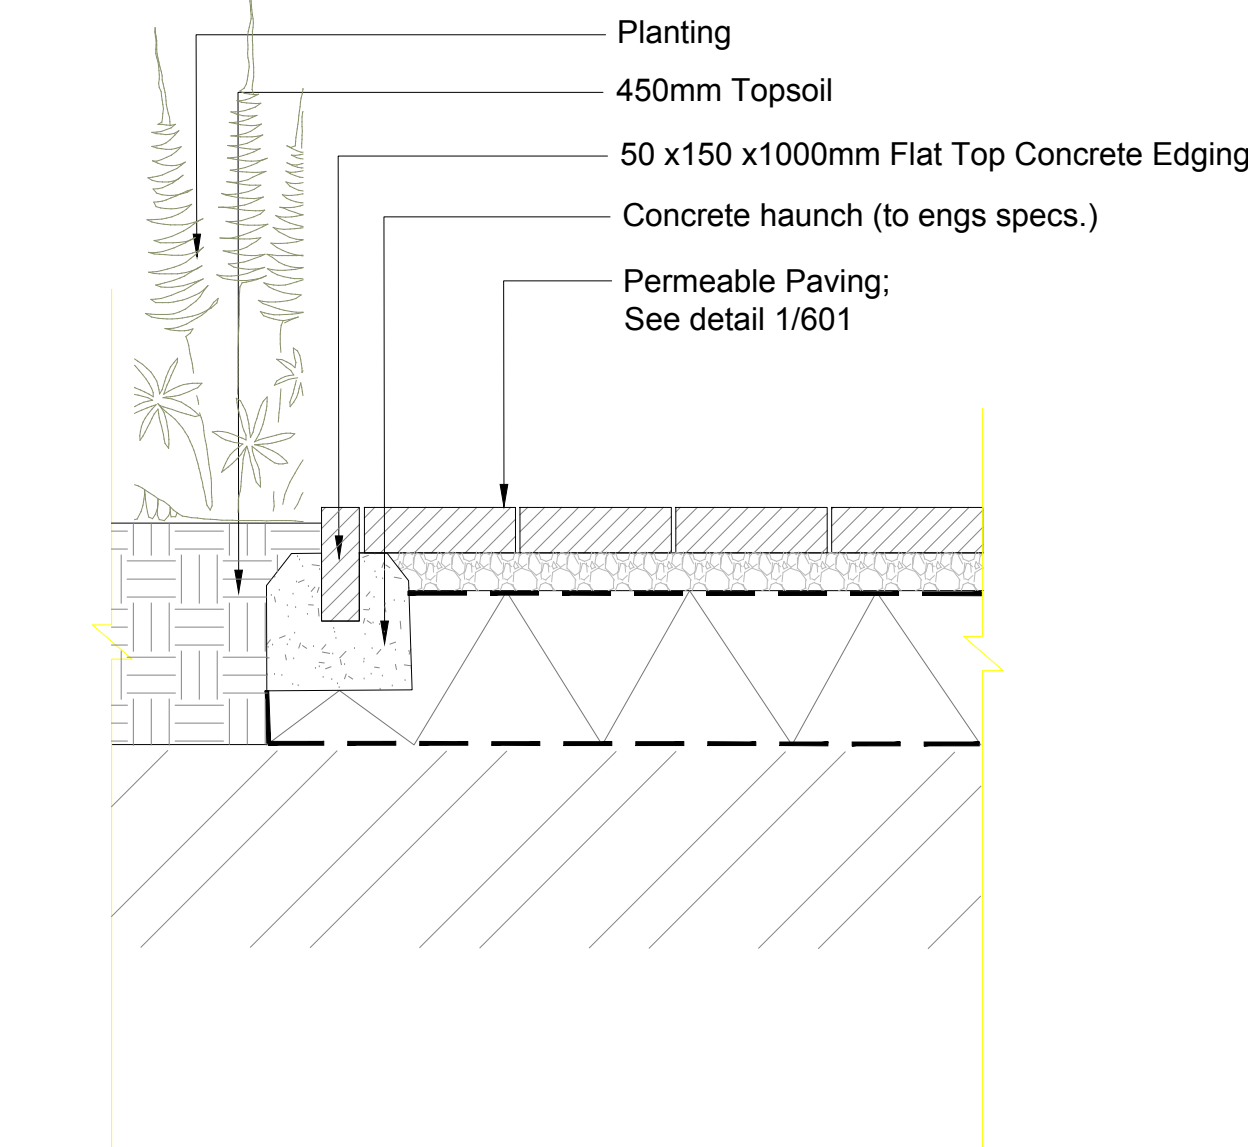


2 Permeable Concrete Block Paving Edging Detail (Pedestrian)
SCALE: 1:10

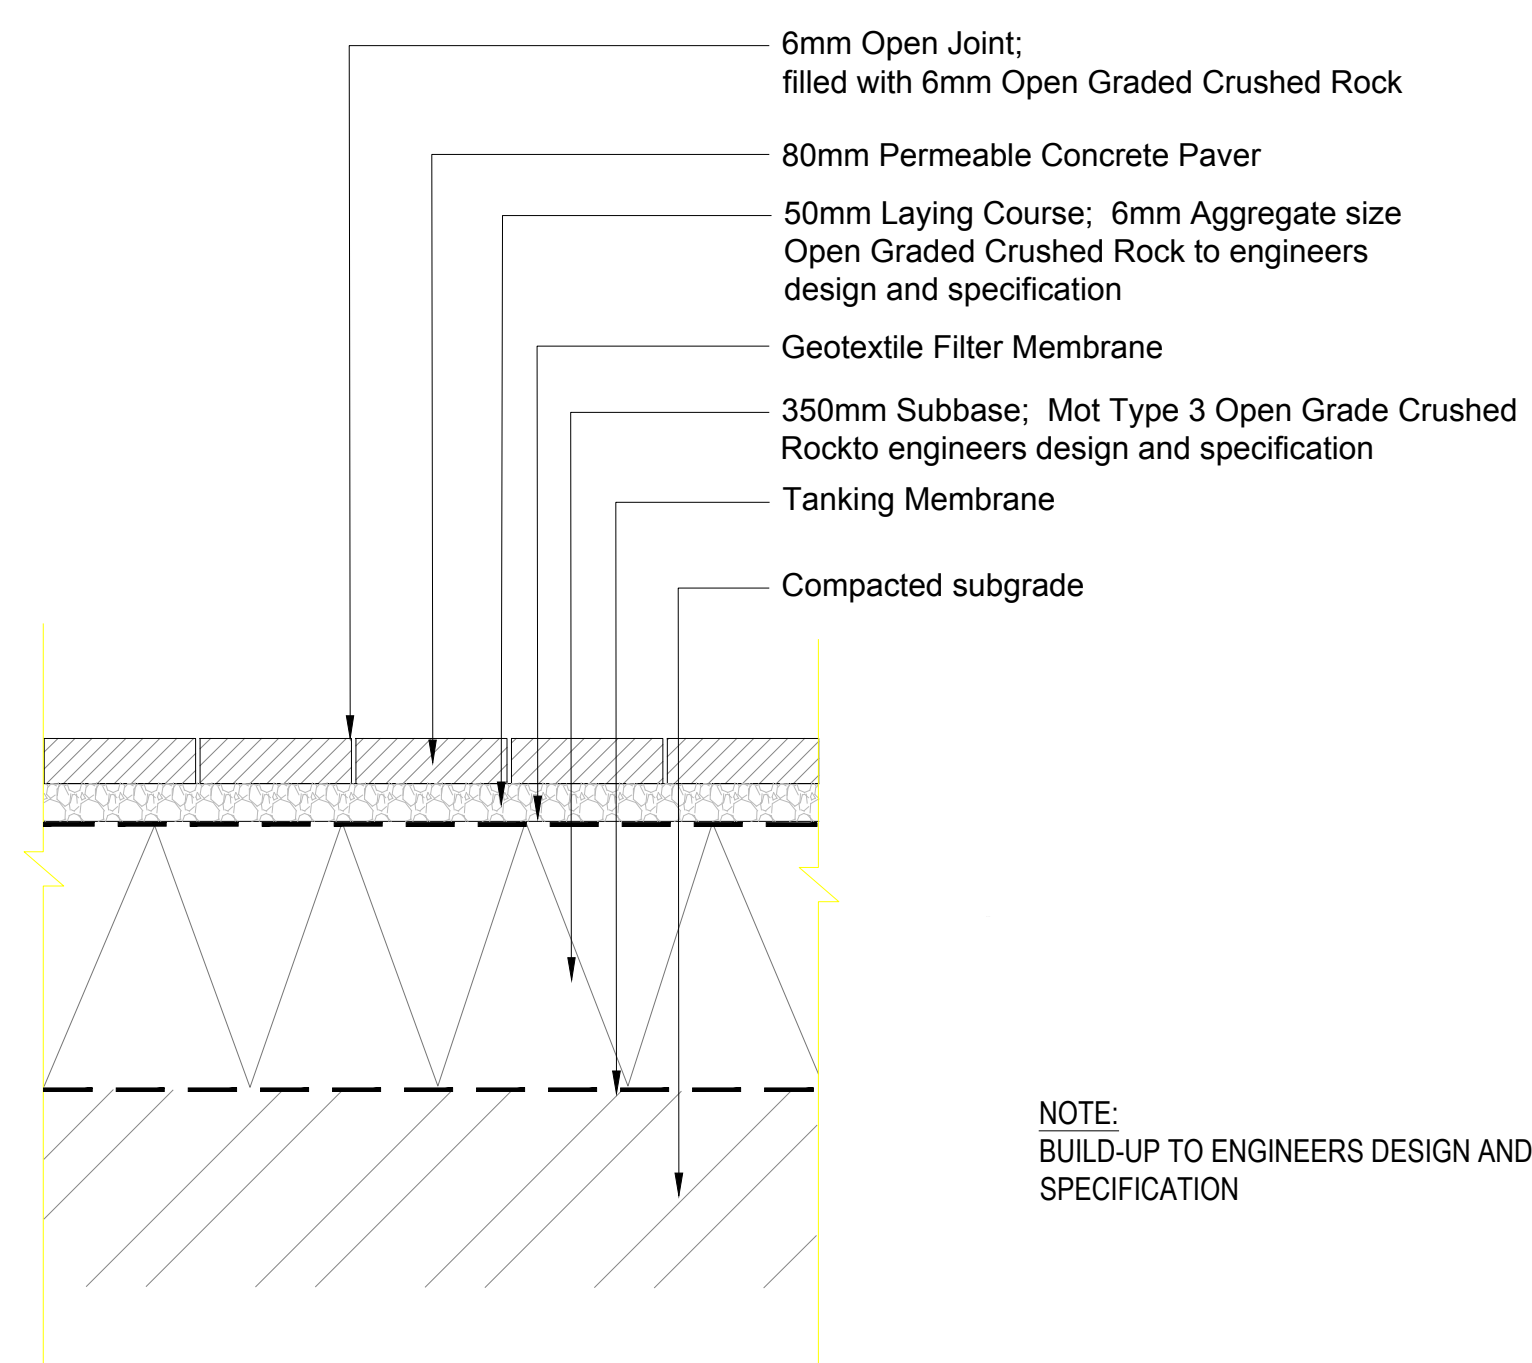


3 Permeable Concrete Block Paving (Vehicular)
SCALE: 1:10

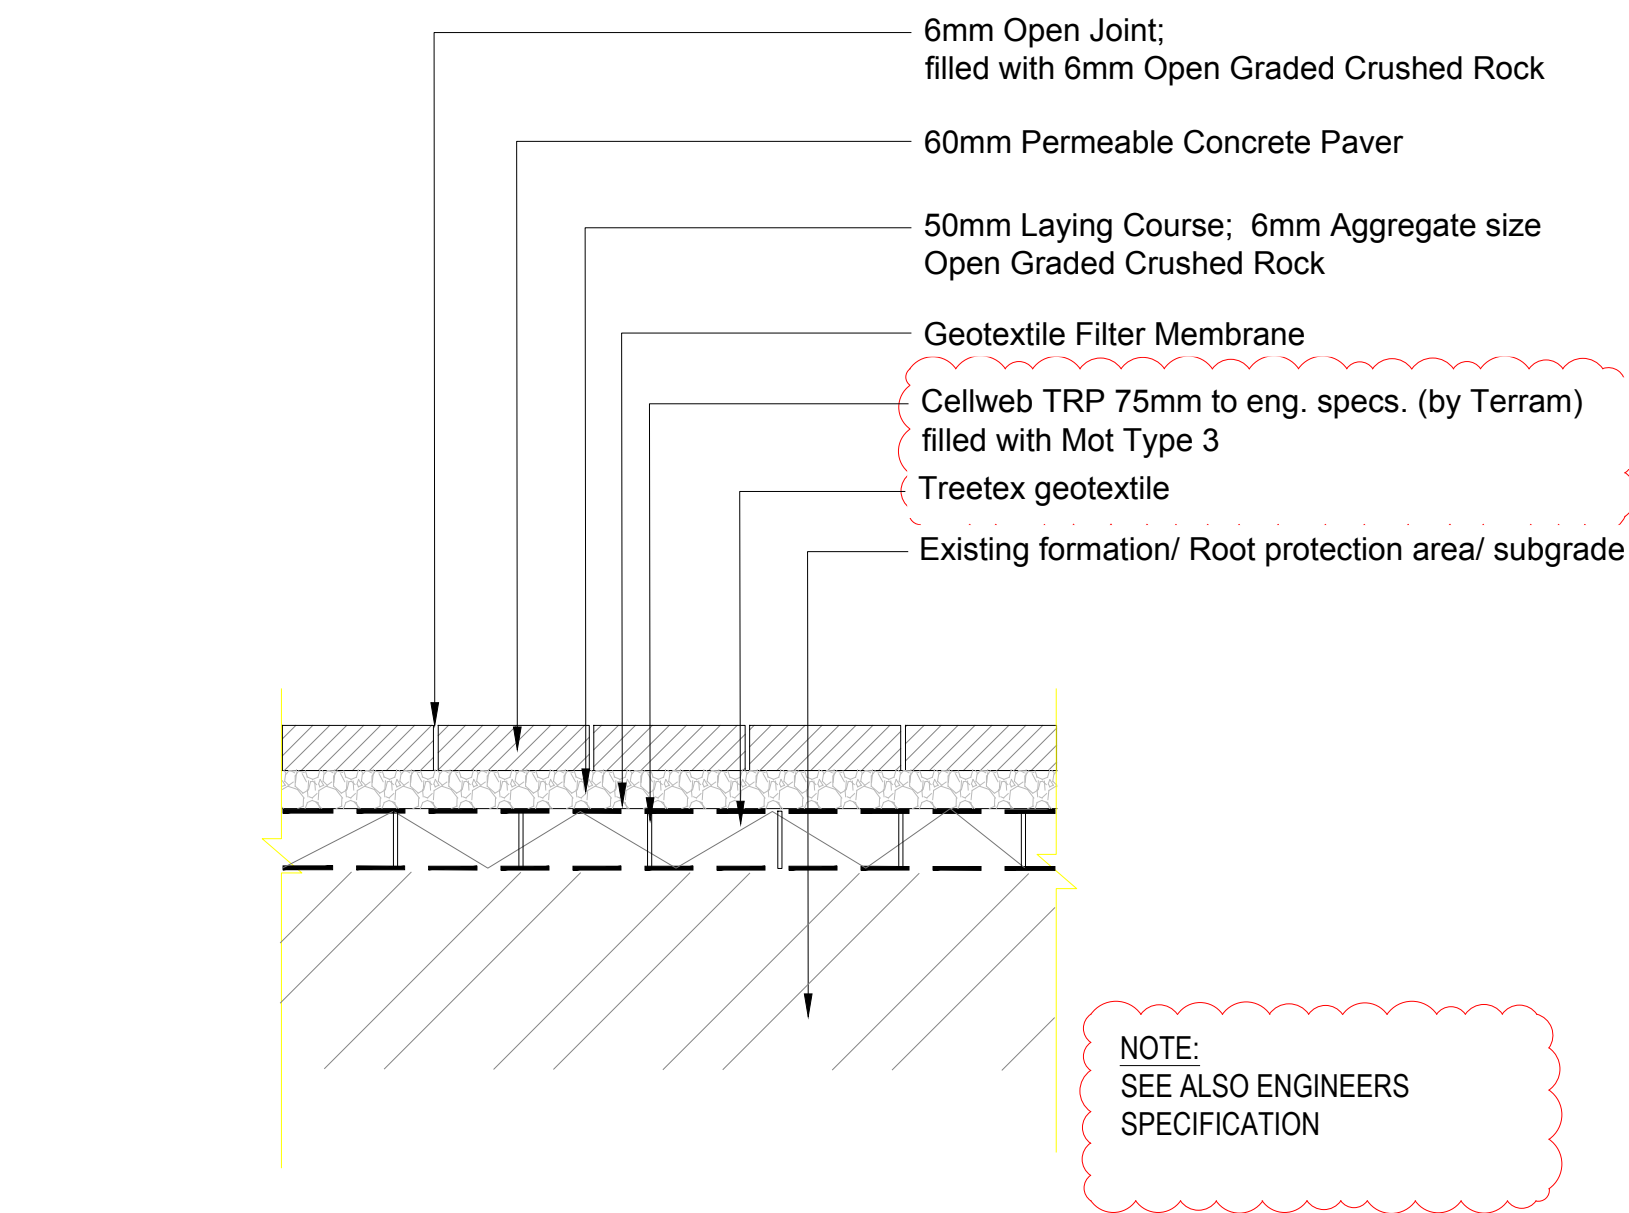

4 Permeable Concrete Block Paving (Pedestrian in Root Protection Area)
SCALE: 1:10

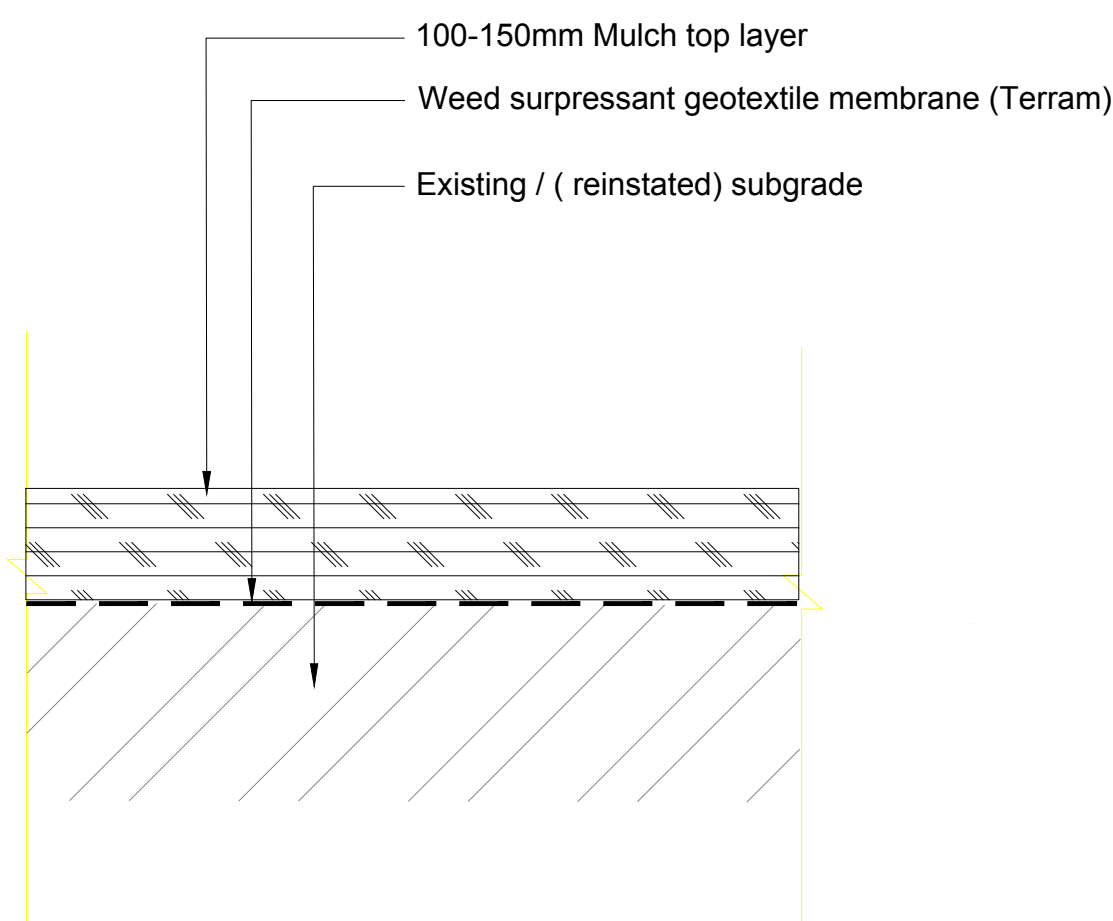

5 Mulch Path (Public Bridleway)
SCALE: 1:10

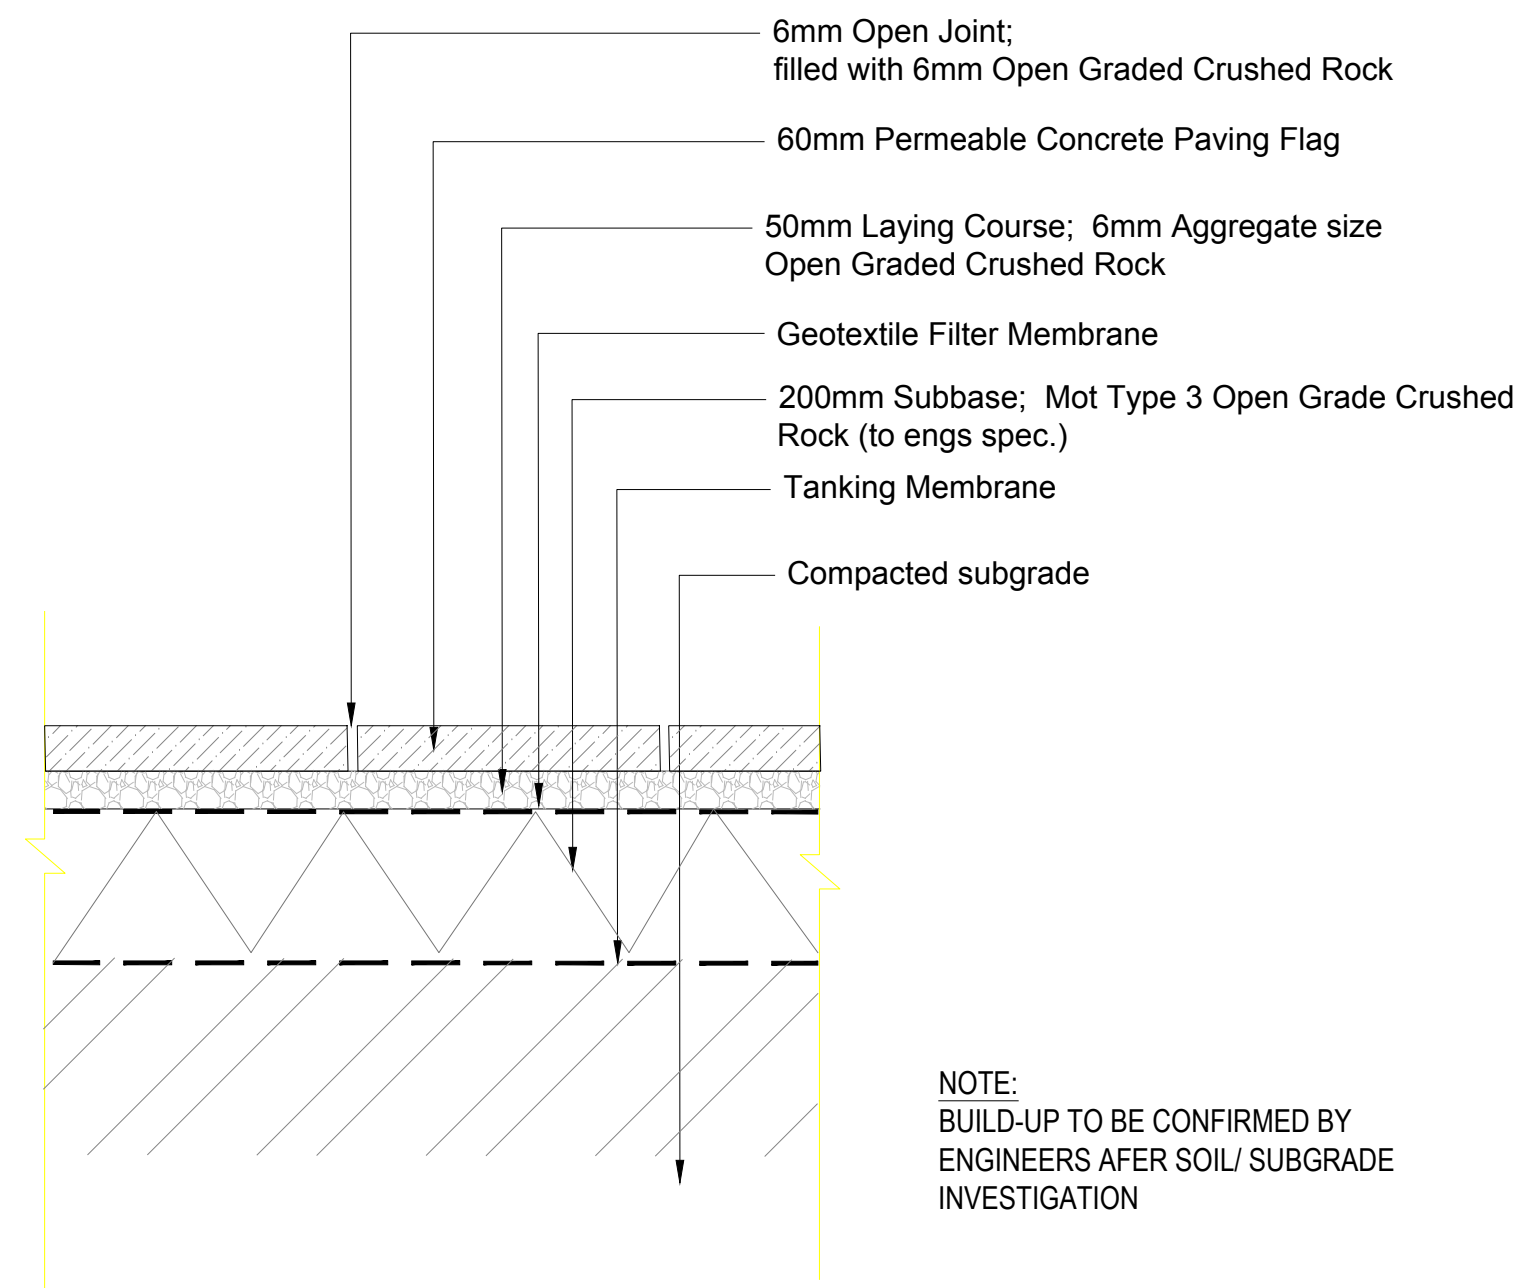

6 Permeable Concrete Flag Paving (Pedestrian) @ Private Terraces
SCALE: 1:10

NOTES:

This drawing is the copyright of PLAN Design Landscape Architects Ltd. It must not be copied or reproduced without written consent. Only figured dimensions are to be taken from this drawing. All contractors must visit the site and be responsible for taking and checking all dimensions related to the works shown on this drawing.

This drawing defines the design intent and finishes only. Refer to the General Designers information for detail information and to the Engineers specification for construction build up. Sub-base, retaining walls and foundations are illustrative only and should be agreed with the engineer/others. All dimensions nominal.

V5	25.03.2025	Stage 5 Issue, bridle path extent and e-bike storage	BS	JD
V4	26.02.2025	Private terrace paving detail added	BS	JD
V3	03.02.2025	Root protection area paving detail added	BS	JD
V2	24.01.2025	Vehicular paving detail added	BS	JD
V1	20.01.2025	First Issue	BS	JD
Revision	Date	Description	Drawn	Ch'd

PLAN Design Landscape Architects Ltd.
www.plan-design.co.uk
t: 07557140477 | 07760190496
e: jack@plan-design.co.uk | holly@plan-design.co.uk

Client
Elkins Construction

Project
Worcester Close

Drawing Title
Hardscape Details

Date:
14.01.2025

Scale:
As shown @ A1

Drawn by:
BS

Ch'd by:
JD

Status:
FOR CONSTRUCTION

Drawing Number:
24071-PLA-ZZ-00-DR-L-601

PLAN