

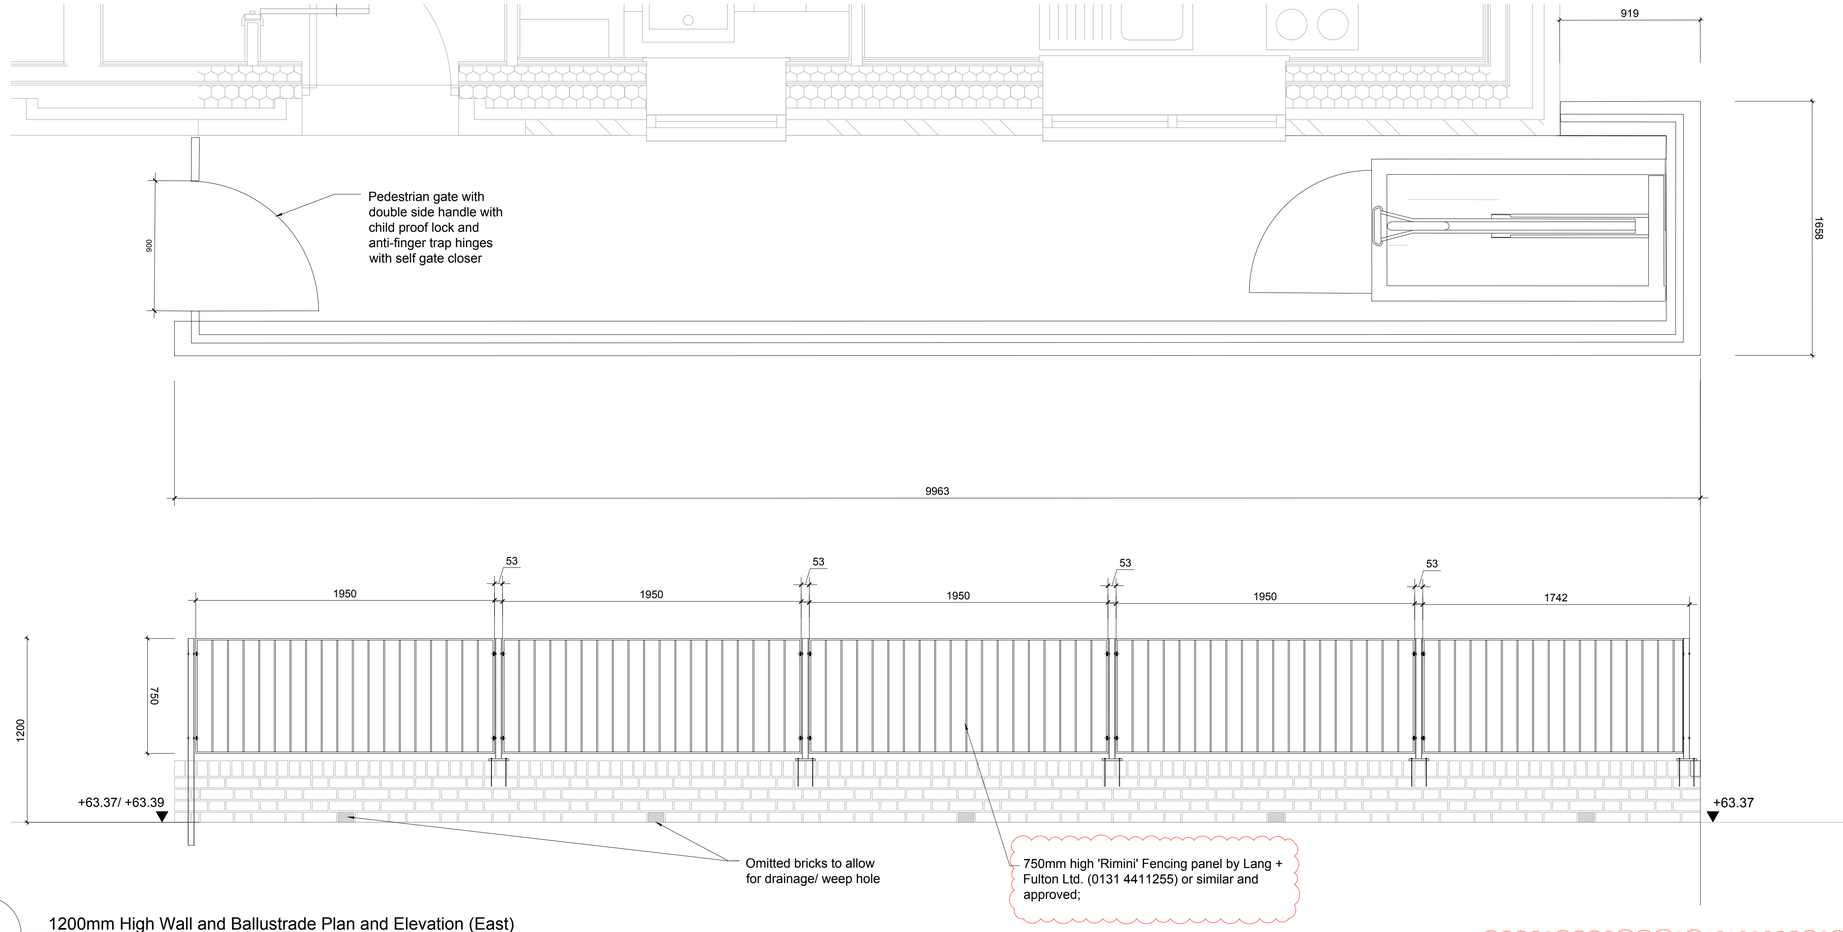



1 1200mm High Wall and Ballustrade Plan and Elevation (East)
SCALE: 1:10

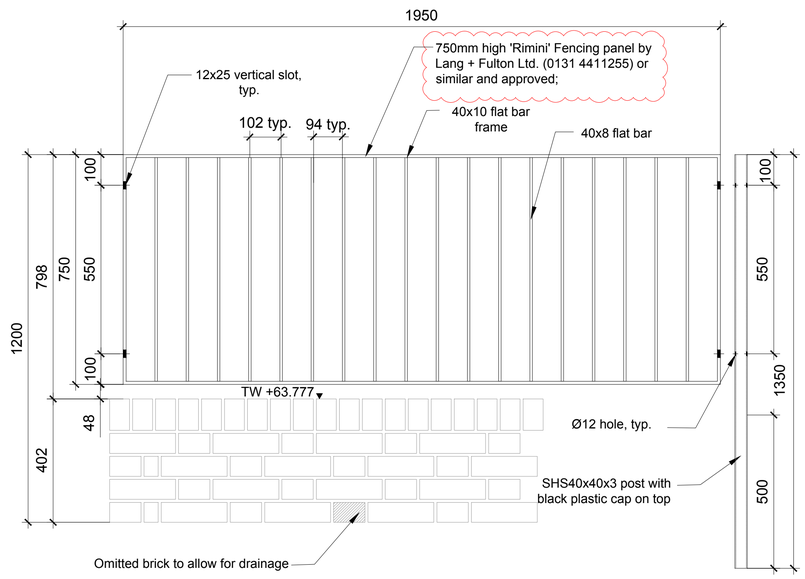

2 Balustrade Detail
SCALE: 1:10

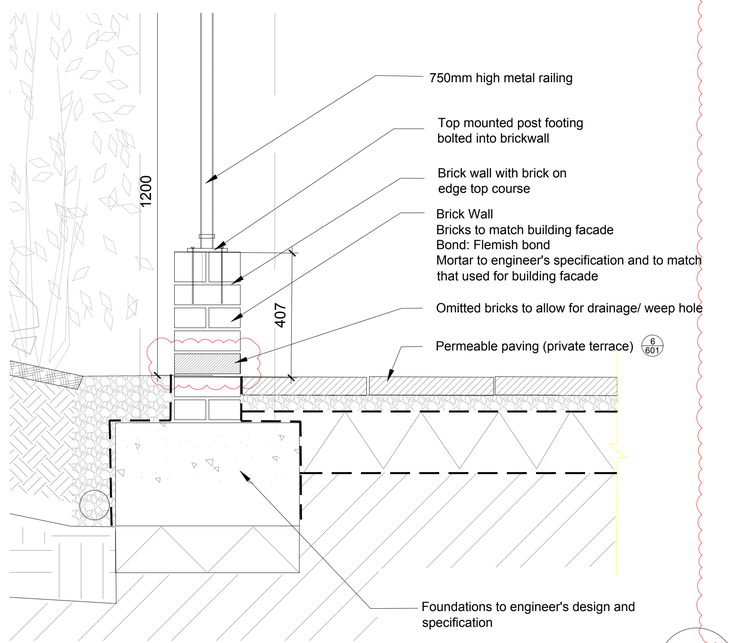

3 Wall and Balustrade Section
SCALE: 1:10

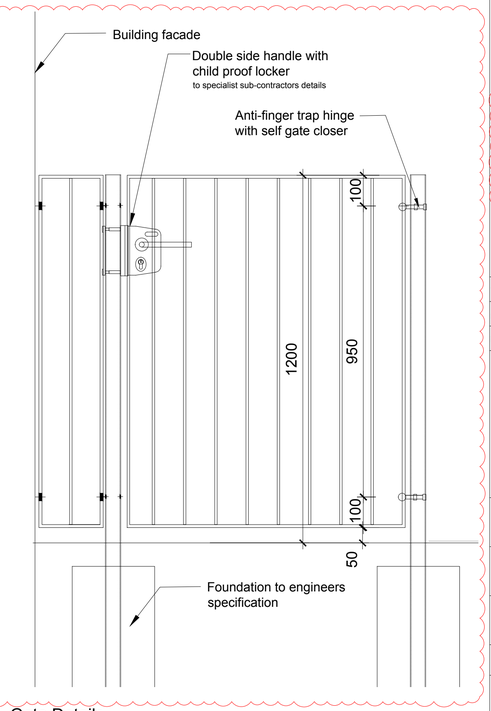

4 Gate Details
SCALE: 1:10

NOTES:

This drawing is the copyright of PLAN Design Landscape Architects Ltd. It must not be copied or reproduced without written consent. Only figured dimensions are to be taken from this drawing. All contractors must visit the site and be responsible for taking and checking all dimensions related to the works shown on this drawing.

This drawing defines the design intent and finishes only. Refer to the General Designers information for detail information and to the Engineers specification for construction build up. Sub-base, retaining walls and foundations are illustrative only and should be agreed with the engineer/others. All dimensions nominal.

NOTE:

BRICKWORK TO MATCH ARCHITECTURAL FACADE.

METAL WORK FINISH TO MATCH ARCHITECTURAL FACADE.

NOTE:

METALWORK : RAILINGS TO BE 'RIMINI' FENCE PANELS BY LANG+FULTON LTD. (0131 4411255) OR SIMILAR AND APPROVED;
FINISH: POWDER COATED;
COLOUR: MID GREY , RAL TBC.

Revision	Date	Description	Drawn	Ch'd
V1	25.03.2025	Stage 5 Issue, metal spec, omitted bricks for drainage	BS	JD
00	23.01.2025	First Issue	BS	JD

PLAN Design Landscape Architects Ltd.
www.plan-design.co.uk
t: 07557140477 | 07760190496
e: jack@plan-design.co.uk | holly@plan-design.co.uk

Client
Elkins Construction

Project
Worcester Close

Drawing Title
Wall Details Private Terraces Courtyard

Date:	Scale:	Drawn by:	Ch'd by:
14.01.2025	As shown @ A1	BS	JD

Status:
FOR CONSTRUCTION

Drawing Number:
PLA 0107 620 R00