



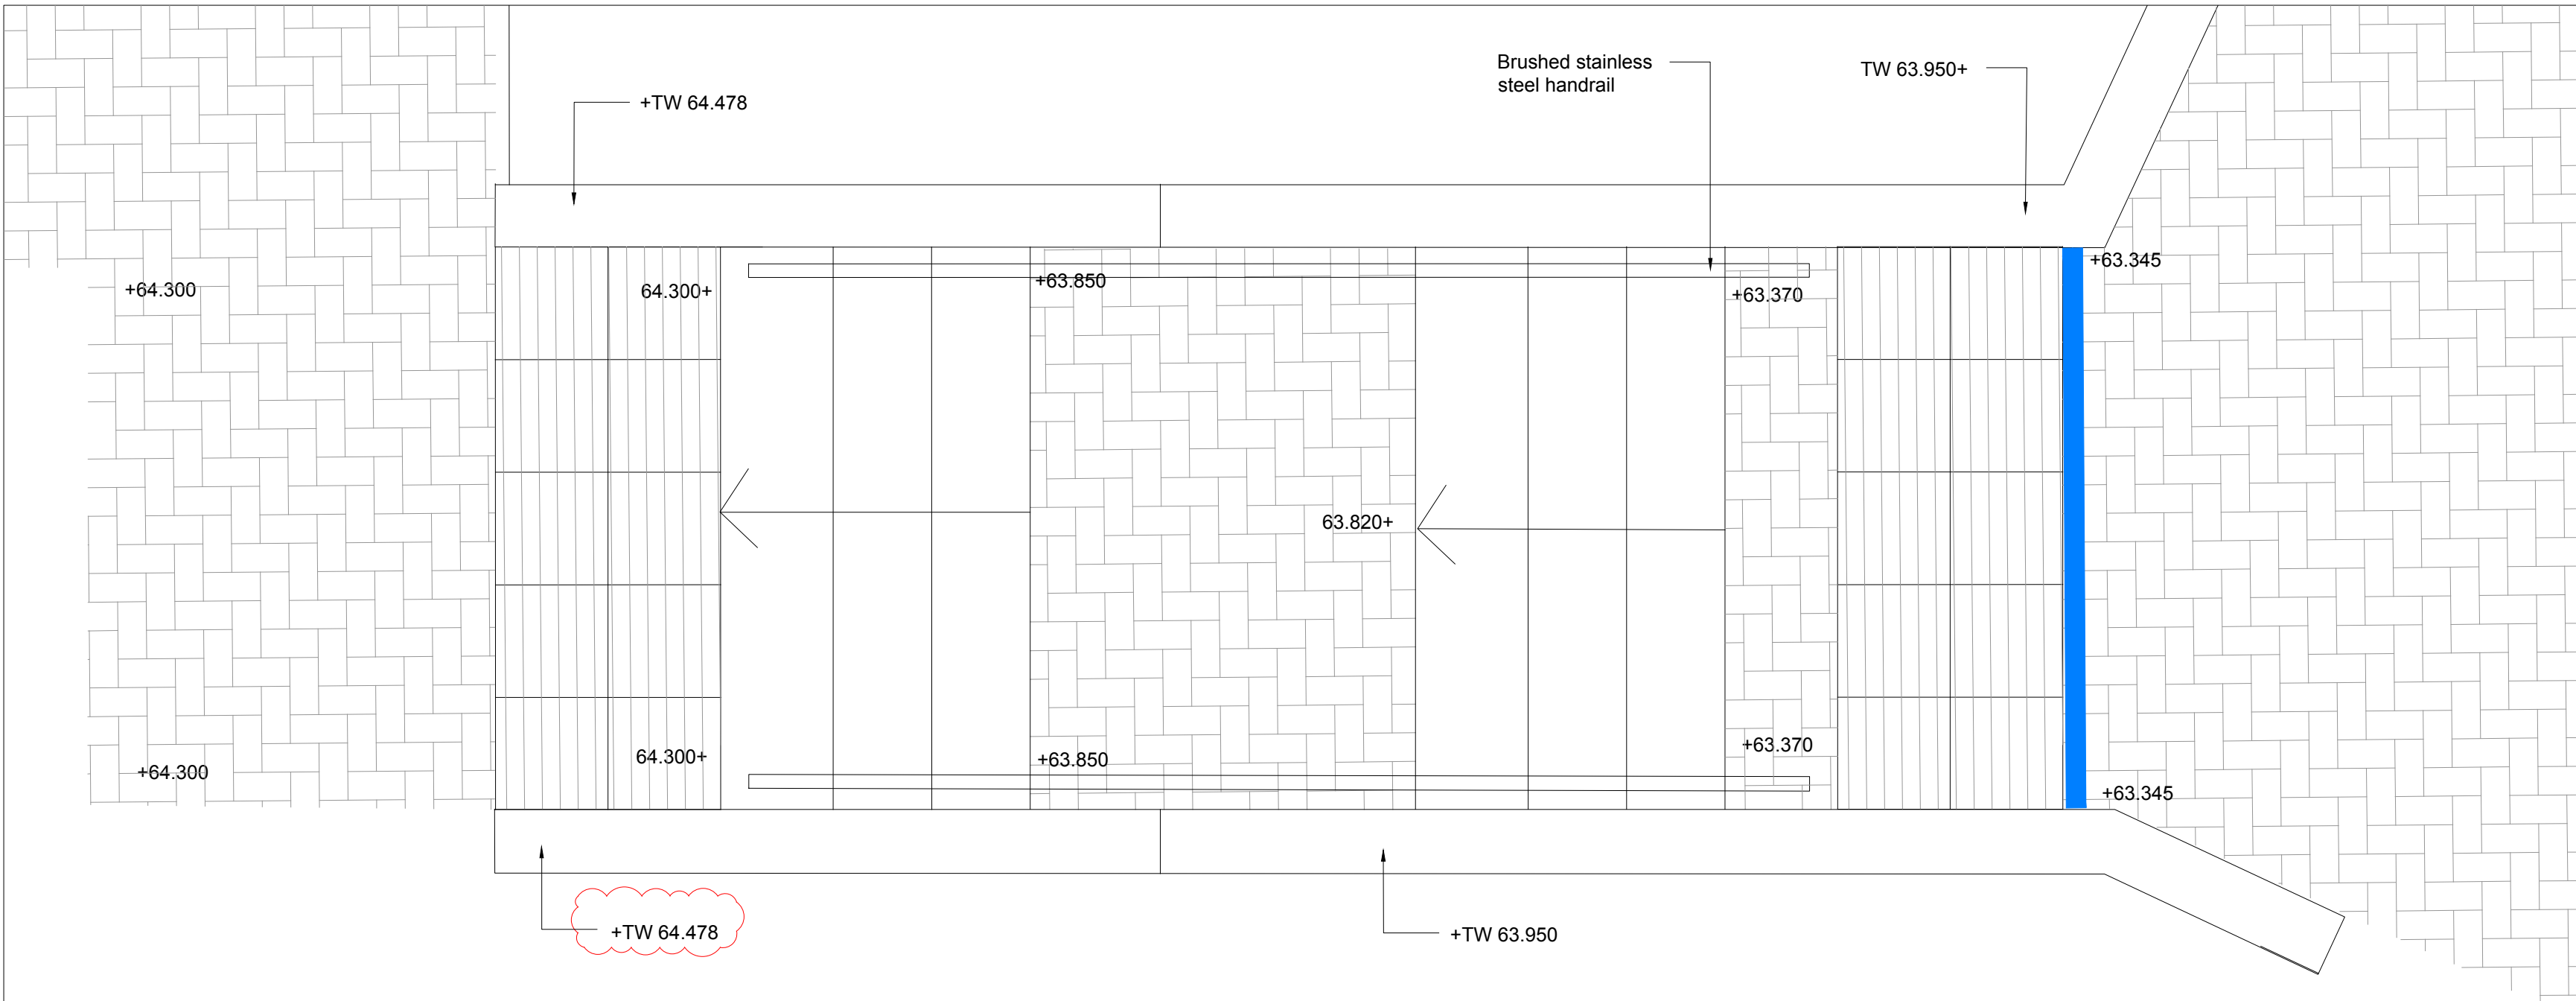

1

External Steps Plan
SCALE: 1:20

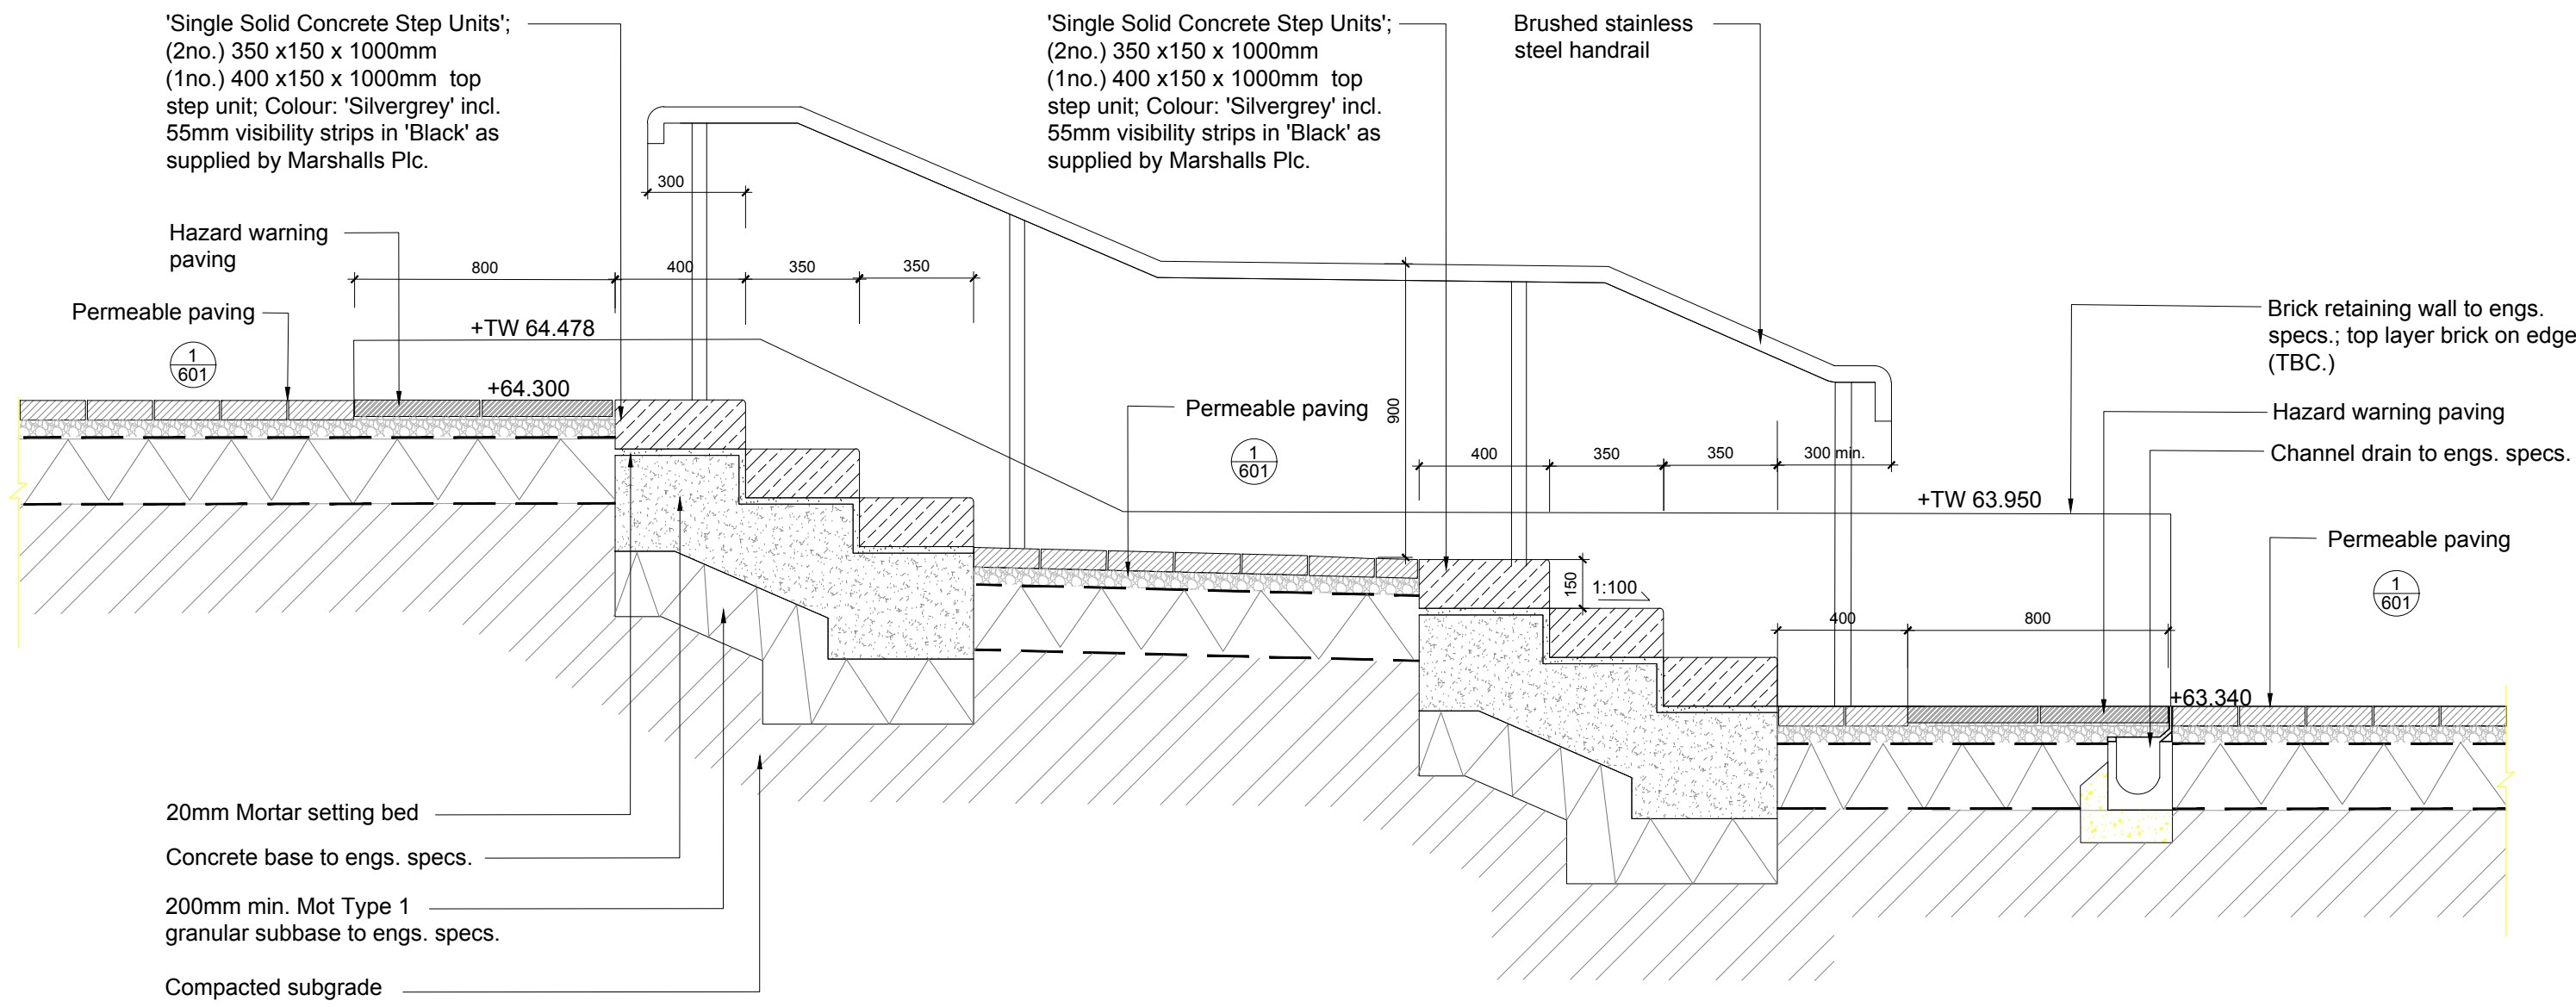

2

External Steps Long Section
SCALE: 1:20

NOTES:

This drawing is the copyright of PLAN Design Landscape Architects Ltd. It must not be copied or reproduced without written consent. Only figured dimensions are to be taken from this drawing. All contractors must visit the site and be responsible for taking and checking all dimensions related to the works shown on this drawing.

This drawing defines the design intent and finishes only. Refer to the General Designers information for detail information and to the Engineers specification for construction build up. Sub-base, retaining walls and foundations are illustrative only and should be agreed with the engineer/others. All dimensions nominal.

Revision	Date	Description	Drawn	Chk'd
V1	25.03.2025	Stage 5 Issue	BS	JD

PLAN Design Landscape Architects Ltd.

www.plan-design.co.uk
t: 07557 140477 | 07760 190496
e: jack@plan-design.co.uk | holly@plan-design.co.uk

Client

Elkins Construction

Project

Worcester Close

Drawing Title

Step Details

Date:	Scale:	Drawn by:	Ch'd by:
14.01.2025	As shown @ A1	BS	JD

Status:

FOR CONSTRUCTION

Drawing Number:

24054-PLA-ZZ-00-DR-L-602

PLAN