




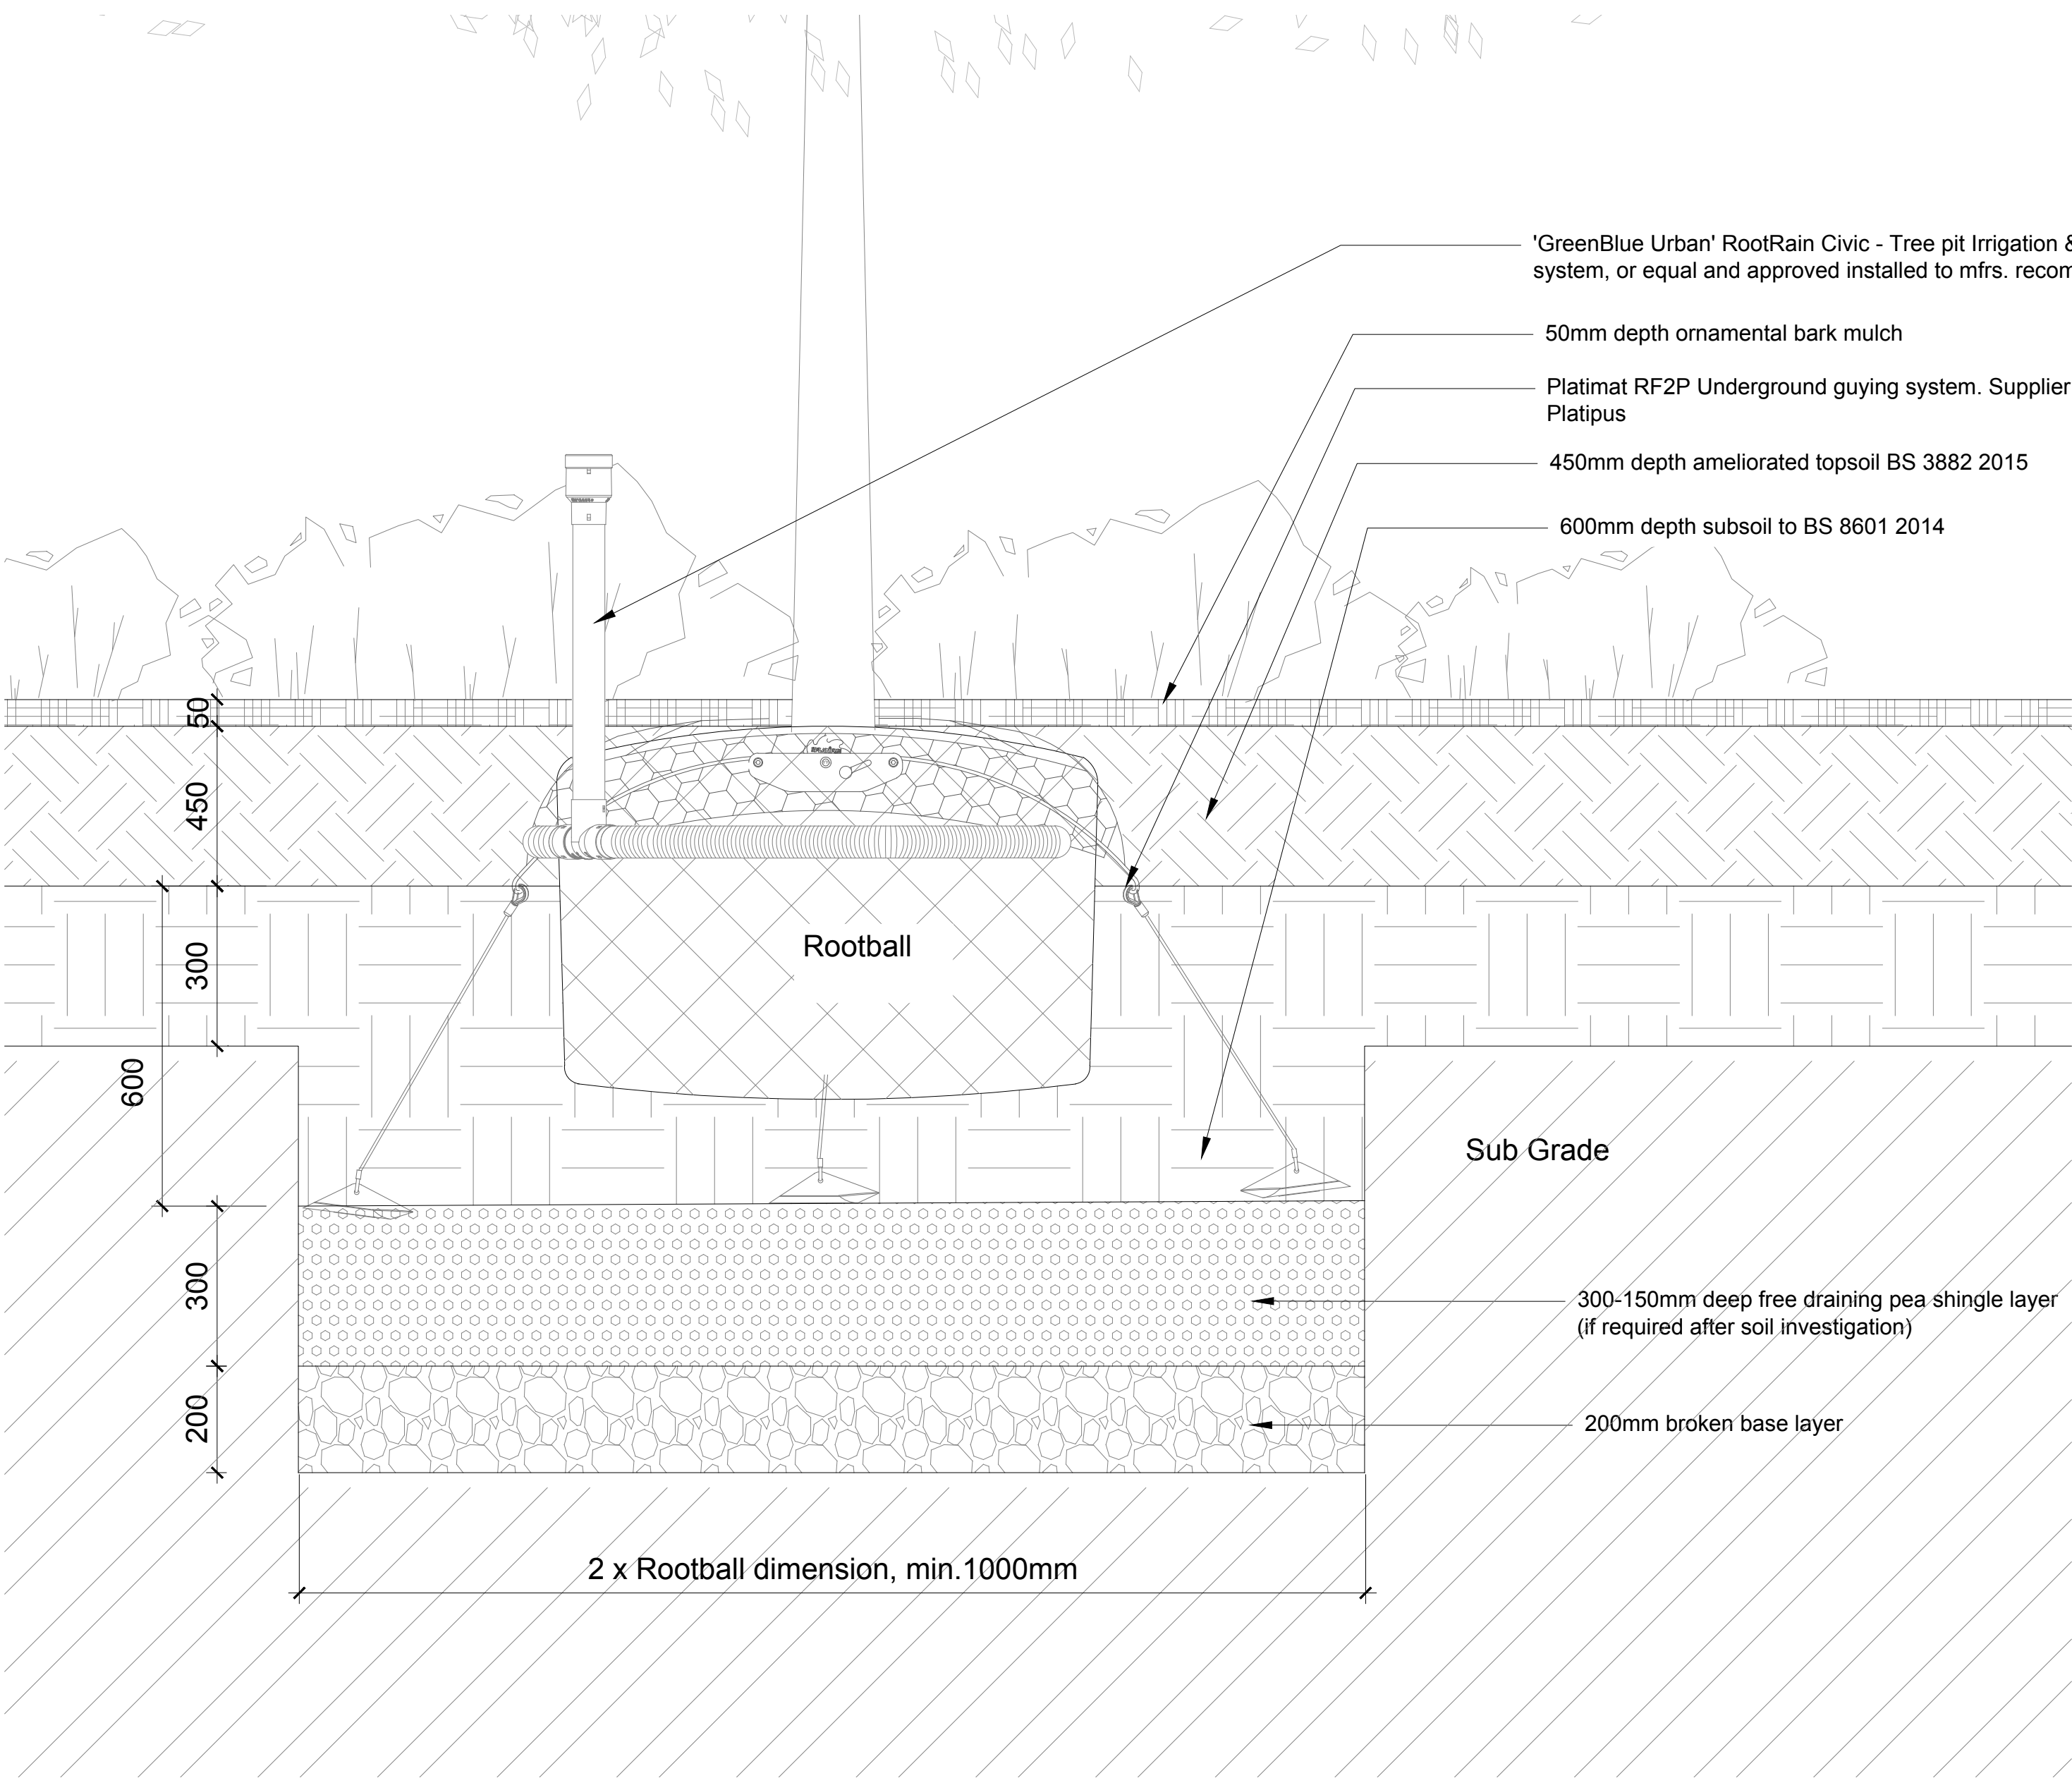


1 Tree Planting Detail
SCALE: 1:10

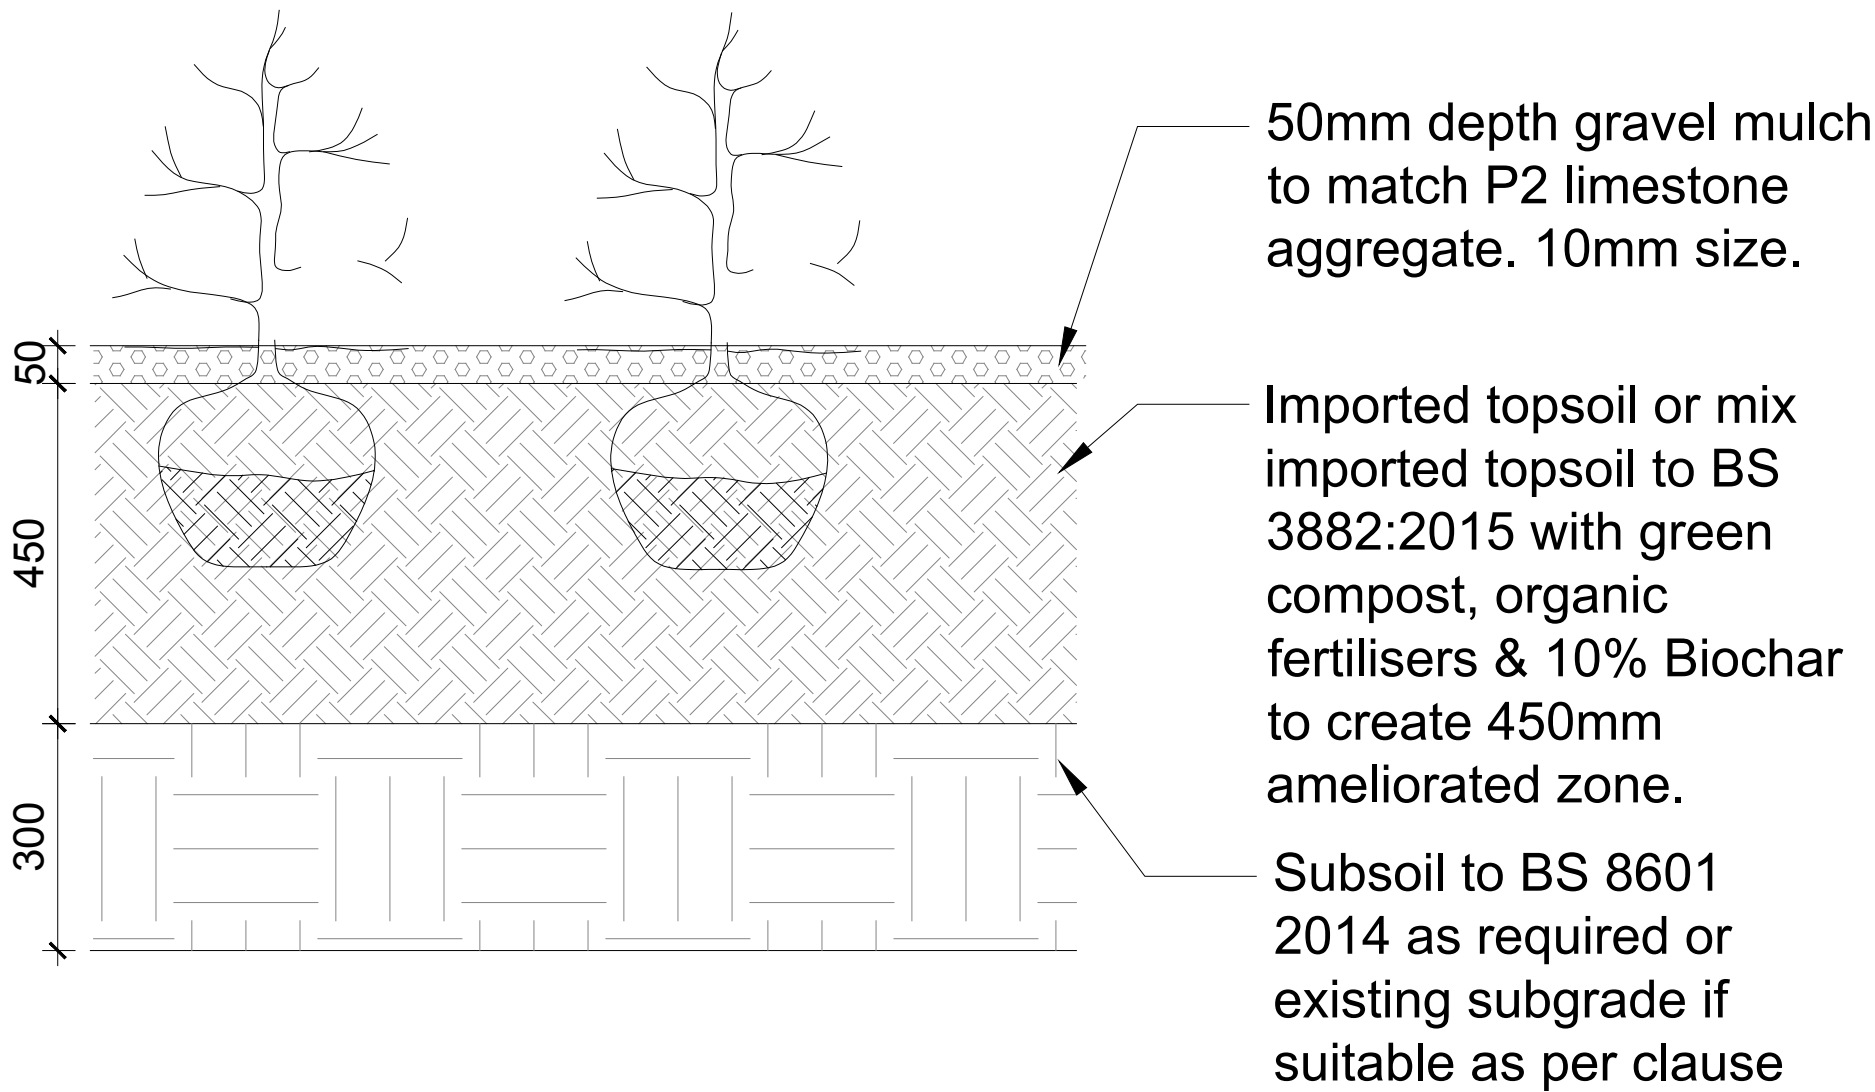

2 Shrub Planting Detail
SCALE: 1:10

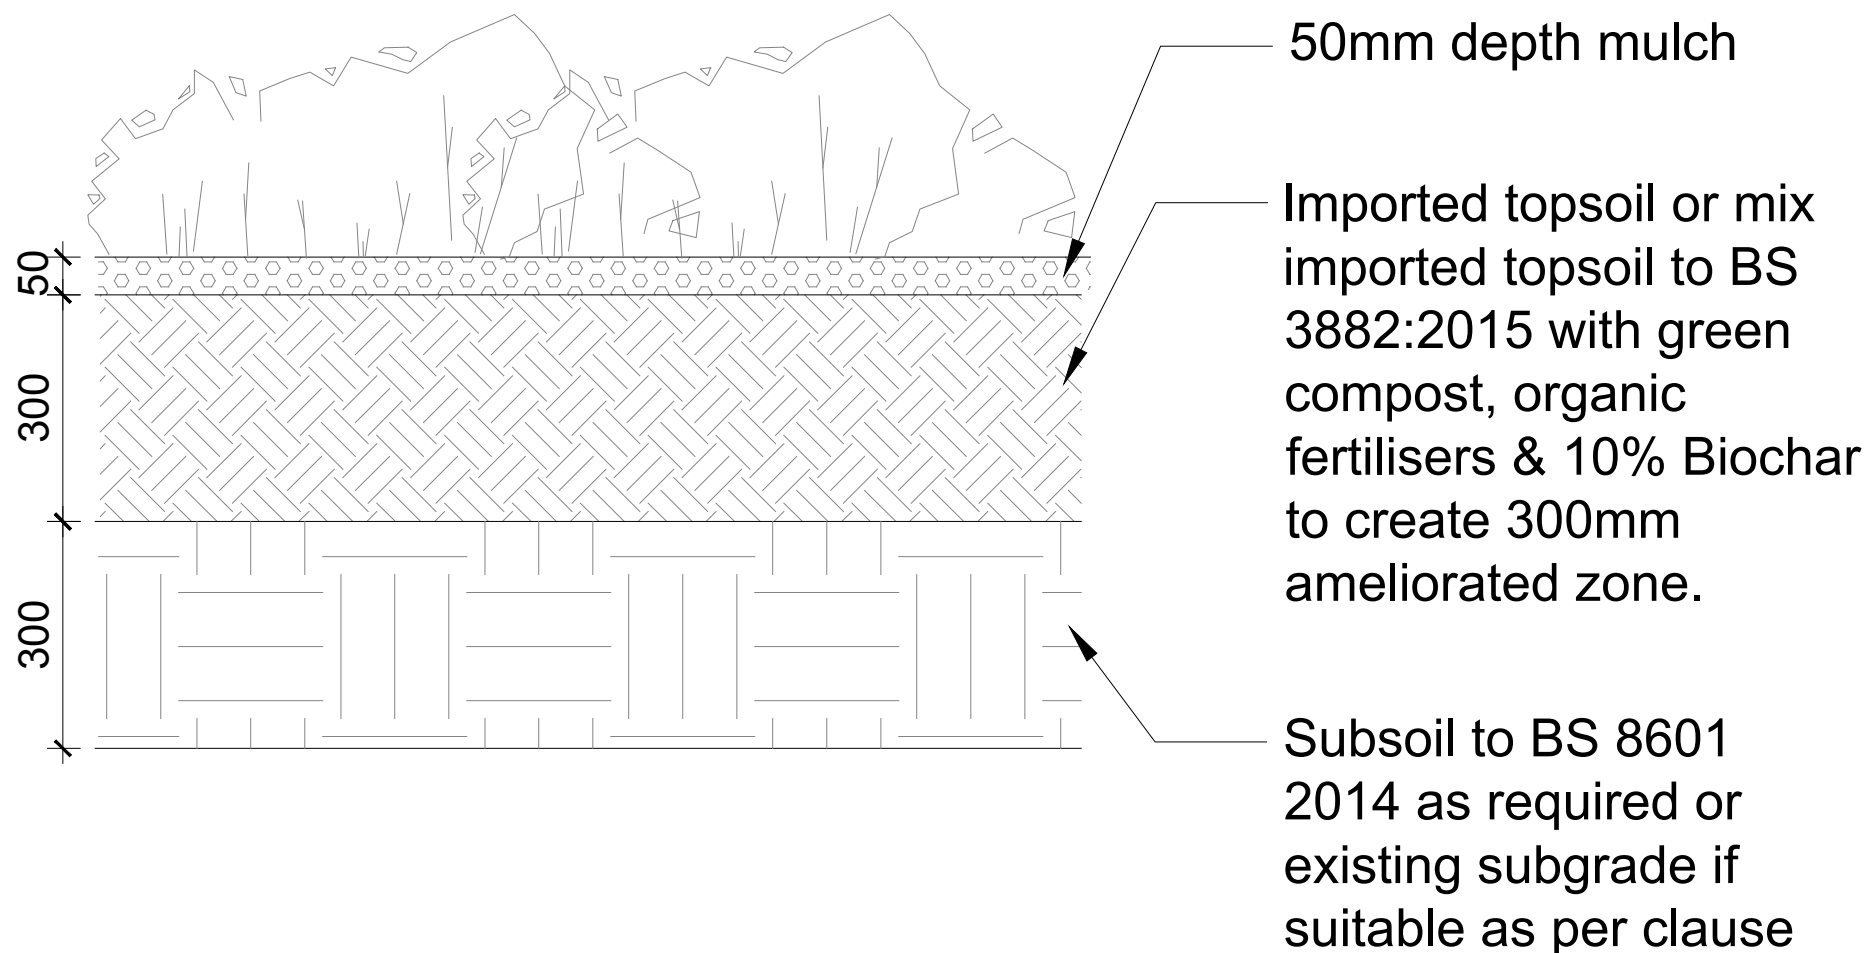

3 Herbaceous Planting Detail
SCALE: 1:10

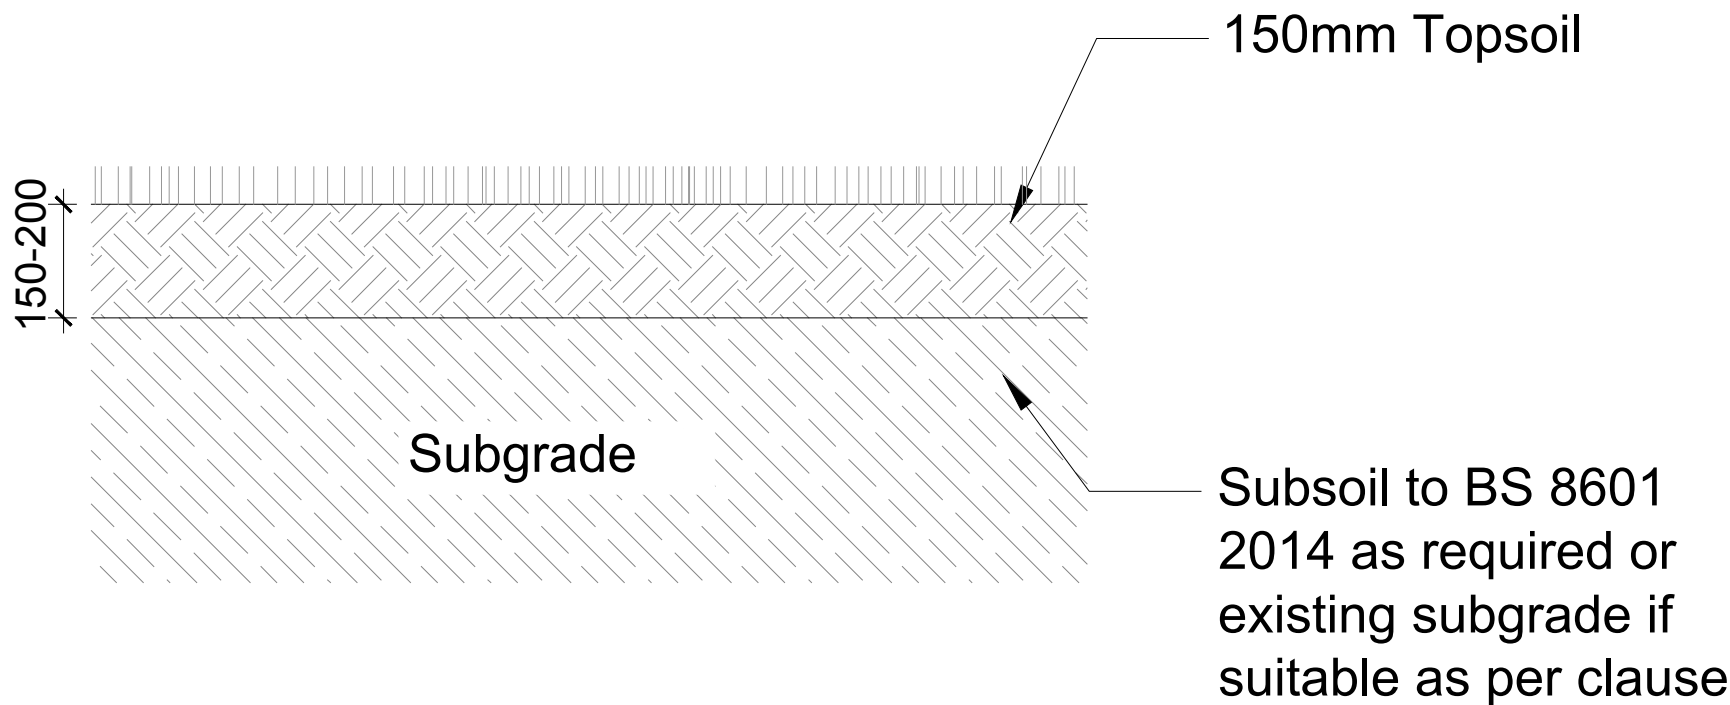

4 Lawn Detail
SCALE: 1:10

NOTES:

This drawing is the copyright of PLAN Design Landscape Architects Ltd. It must not be copied or reproduced without written consent. Only figured dimensions are to be taken from this drawing. All contractors must visit the site and be responsible for taking and checking all dimensions related to the works shown on this drawing.

This drawing defines the design intent and finishes only. Refer to the General Designers information for detail information and to the Engineers specification for construction build up. Sub-base, retaining walls and foundations are illustrative only and should be agreed with the engineer/others. All dimensions nominal.

V2	25.03.2025	Stage 5 Issue	BS	JD
V1	19.02.2025	Dimension, note added	BS	JD
00	23.01.2025	First Issue	BS	JD
Revision	Date	Description	Drawn	Ch'd

PLAN Design Landscape Architects Ltd.
www.plan-design.co.uk
t: 07557 140477 | 07760 190496
e: jack@plan-design.co.uk | holly@plan-design.co.uk

PLAN

Client
Elkins Construction

Project
Worcester Close

Drawing Title
Planting Details

Date: 14.01.2025	Scale: As shown @ A1	Drawn by: BS	Ch'd by: JD
---------------------	-------------------------	-----------------	----------------

Status:
FOR CONSTRUCTION

Drawing Number:
24054-PLA-ZZ-00-DR-L-603