


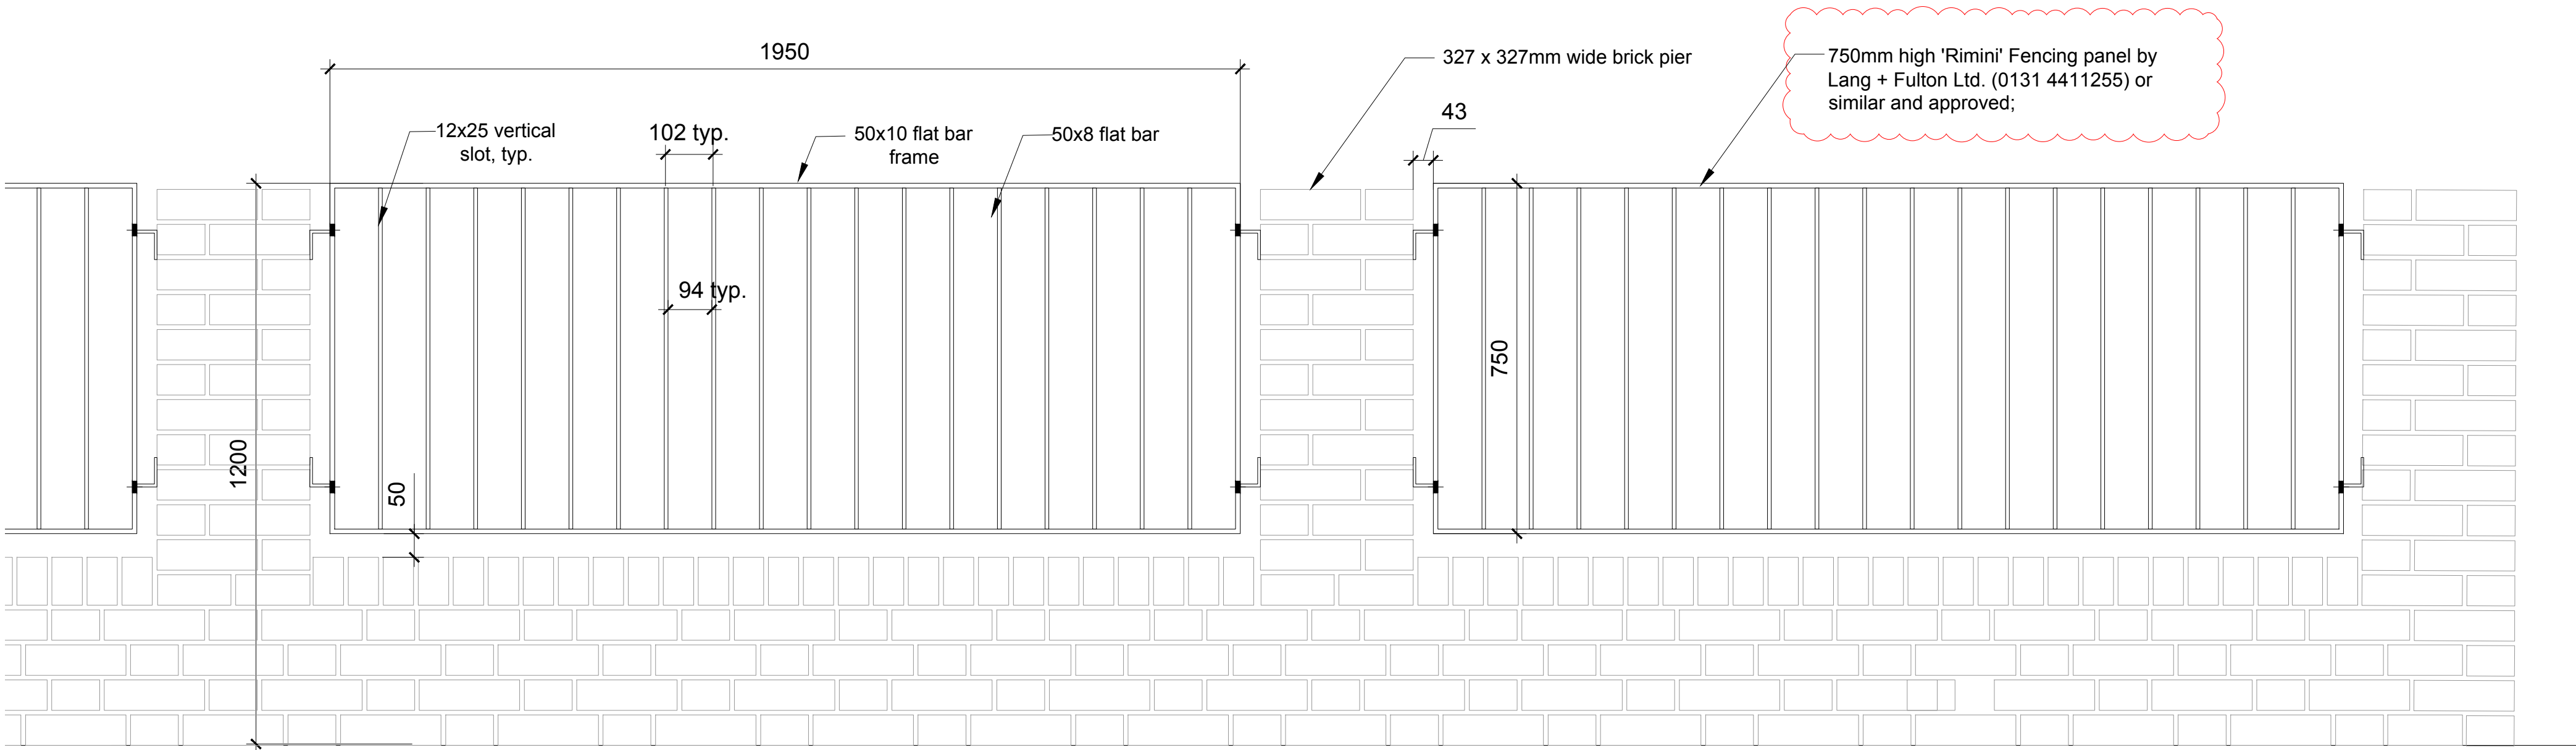



NOTES:

This drawing is the copyright of PLAN Design Landscape Architects Ltd. It must not be copied or reproduced without written consent. Only figured dimensions are to be taken from this drawing. All contractors must visit the site and be responsible for taking and checking all dimensions related to the works shown on this drawing.

This drawing defines the design intent and finishes only. Refer to the General Designers information for detail information and to the Engineers specification for construction build up. Sub-base, retaining walls and foundations are illustrative only and should be agreed with the engineer/others. All dimensions nominal.

1

1200mm high Boundary Brick Pier and Balustrade Wall Elevation @ Southern Boundary
SCALE: 1:10

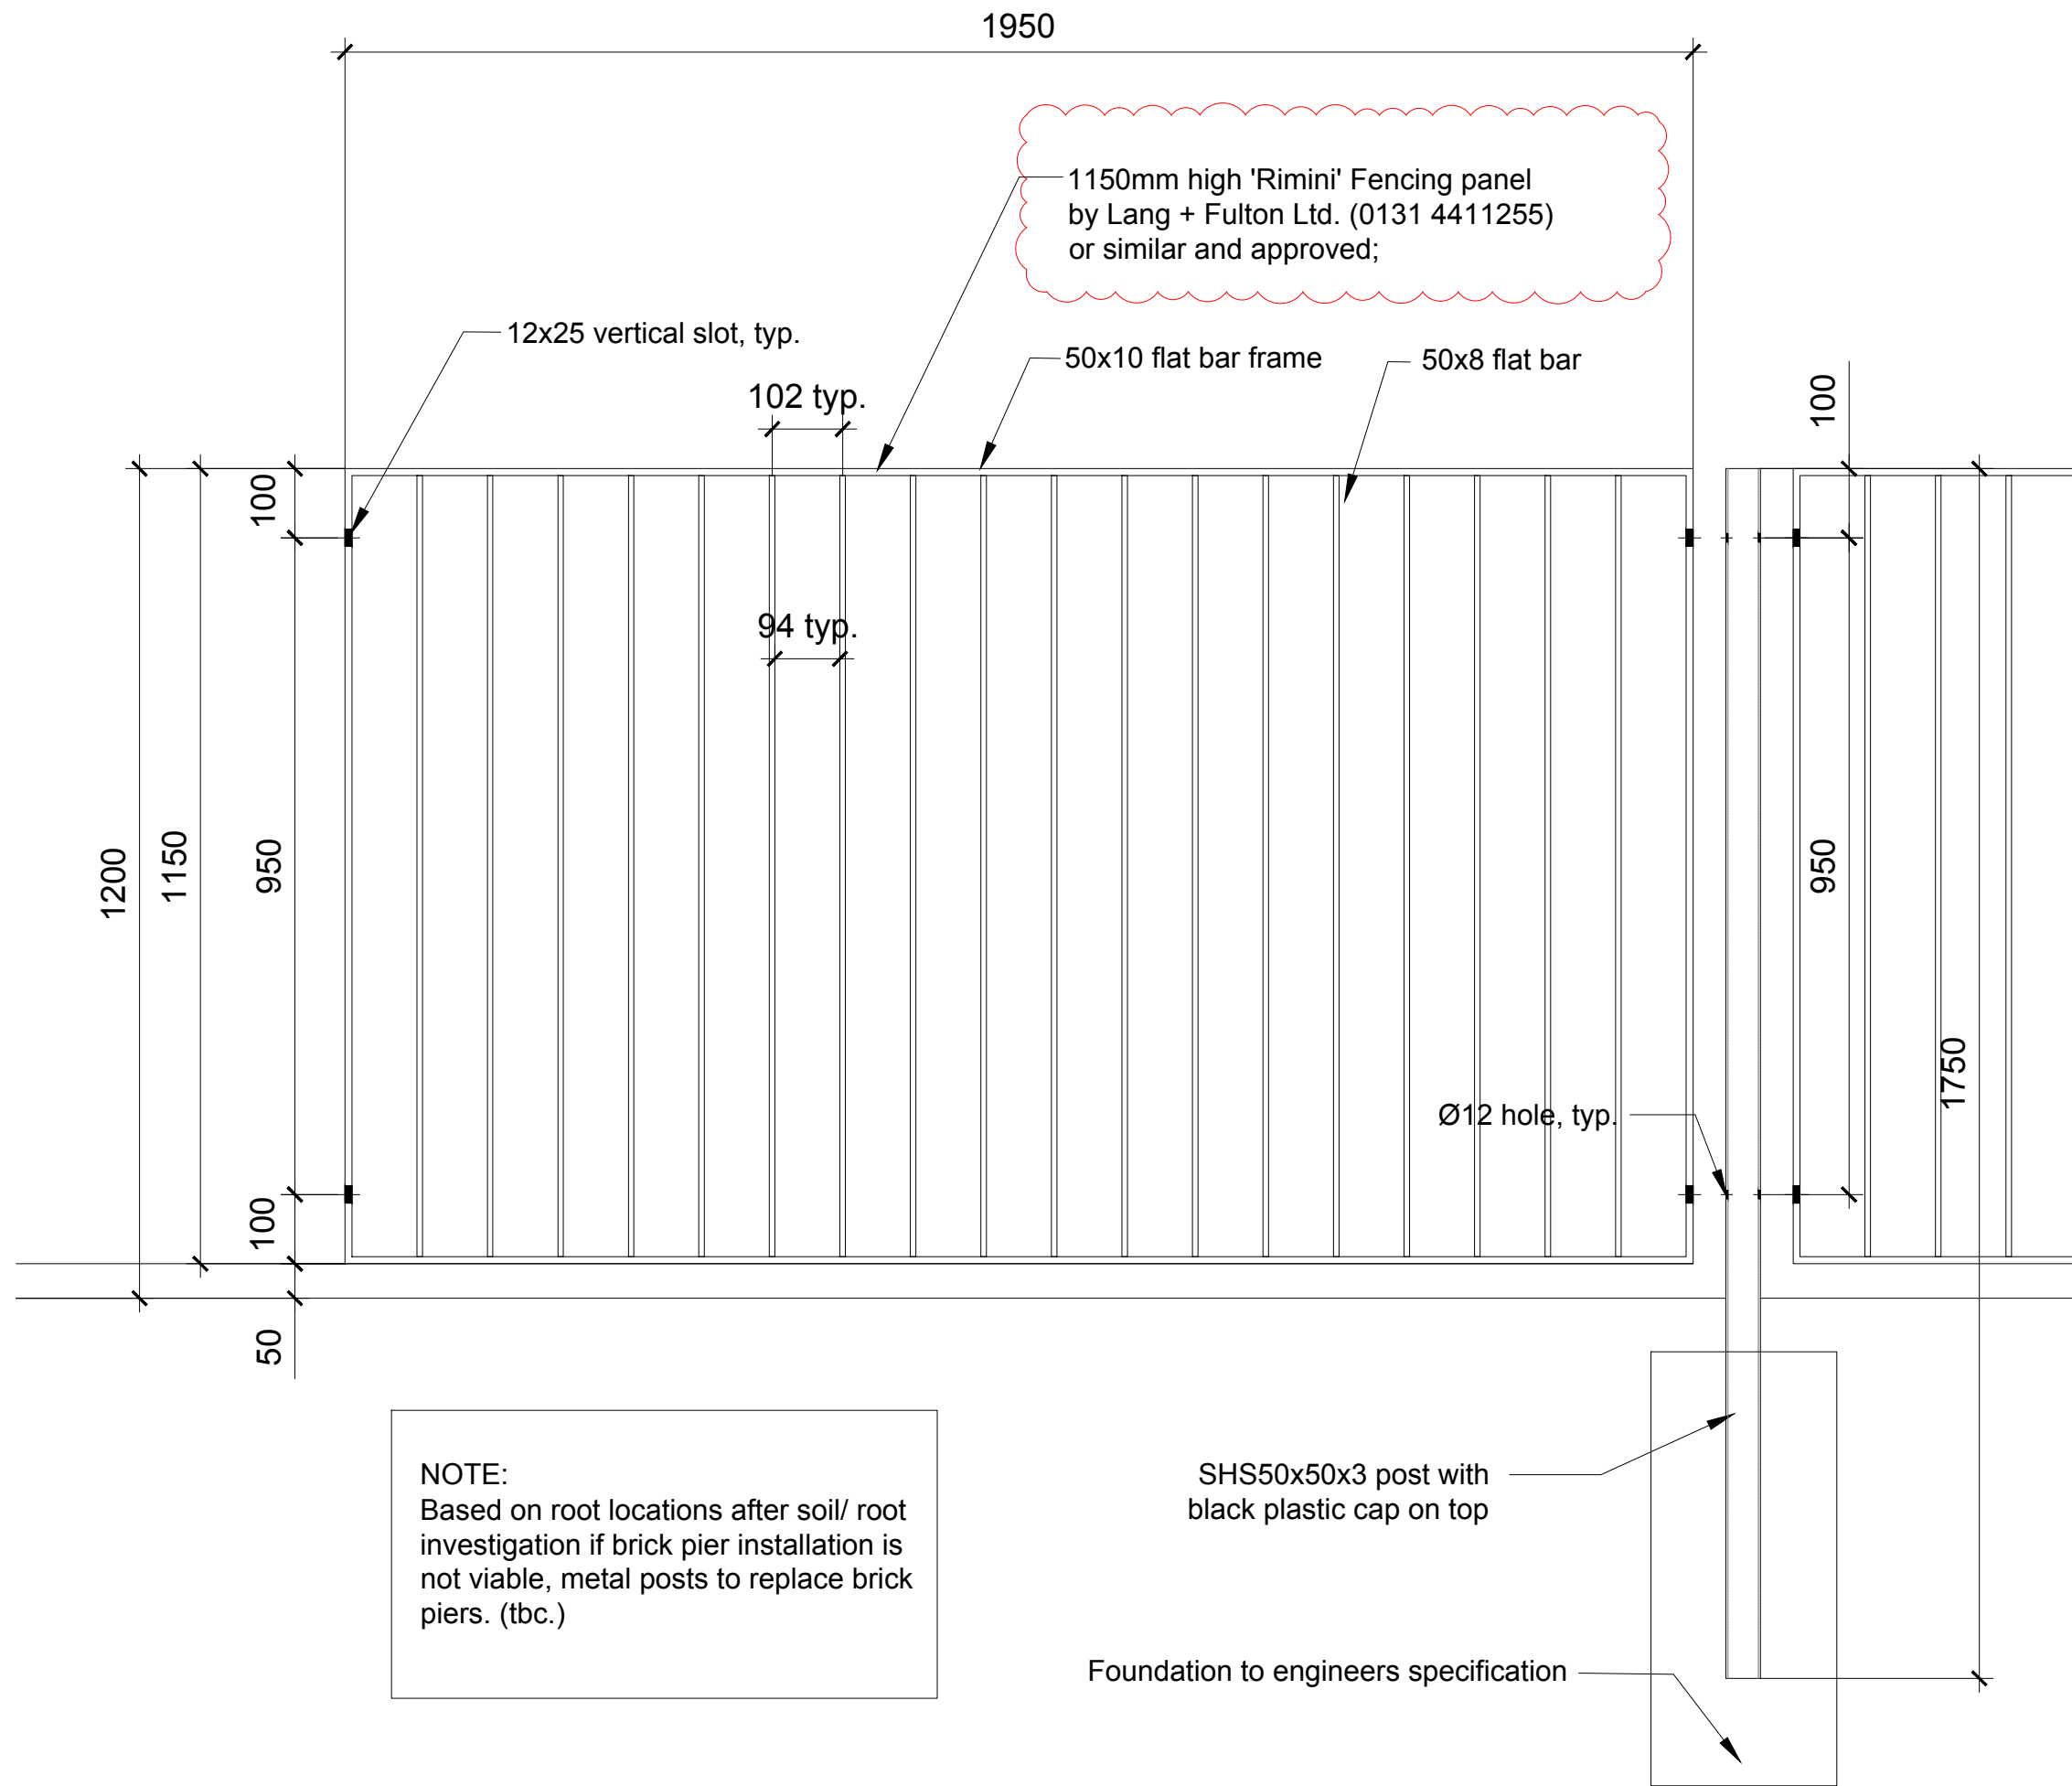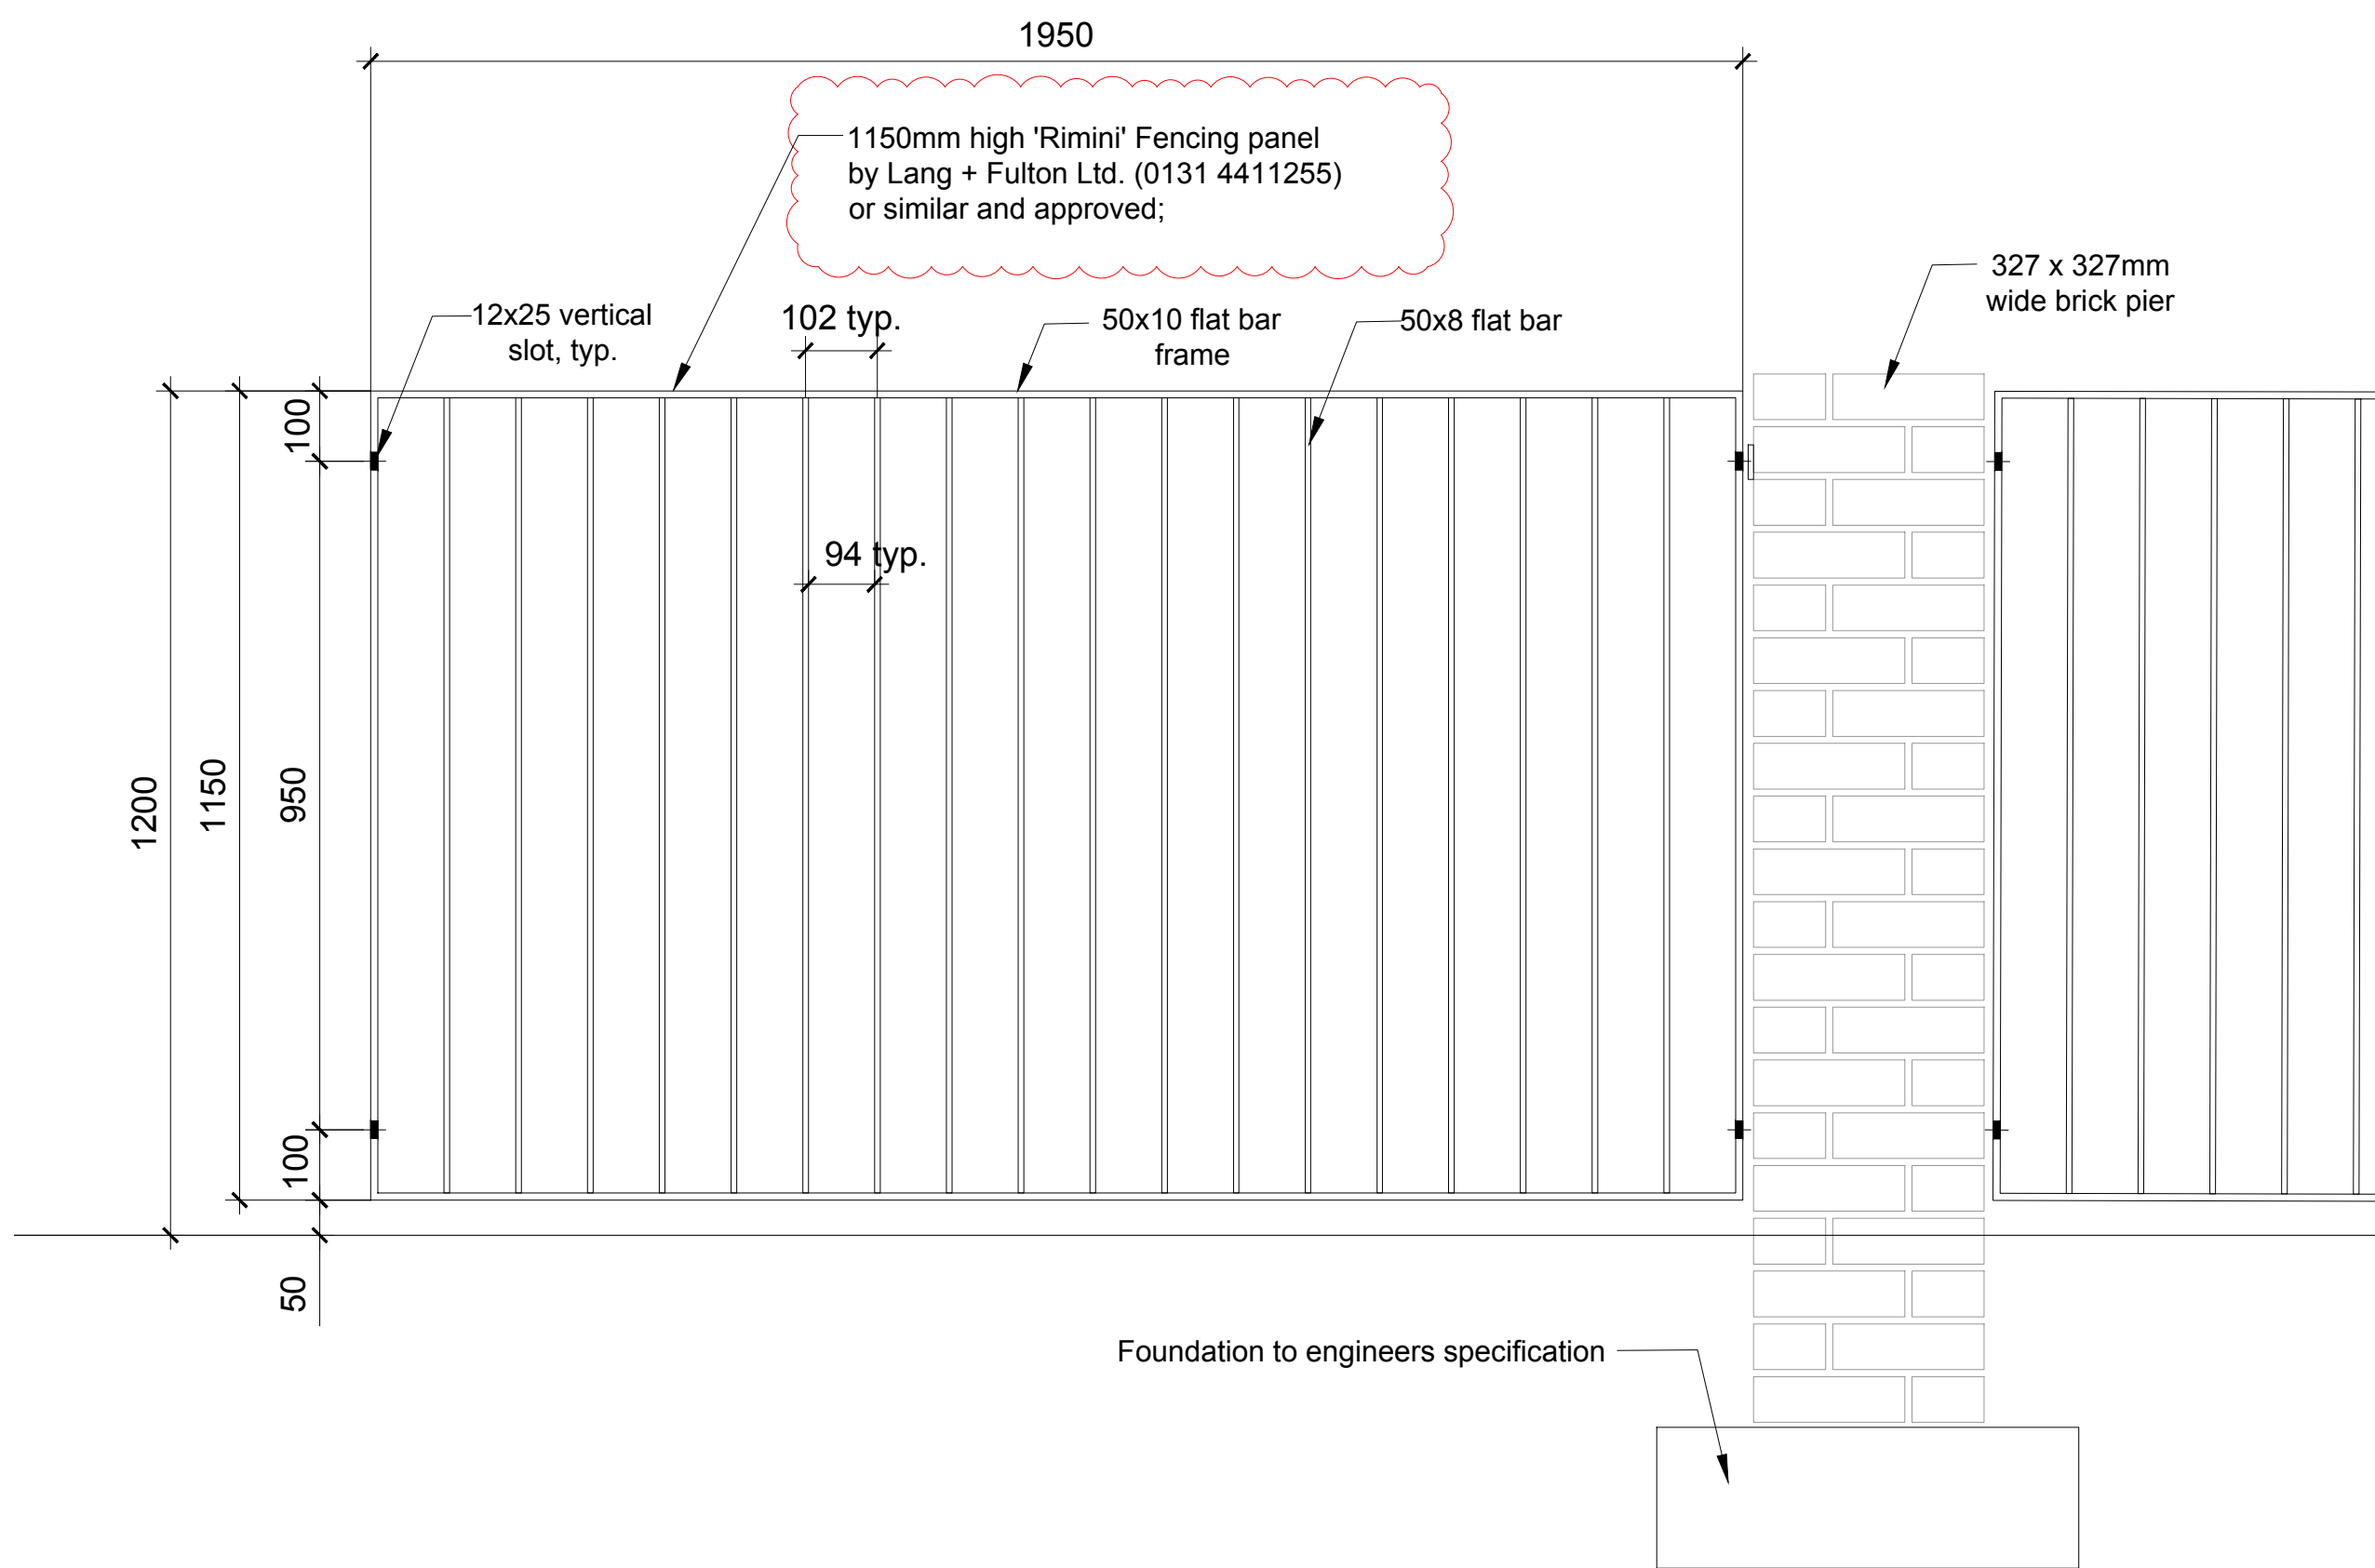

NOTE:
BRICKWORK TO MATCH ARCHITECTURAL FACADE.
METAL WORK FINISH TO MATCH ARCHITECTURAL FACADE.

NOTE:
METALWORK : RAILINGS TO BE 'RIMINI' FENCE PANELS BY LANG+FULTON LTD. (0131 4411255) OR SIMILAR AND APPROVED;
FINISH: POWDER COATED;
COLOUR: MID GREY RAL TBC.

V1	25.03.2025	Stage 5 Issue, metal spec, omitted bricks for drainage	BS	JD
00	13.02.2025	First Issue	BS	JD
Revision	Date	Description	Drawn	Chk'd

PLAN Design Landscape Architects Ltd.
www.plan-design.co.uk
t: 07557 140477 | 07760 180496
e: jack@plan-design.co.uk | holly@plan-design.co.uk

Client
Elkins Construction

Project
Worcester Close

Drawing Title
Boundary Wall Details - Sheet 1

Date: 13.02.2025	Scale: As shown @ A1	Drawn by: BS	Ch'd by: JD
---------------------	-------------------------	-----------------	----------------

Status:
FOR CONSTRUCTION

Drawing Number:
PLA 0107 631 R00

2

1200mm High Boundary Brick Pier and Balustrade Wall Elevation @ Root Protection Zone
SCALE: 1:10

2A

Boundary Brick Pier and Balustrade Wall Elevation @ Root Protection Zone (Alternative)
SCALE: 1:10