



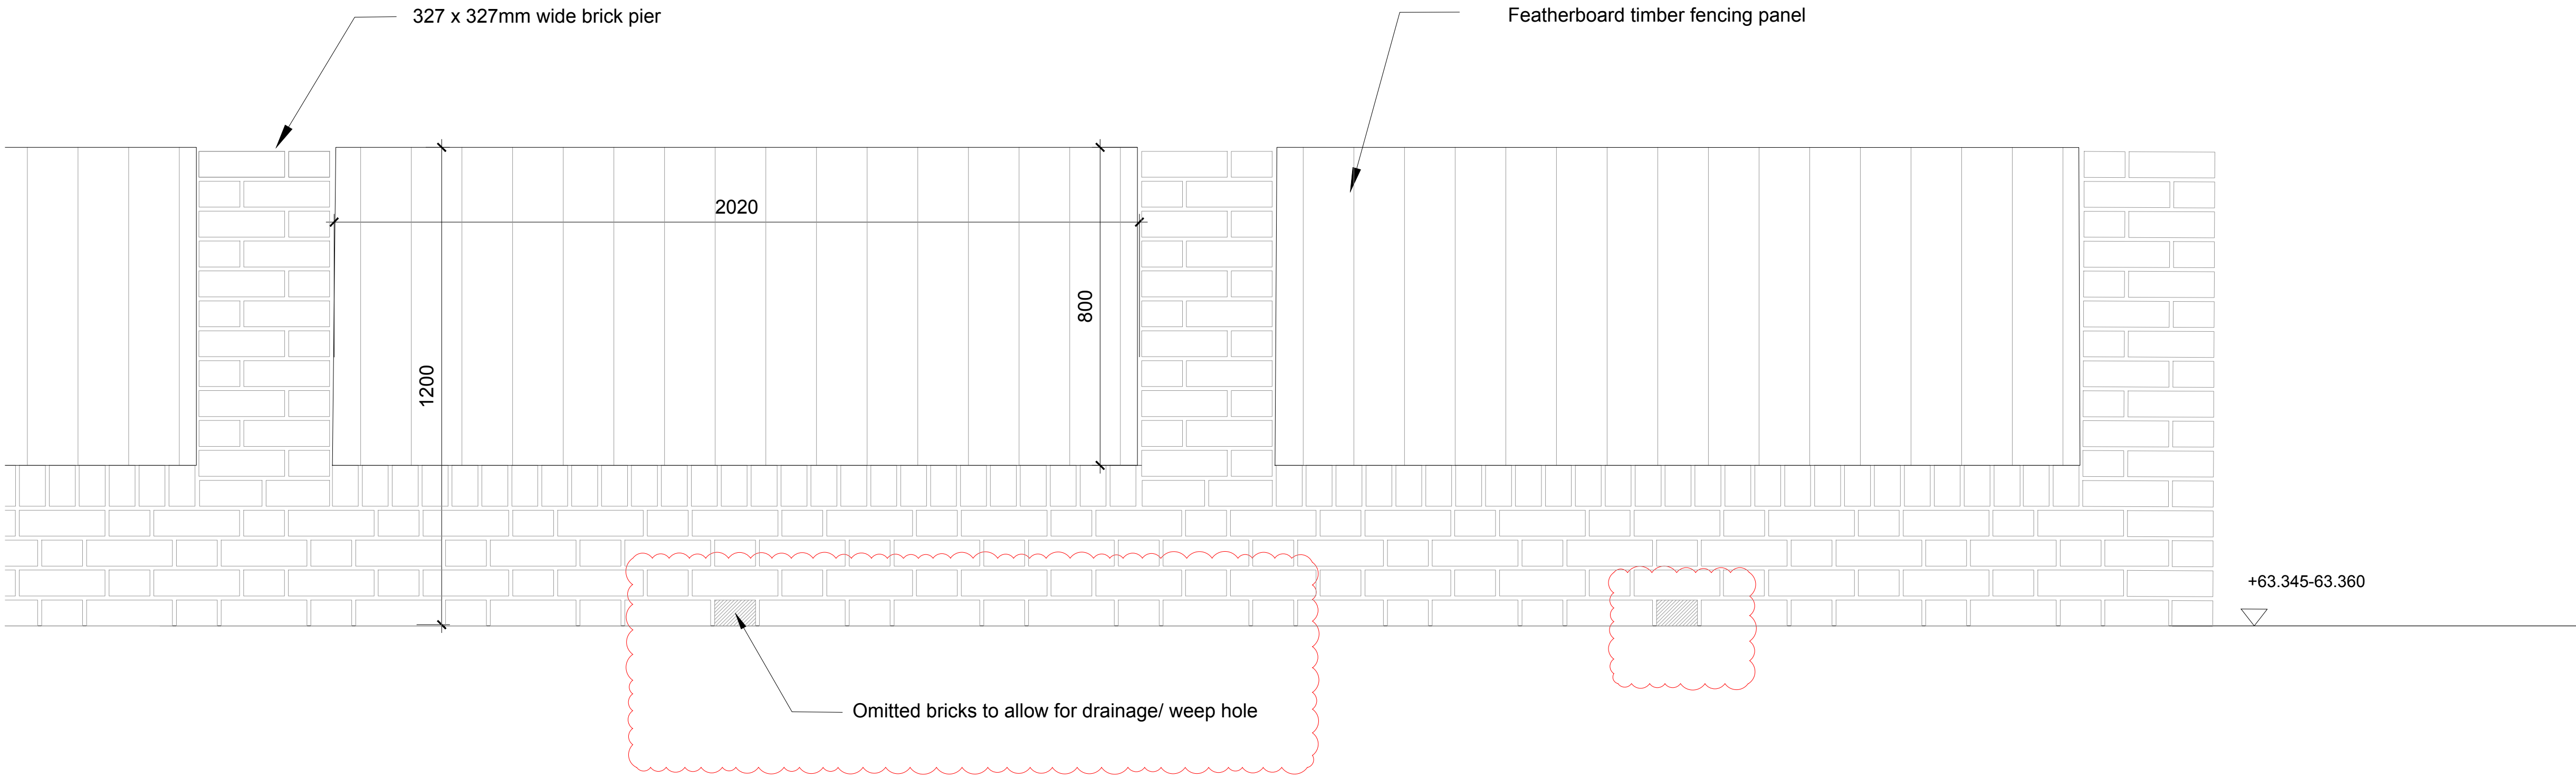


1

Eastern Wall and Ballustrade Plan and Elevation (Viewed From Private Terrace)
SCALE: 1:20

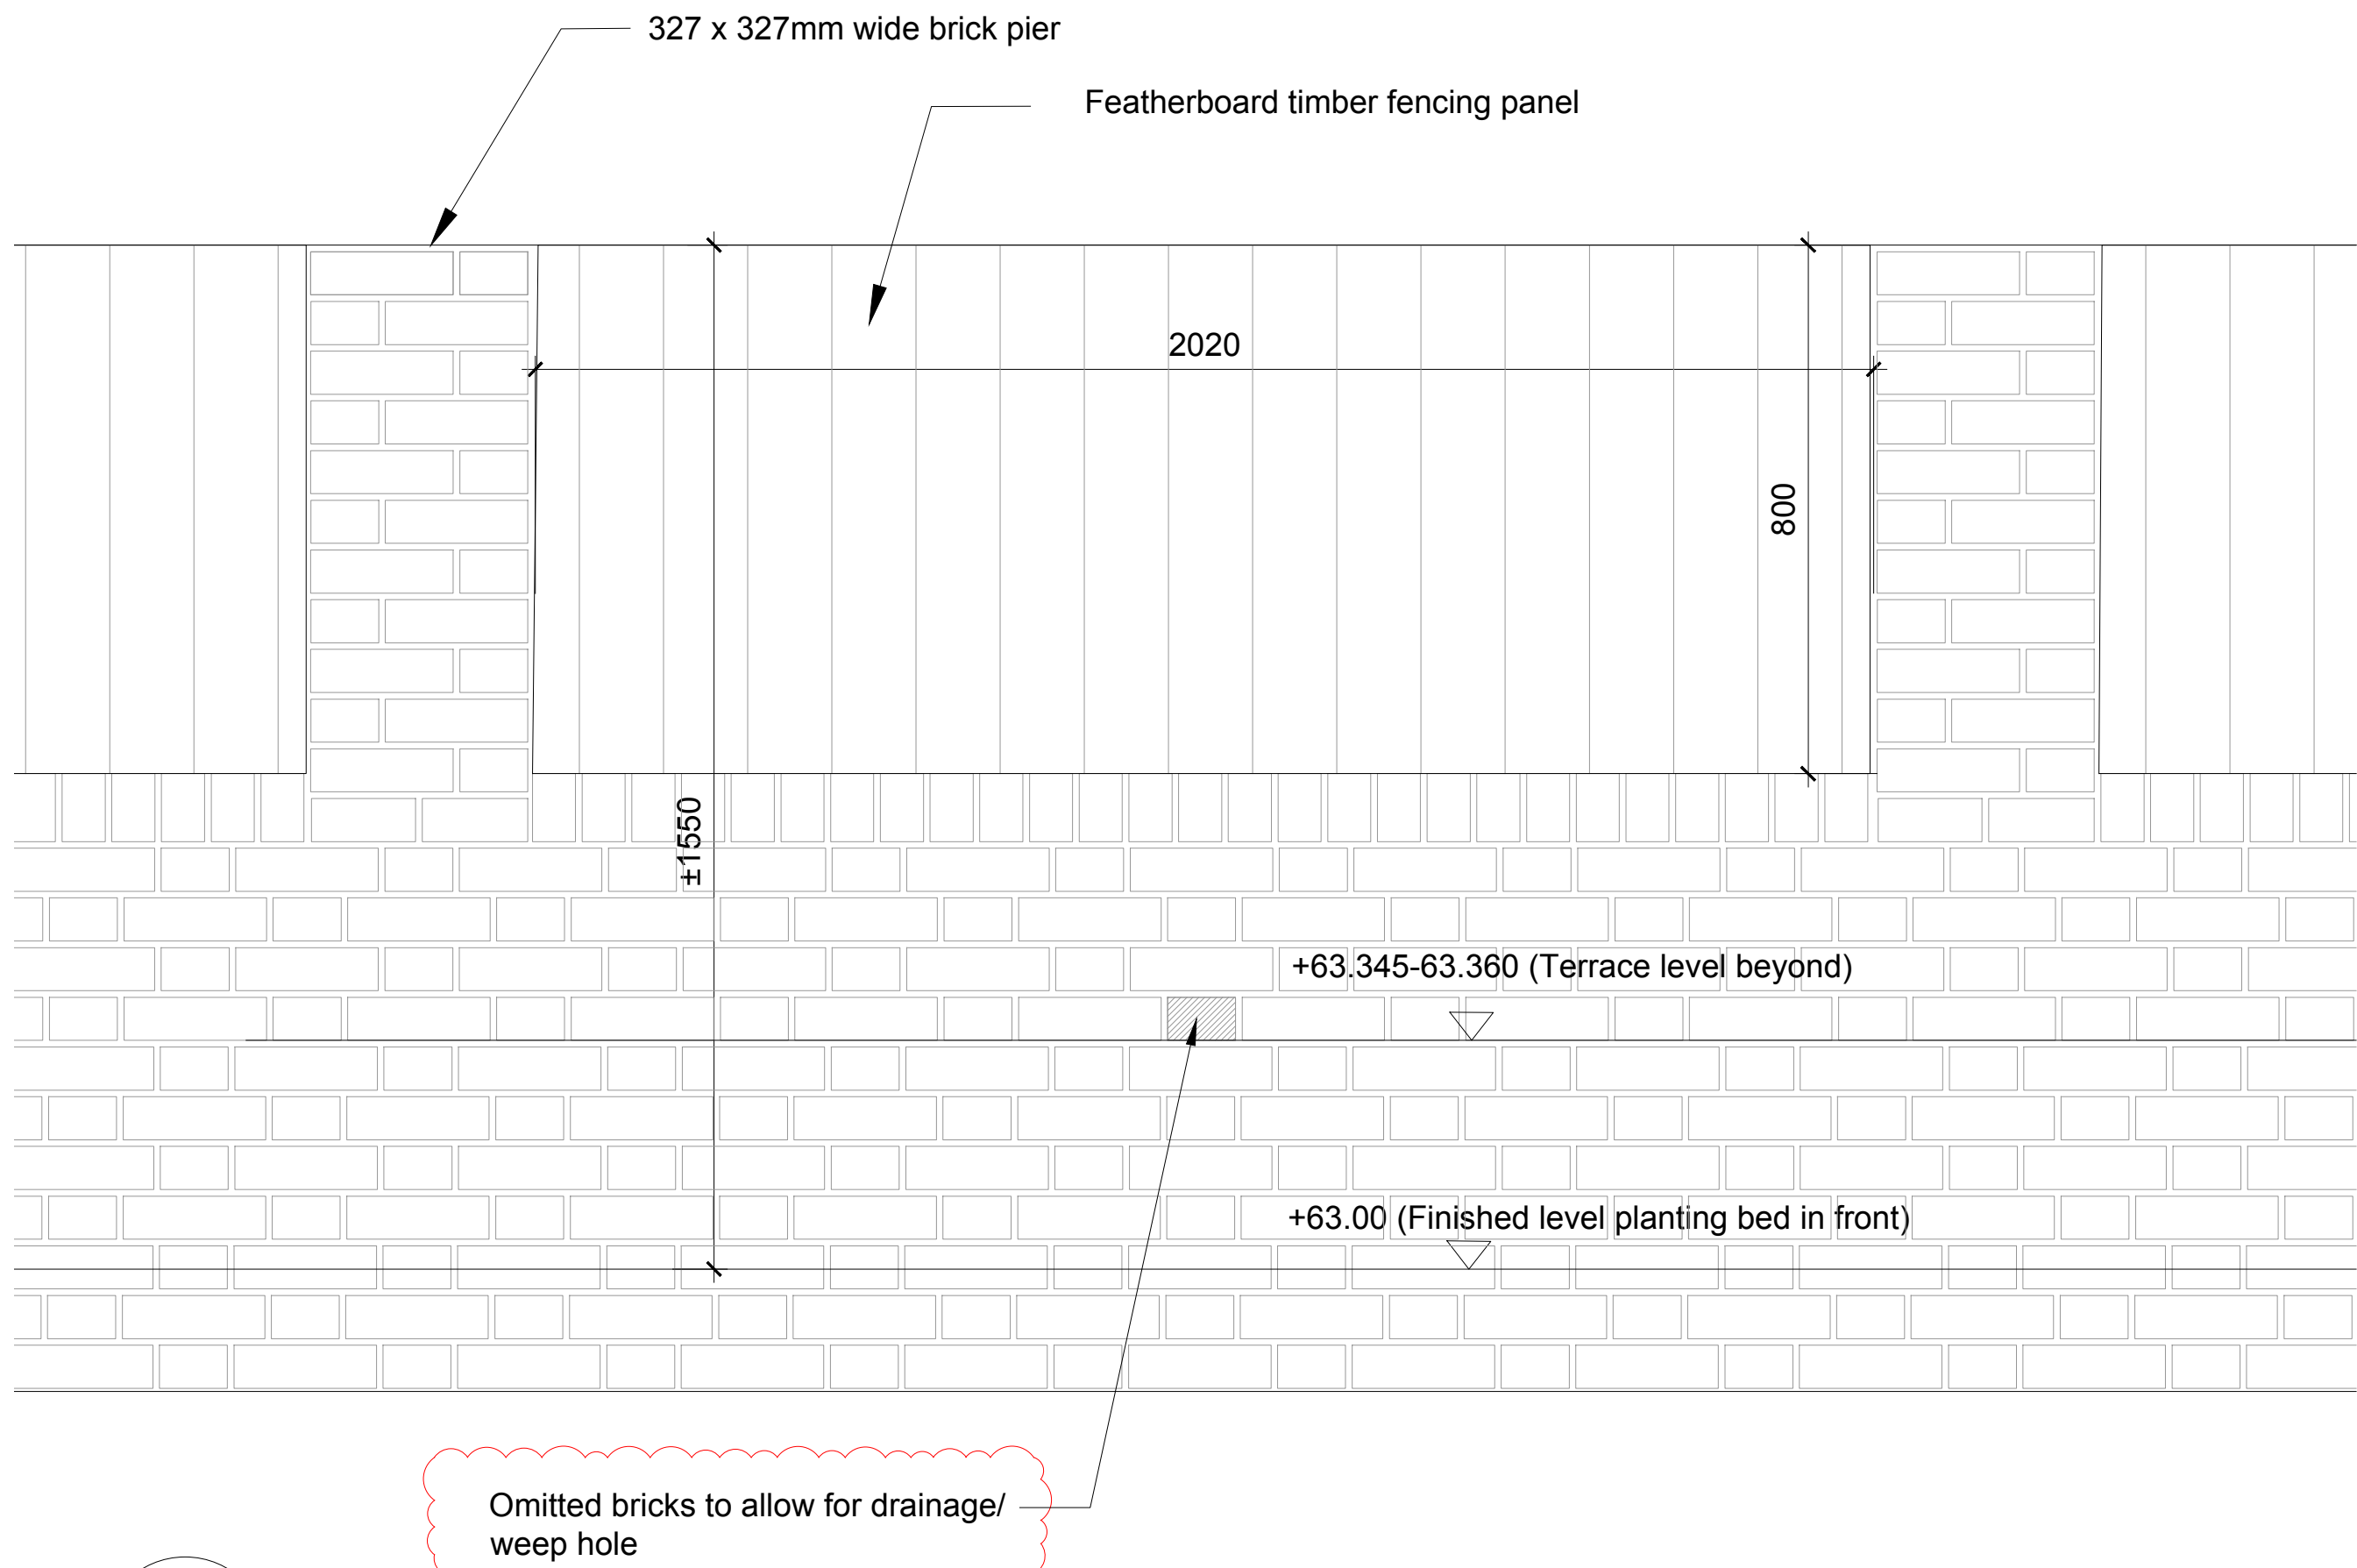

2

Eastern Wall and Ballustrade Plan and Elevation (Viewed From Worcester Close)
SCALE: 1:20

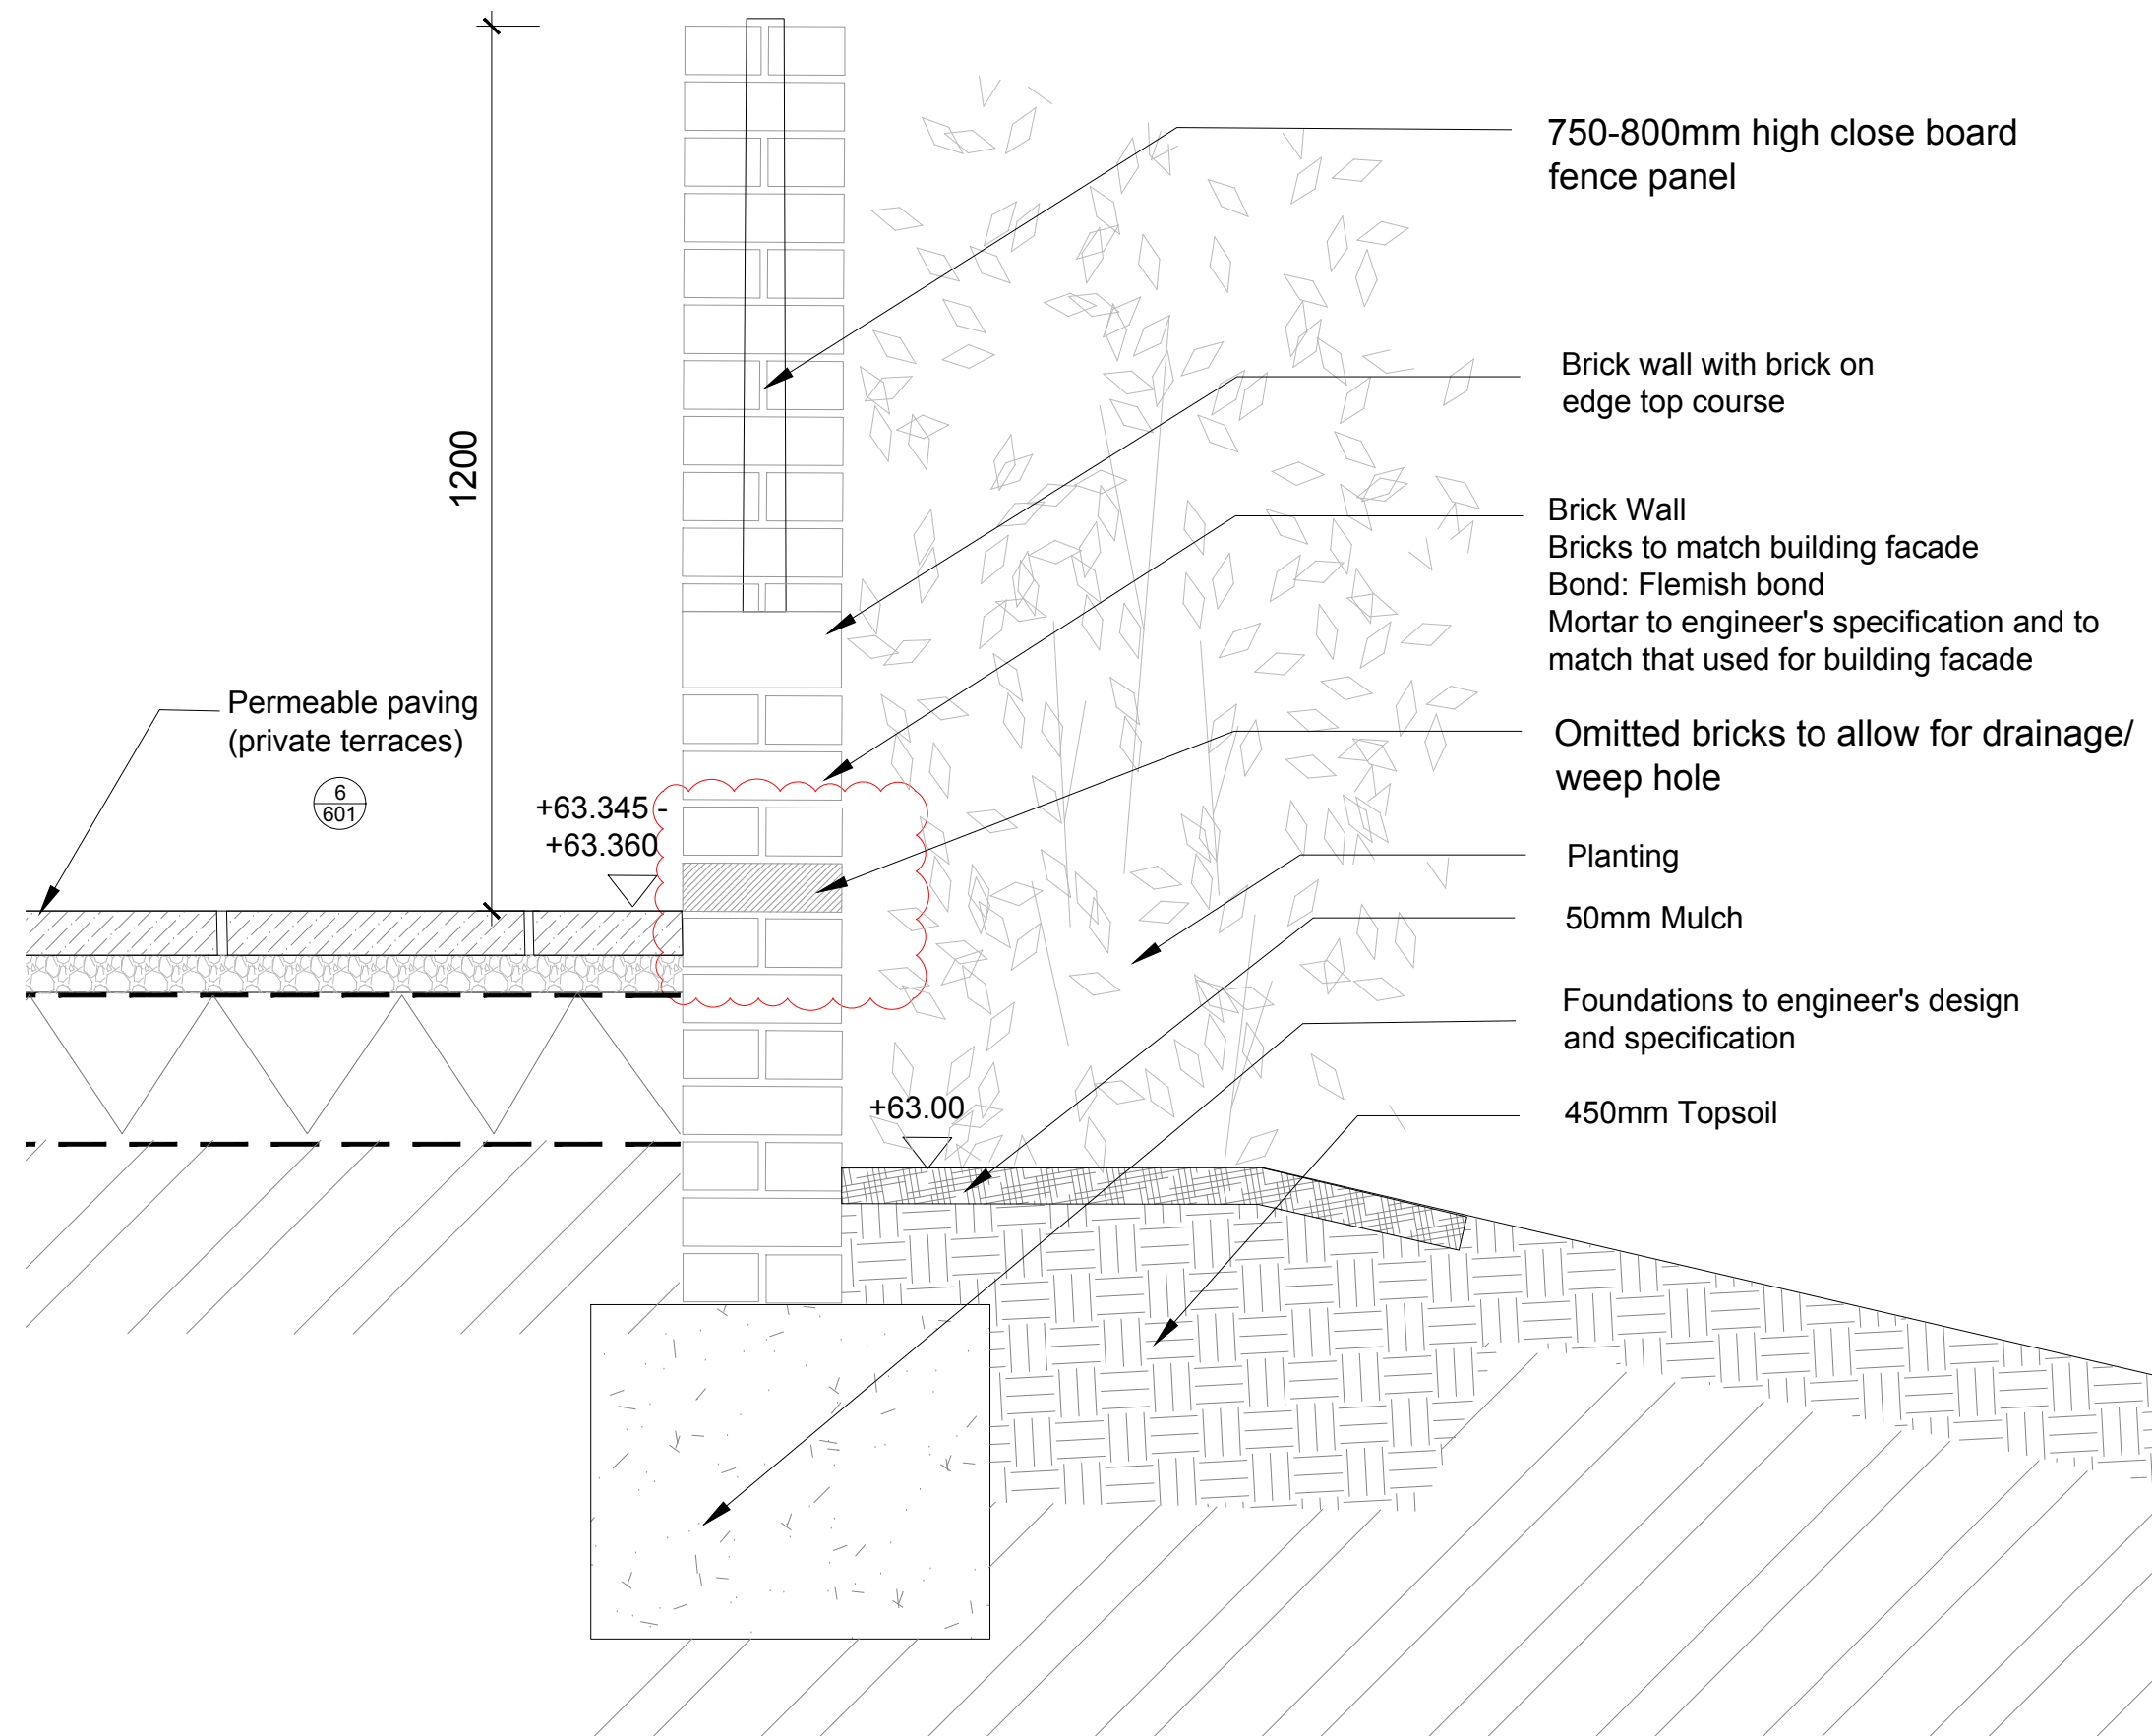

3

Wall and Balustrade Section
SCALE: 1:10

NOTES:

This drawing is the copyright of PLAN Design Landscape Architects Ltd. It must not be copied or reproduced without written consent. Only figured dimensions are to be taken from this drawing. All contractors must visit the site and be responsible for taking and checking all dimensions related to the works shown on this drawing.

This drawing defines the design intent and finishes only. Refer to the General Designers information for detail information and to the Engineers specification for construction build up. Sub-base, retaining walls and foundations are illustrative only and should be agreed with the engineer/others. All dimensions nominal.

NOTE:

BRICKWORK TO MATCH ARCHITECTURAL FACADE.
METAL WORK FINISH TO MATCH ARCHITECTURAL FACADE.

V1	25.03.2025	Stage 5 Issue, omitted bricks for drainage added	BS	JD
00	23.01.2025	First Issue	BS	JD
Revision	Date	Description	Drawn	Chk'd

PLAN Design Landscape Architects Ltd.
www.plan-design.co.uk
t: 07557 140477 | 07760 190496
e: jack@plan-design.co.uk | holly@plan-design.co.uk

Client

Elkins Construction

Project

Worcester Close

Drawing Title

Wall Details Private Terraces East Boundary

Date: 14.01.2025	Scale: As shown @ A1	Drawn by: BS	Ch'd by: JD
---------------------	-------------------------	-----------------	----------------

Status:

FOR CONSTRUCTION

Drawing Number:

PLA 0107 621 R00

PLAN