


PROPOSED BLOCK PLAN 175 LOWER HIGHAM RD, GRAVESEND

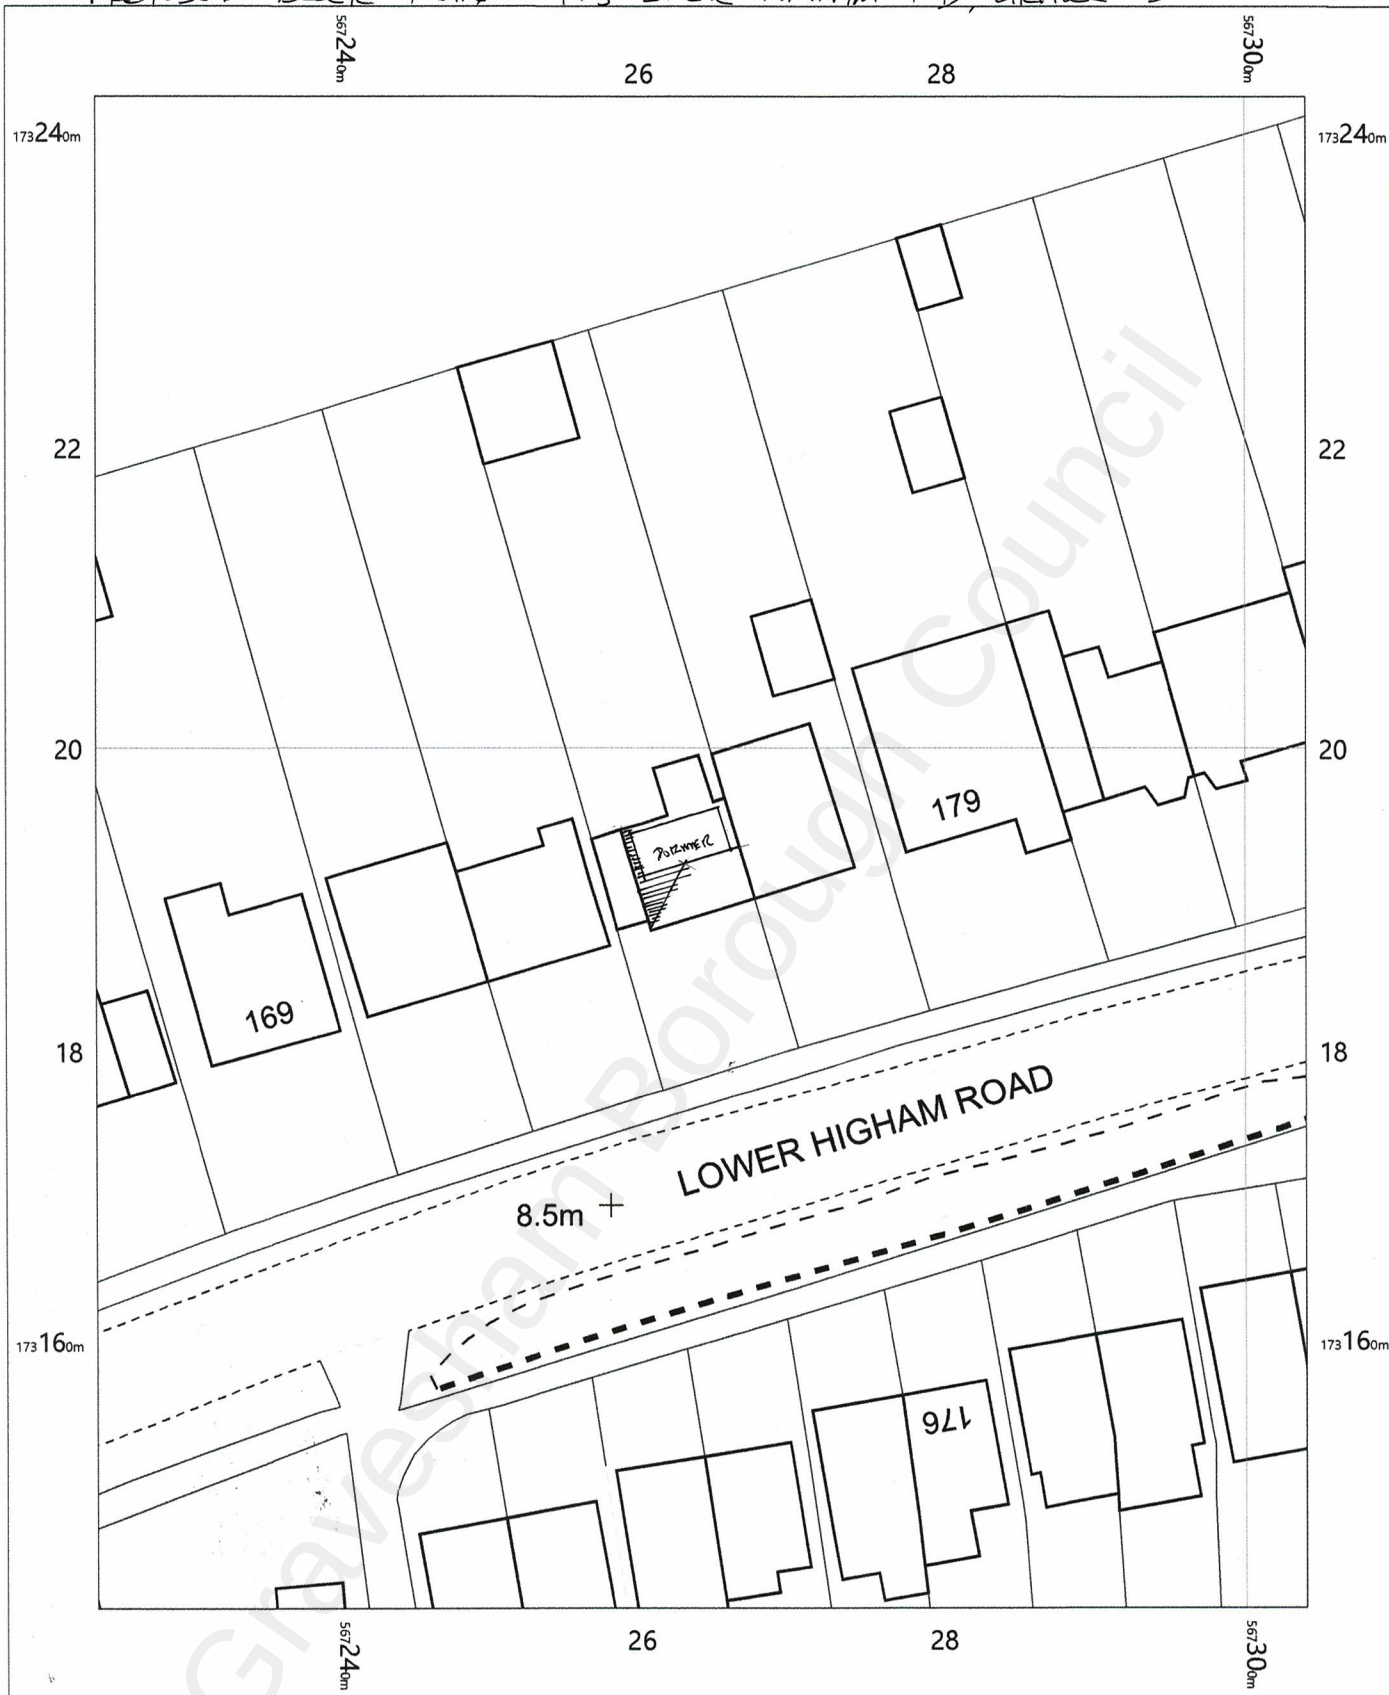

OS MasterMap 1250/2500/10000 scale
Thursday, November 4, 2021, ID: CM-01000619
www.centremapslive.co.uk

1:500 scale print at A4, Centre: 567264 E, 173193 N

©Crown Copyright Ordnance Survey. Licence no. 100019980

