


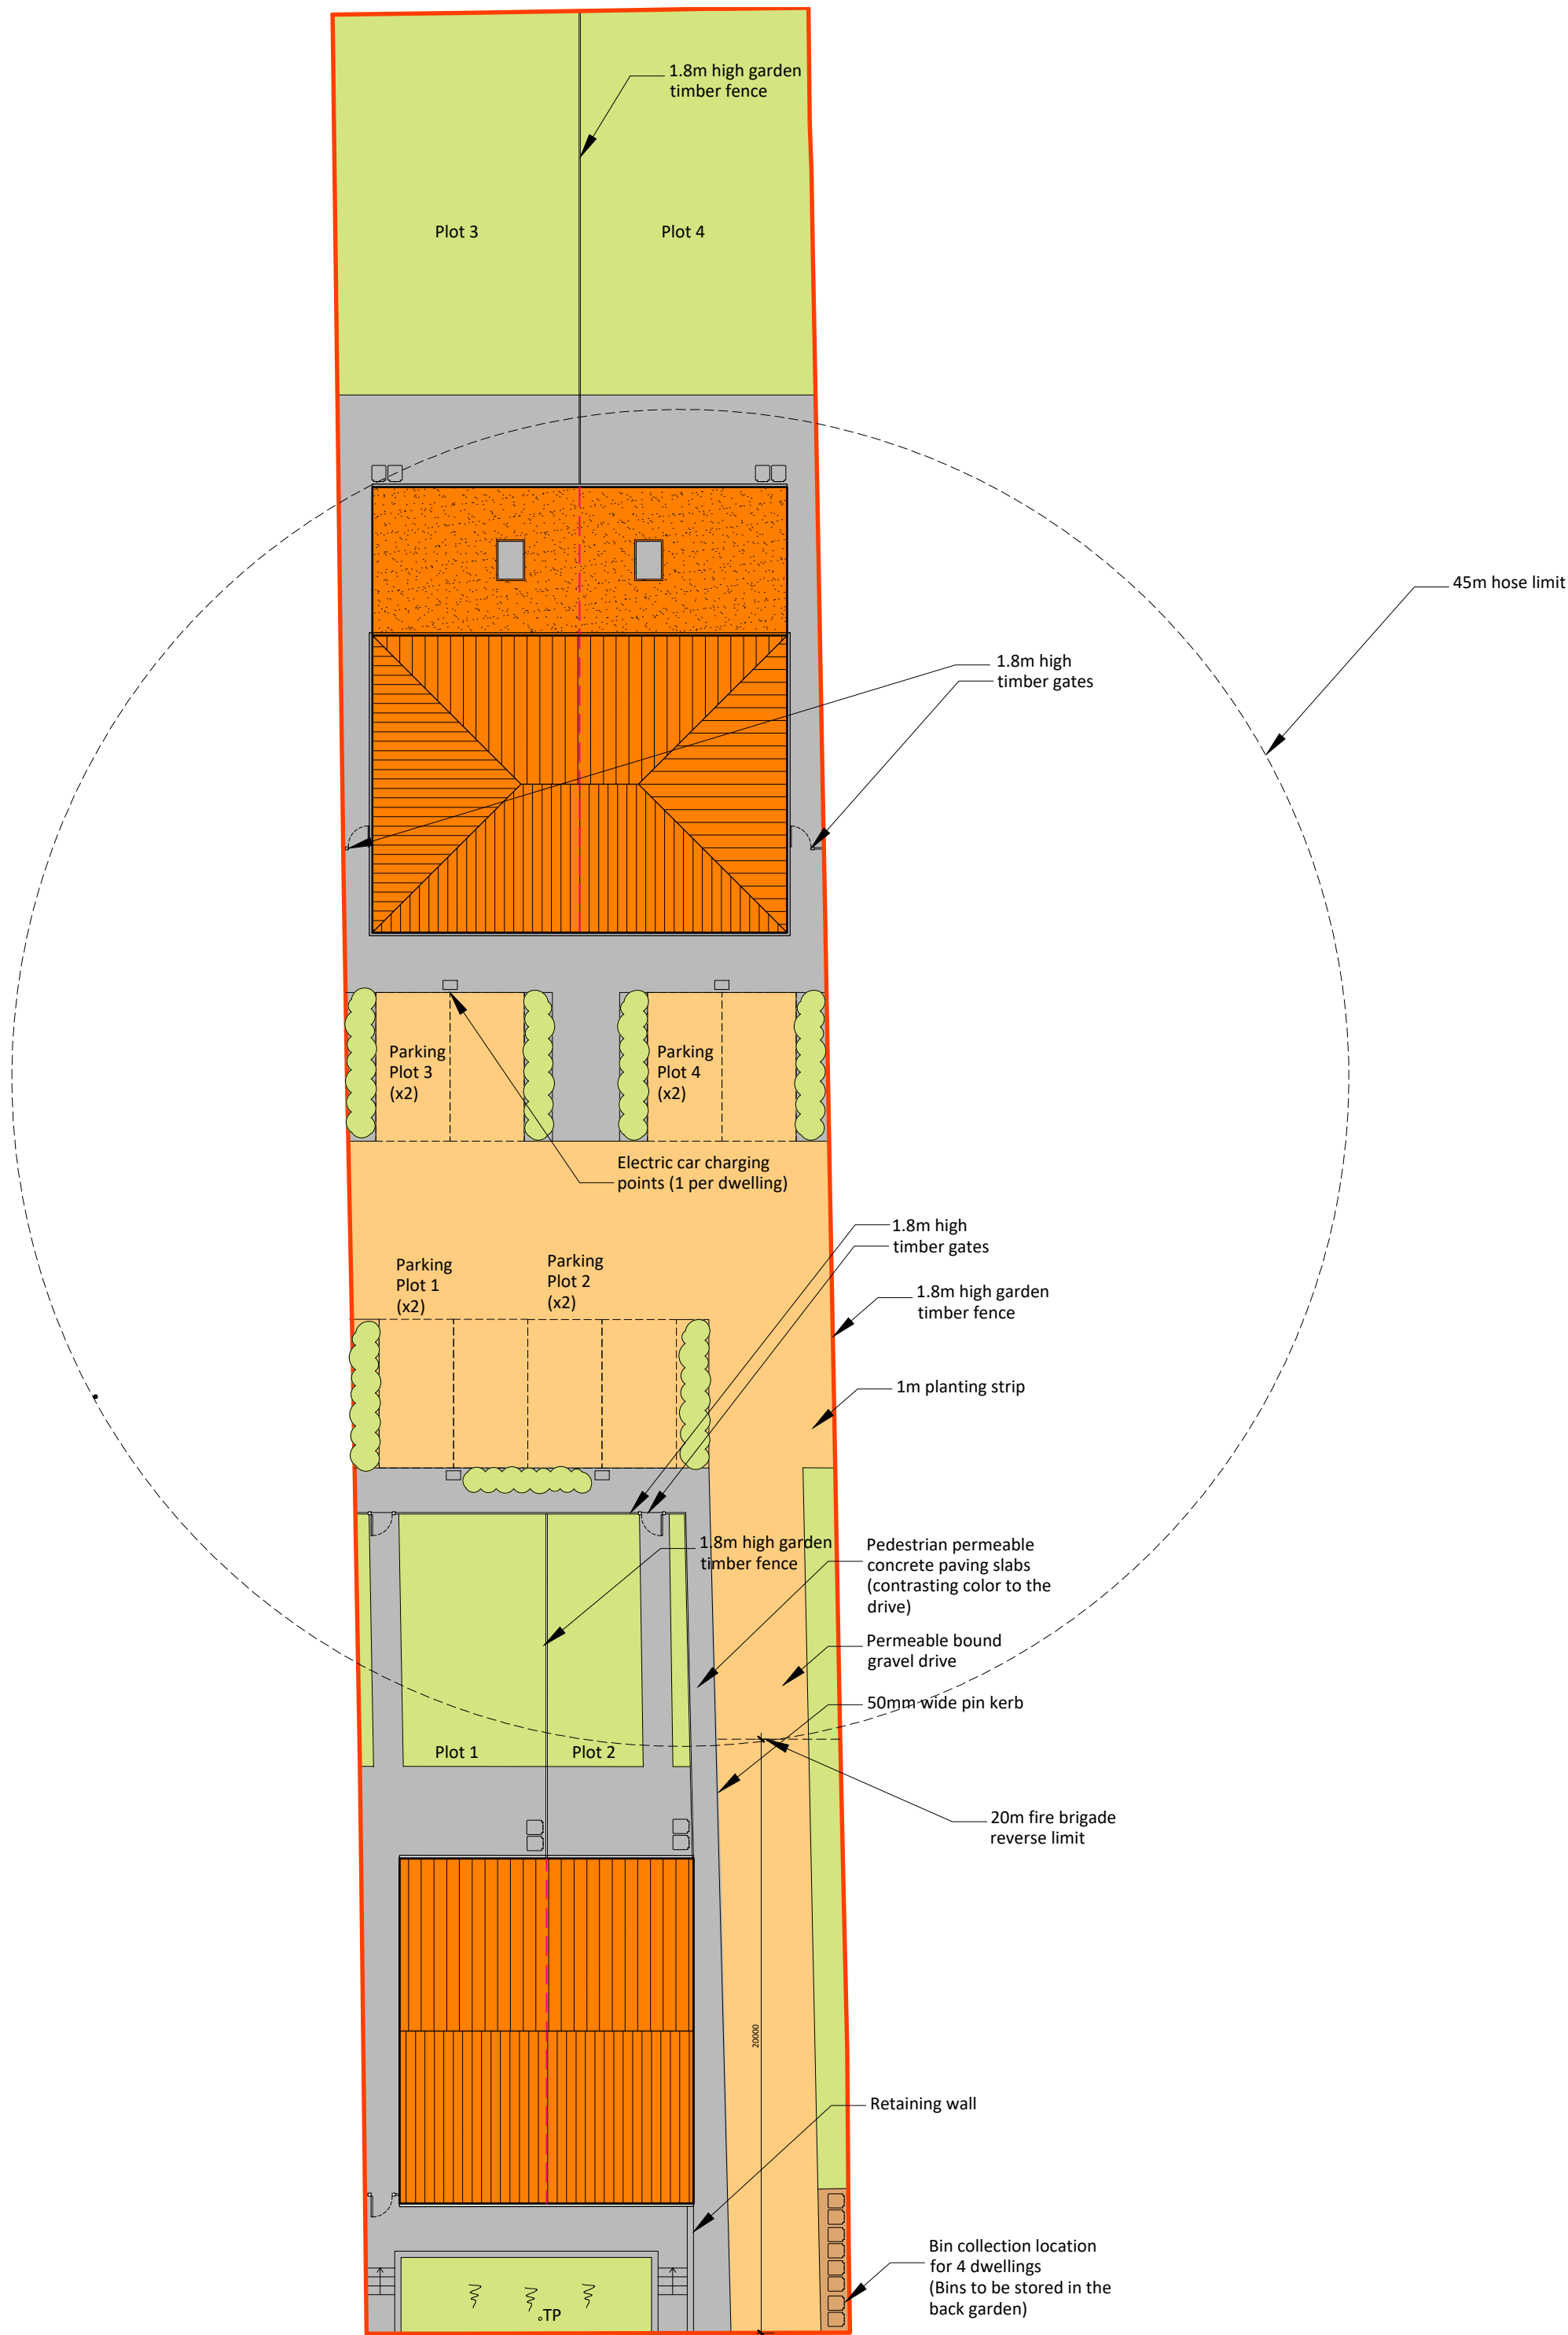

Proposed Block Plan
1:200



2 The Parade, Ash Road, Hartley
Longfield, Kent DA3 8BG

Tel: 01474 703705

www.grahamsimpkinplanning.co.uk

Email: webmail@grahamsimpkinplanning.co.uk

Graham Simpkin Planning

Project Title 4 Gouge Avenue, Northfleet, Gravesend, DA11 8DP		Job No 3953
Drawing Title Proposed Block Plan	Drawing No 03	Revision A 16.02.2024
Date 23.01.2024	Drawn by MS	Checked by PN

Scale 1:200 @ A2	Note
 12.01 m 0 2 4 6 8 10 12 metres	

