

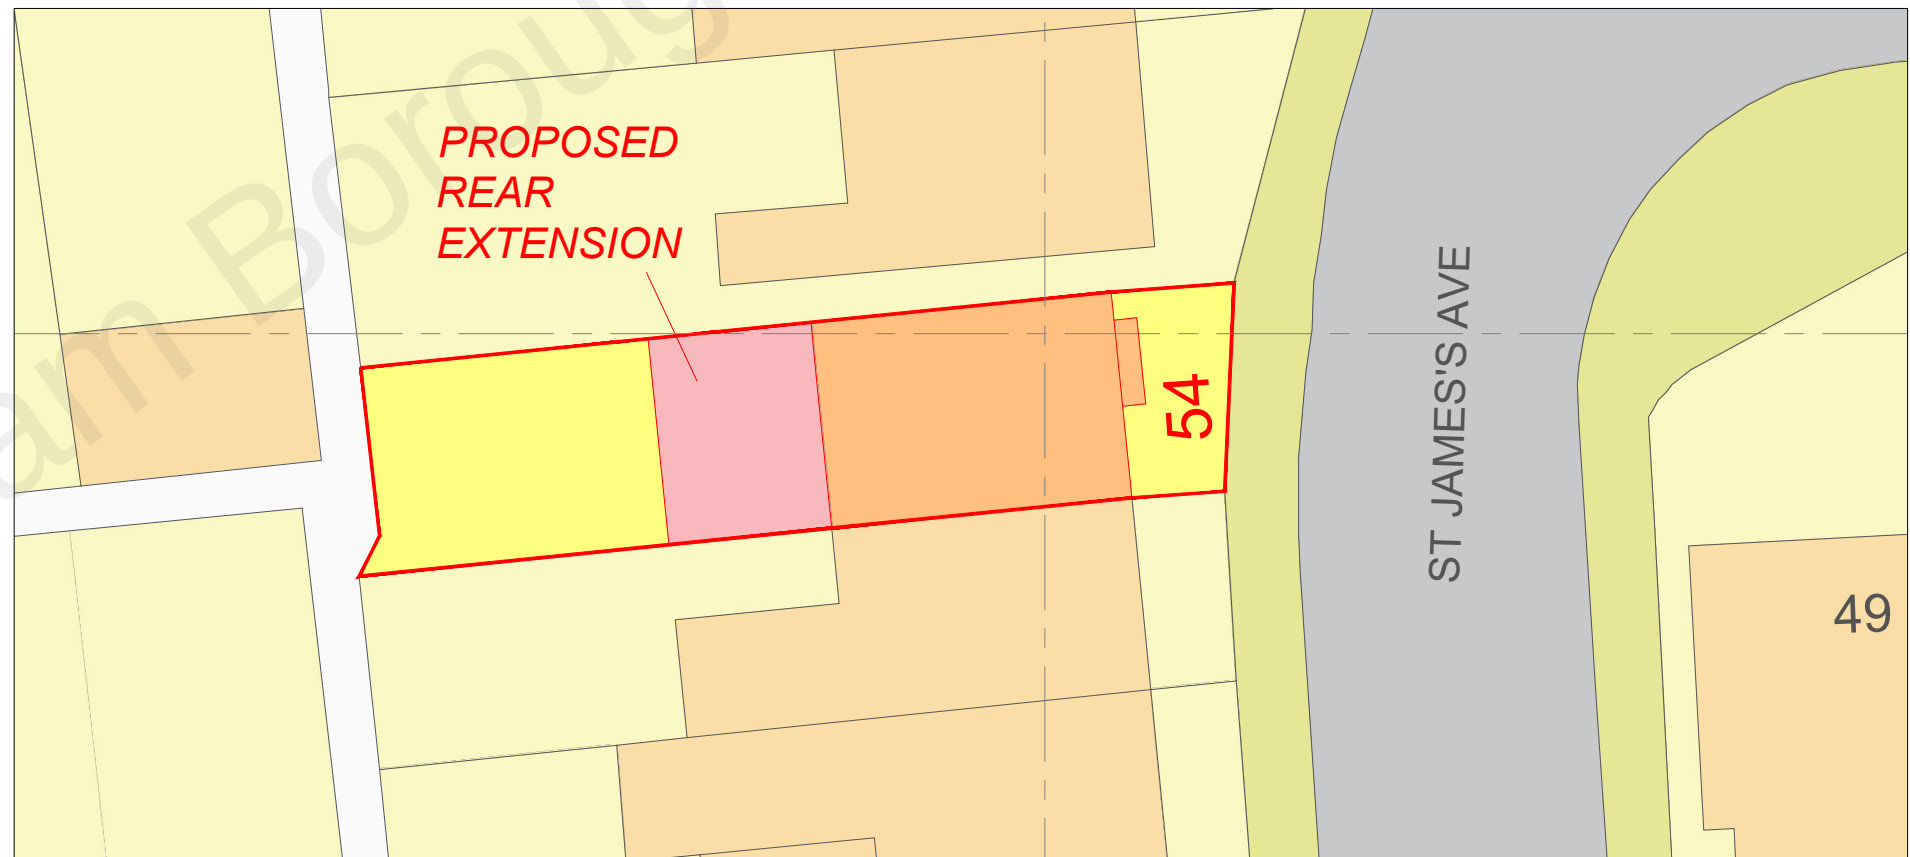


A LOCATION PLAN
Scale=1:1250

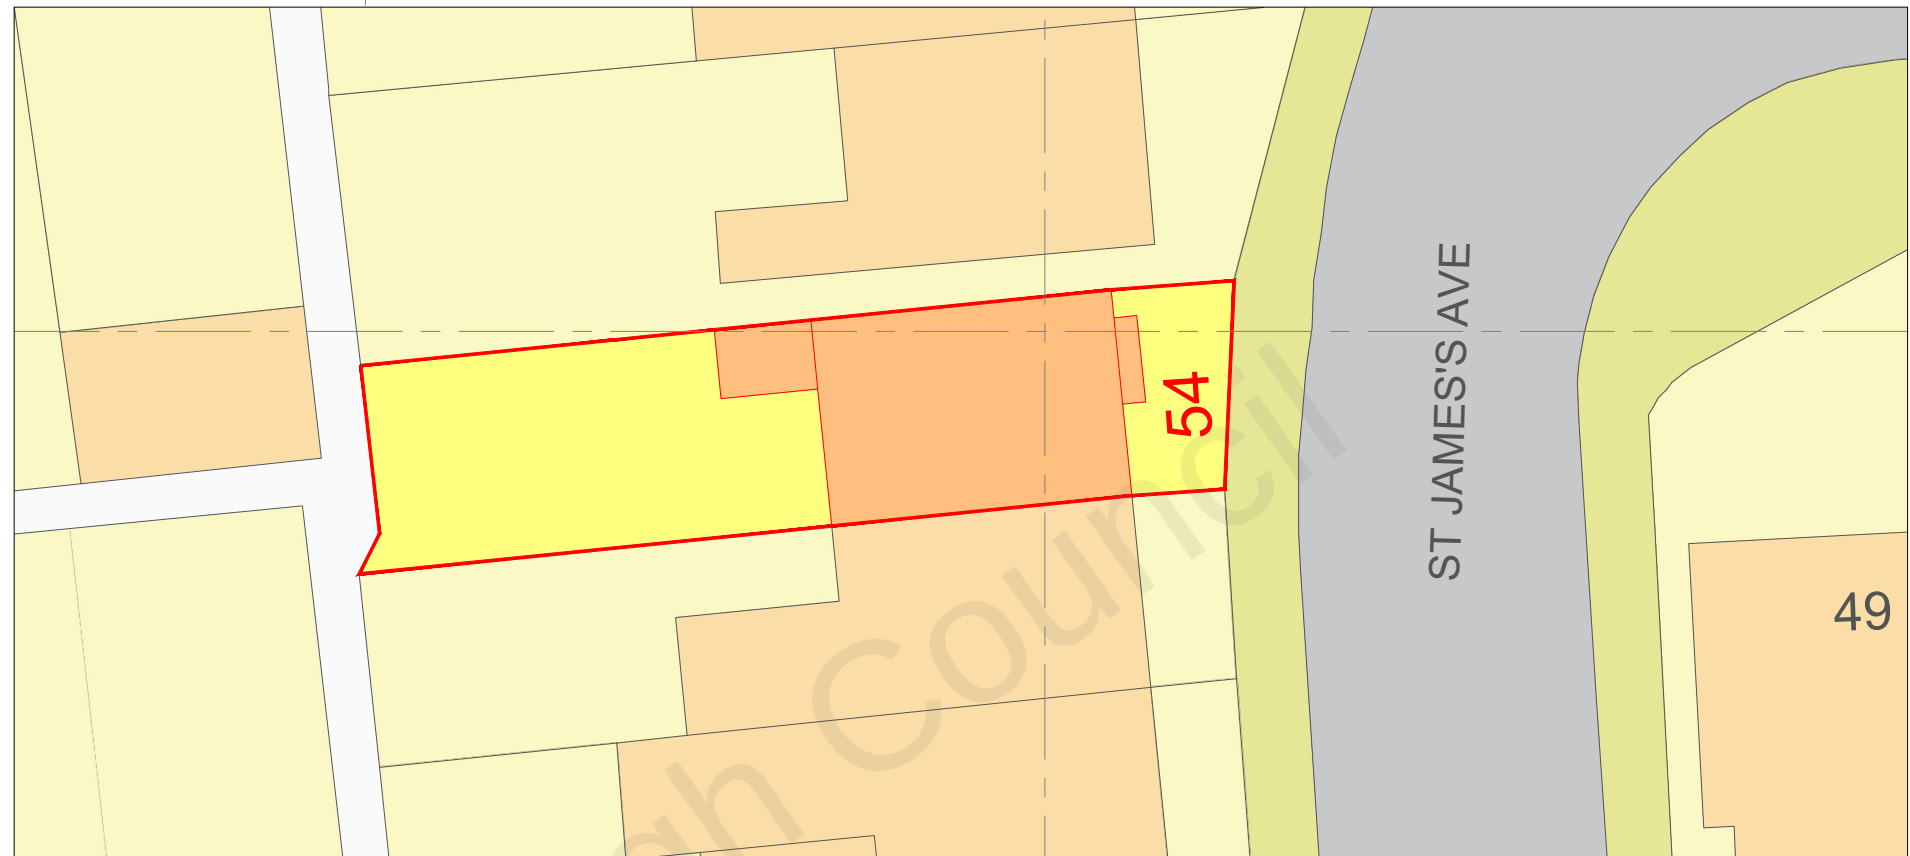

B EXISTING&PROPOSED BLOCK PLAN
Scale=1:200

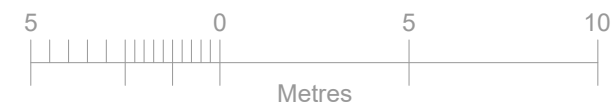

NOTES/REV.

All dimensions shown to be checked on site.
This drawing is copyright of DVL

REV	DATE	DRWN	CHKD

DVL ■ architectural design ■ design&construct ■ building construct

131 Ashwood Road ■ Potters Bar, Hertfordshire ■ EN6 2QD

T: 01277 280101 ■ E: office@dobravilla.com ■ E: studio@designandarchitecture.co.uk

Web: designandarchitecture.co.uk ■ Facebook.com/ ■ Twitter: @

INFORMATION

ISSUE REASON:

APPROVAL

SCALE	@A3
DATE	10/21
DRAWN	MC
CHECKED	MC

CLIENT	Andrea Jackova & Dezider Horvath, 54 St James's Ave - Gravesend, DA11 0EY
PROJECT	Single Storey Rear Extension
DRAWING TITLE	Location and Block Plan
DRAWING NUMBER	J21 08.PD-01
REVISION	/

