


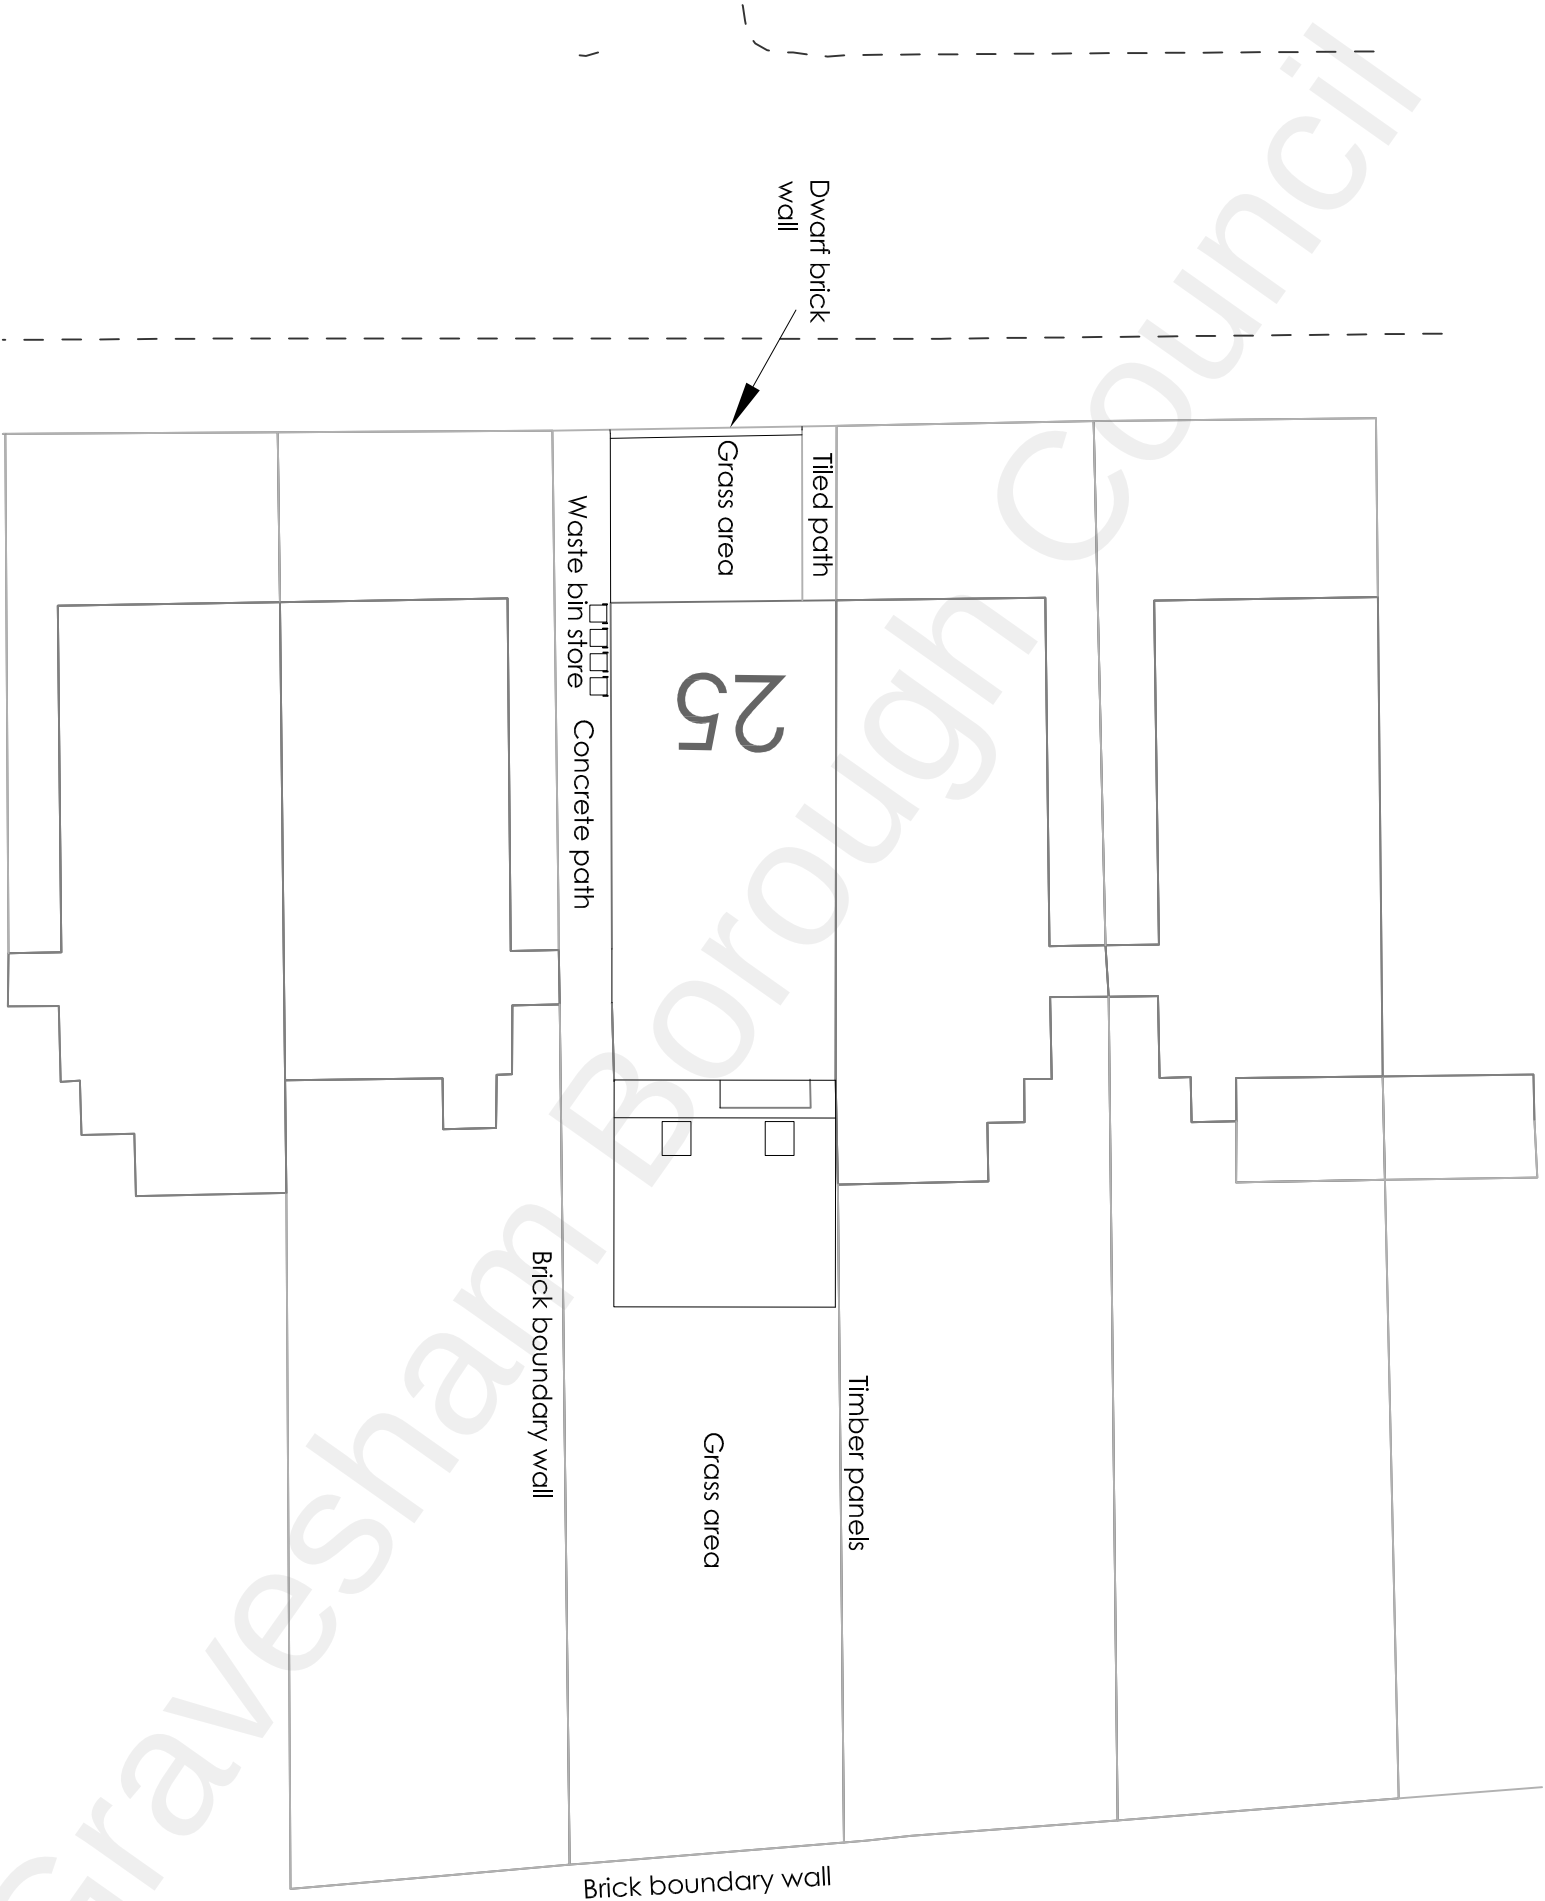

Project		HMO Conversion		25 The Avenue Gravesend Kent DA11 0NA		H Channa PICAROONS MAIDSTONE ROAD PLATT KENT TN15 8LB Tel / Fax: 01732 605759 E-mail: hbchanna@tiscali.co.uk				
Drawing Title		No Change To Block Plan		Rev	Description	Date	Drawn	Date	Scale	Drawing No.
							HC	July 2021	1:200	25TA/A3/O5