




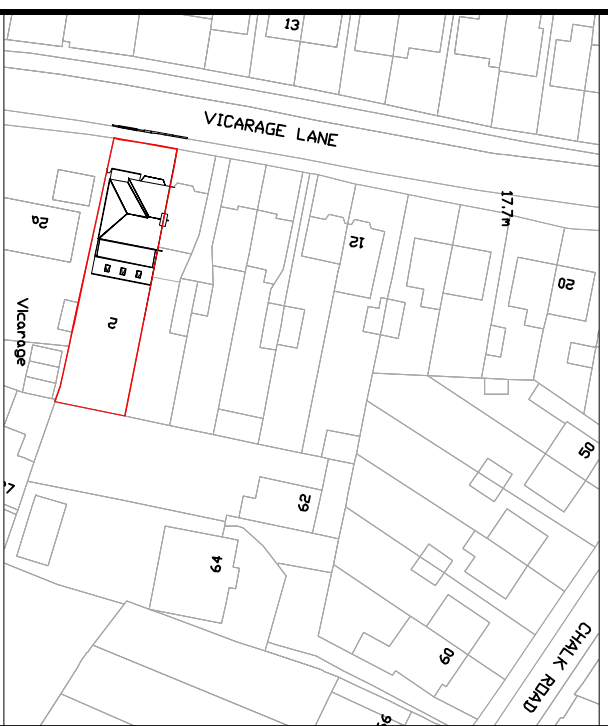

OS Plan Scale 1:1250

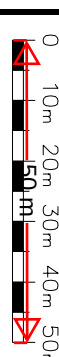

1:200 @ A1

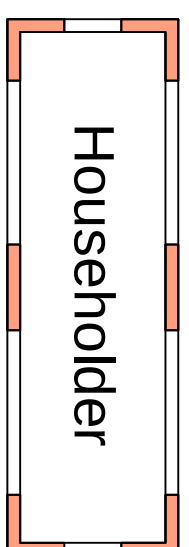

OFFICE: 48, 55 WILTON ROAD LONDON SW1V 3BZ
07940121222

Job Title
2 Vicarage Lane
Gravesend Kent DA12 4TF

Drawing Title
Existing Block Plan

Scale	Date	Drawn No.	Rev
1:200 @ A1	MAY '25		

Job No.	Drawn No.	Rev
515-1000-785	P01	P1