
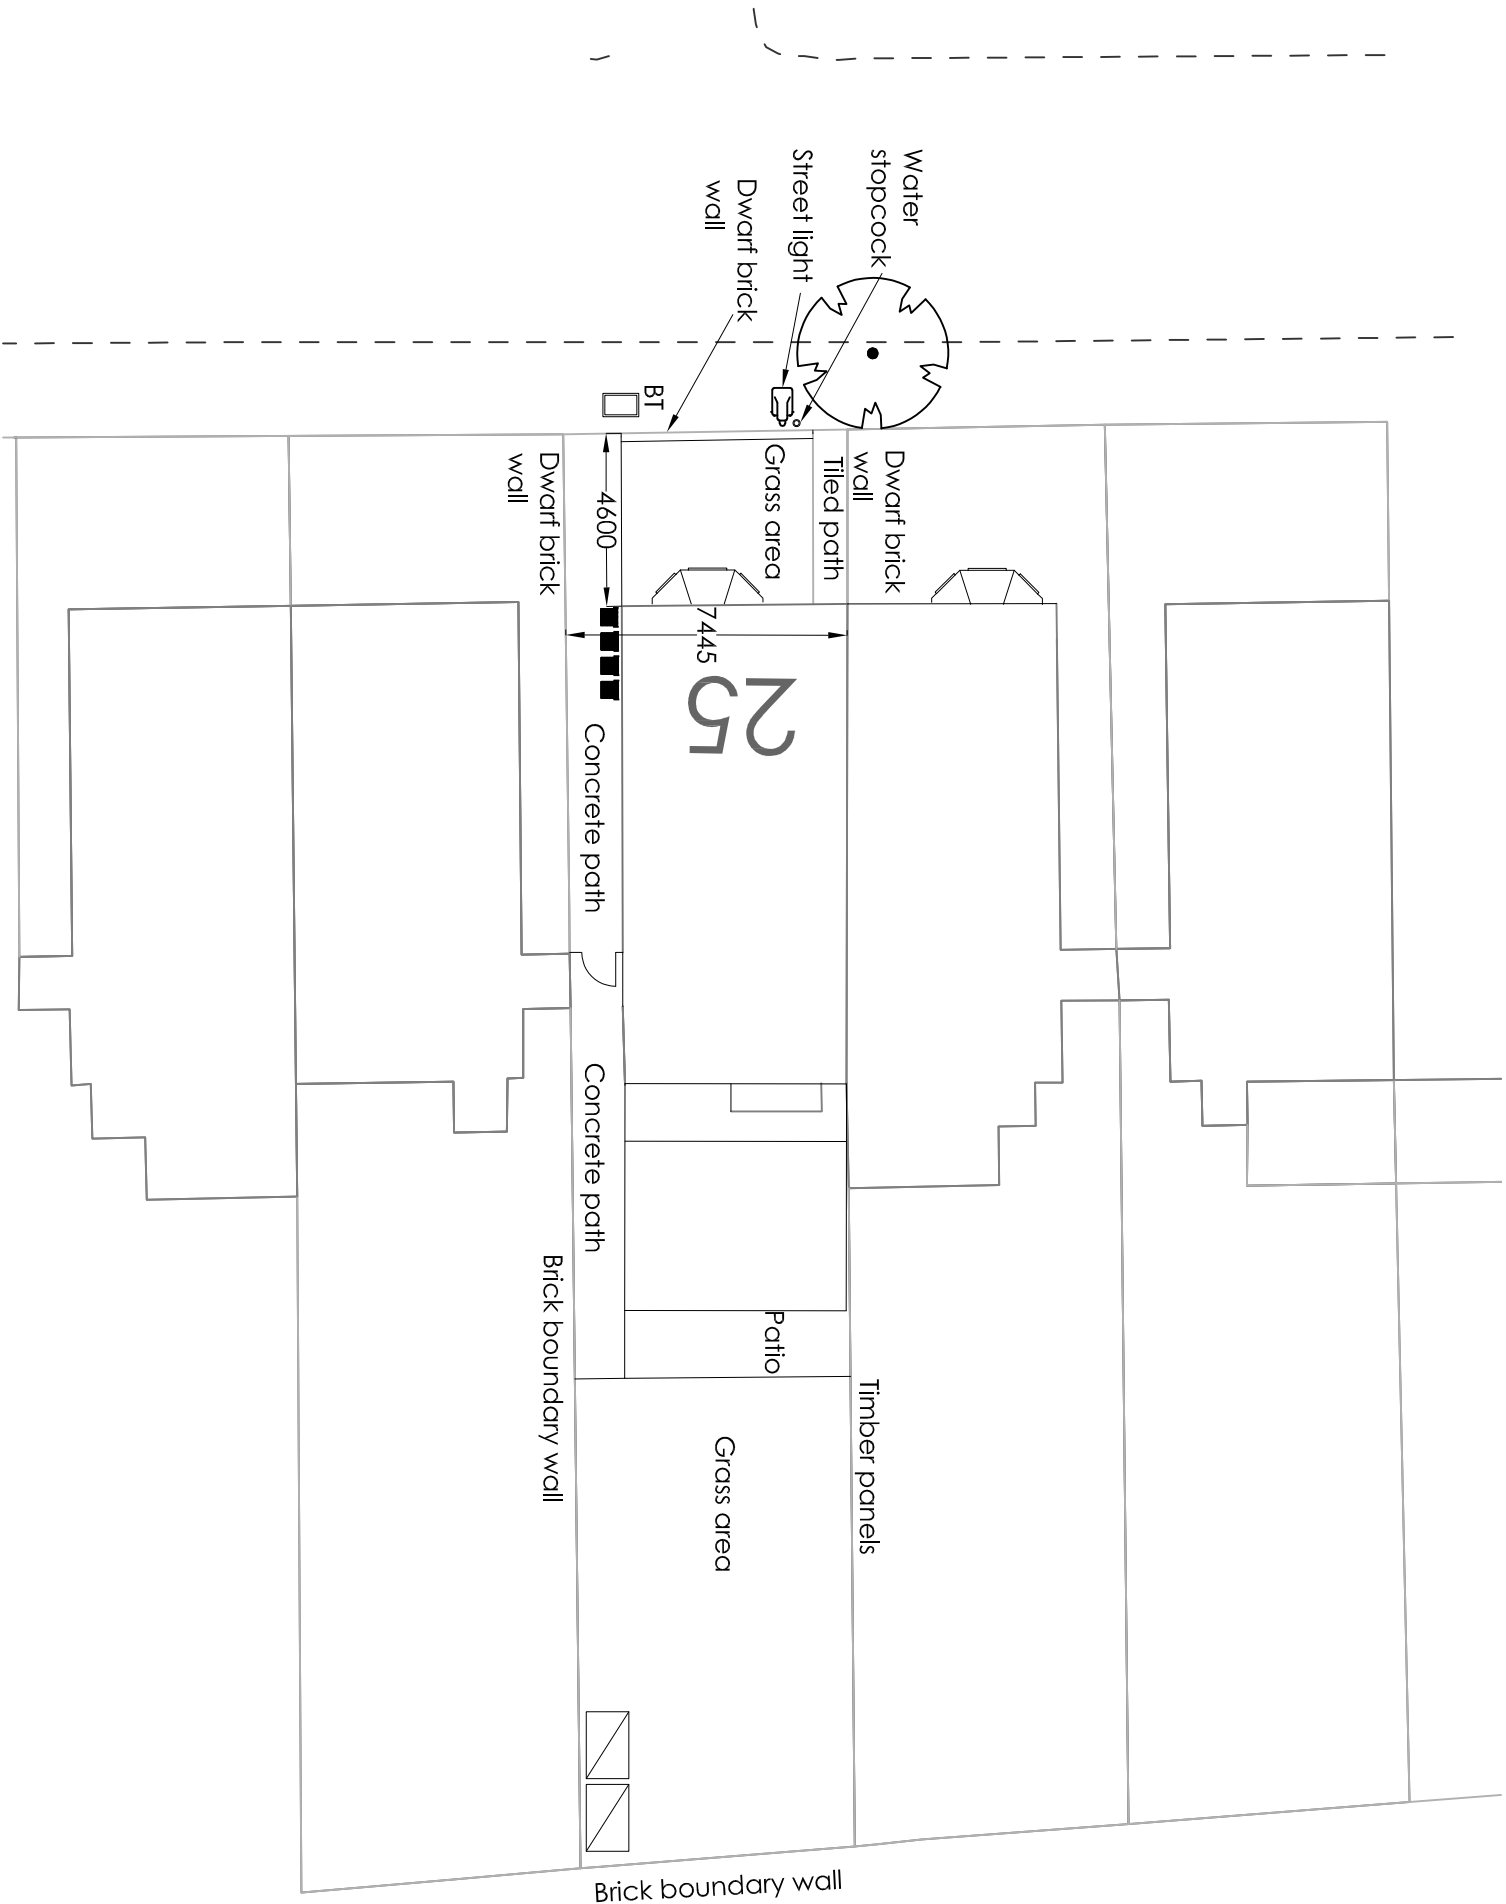


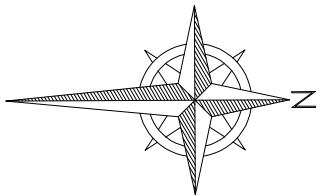

Project		New Vehicle Crossing and Front Sash Window Replacement		25 The Avenue Gravesend Kent DA11 0NA	
Drawing Title		Existing Block Plan		Rev	
Description		Date		Drawn	
Date		Aug 26		Scale	
1:200		Drawing No.		25TA/A3/02	
H Channa		PICAROONS MAIDSTONE ROAD PLATT KENT TN15 8LB		Tel / Fax: 01732 605759 E-mail: hbchanna@tiscali.co.uk	