
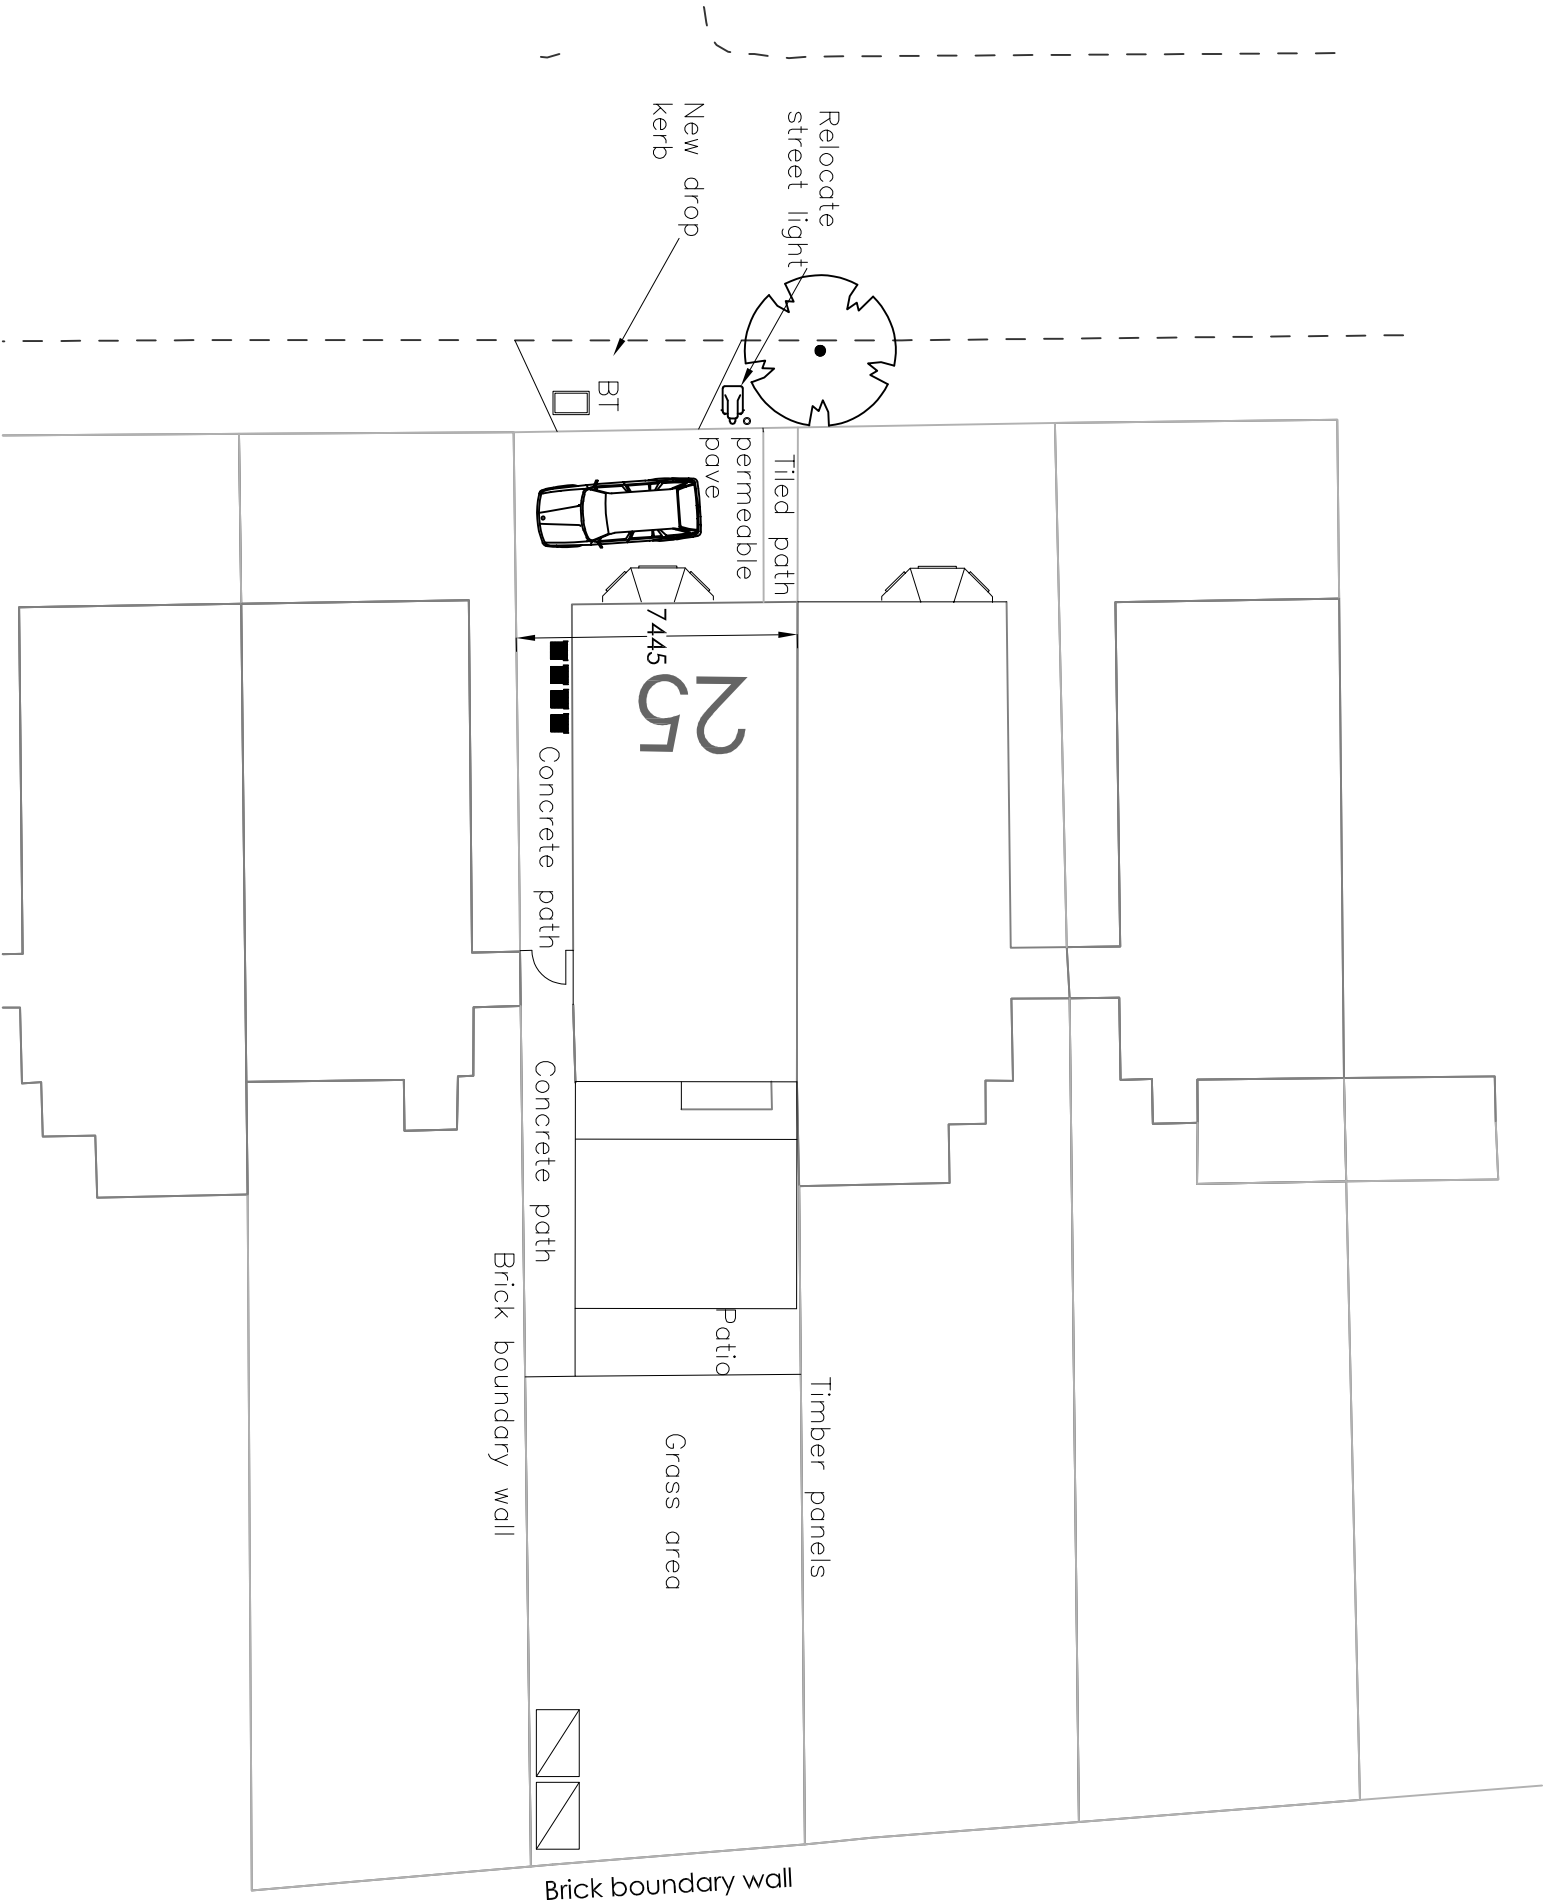


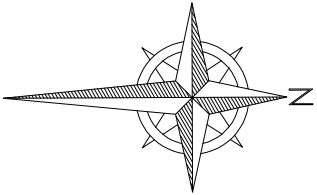

Project		New Vehicle Crossing and Front Sash Window Replacement		25 The Avenue Gravesend Kent DA11 0NA	
Drawing Title		Proposed Block Plan		Rev	
				Description	Date
				Drawn	Date
				HC	Aug 26
				Scale	1:200
				Drawing No.	25TA/A3/O4
				H Channa	
				PICAROONS MAIDSTONE ROAD PLATT KENT TN15 8LB	
				Tel / Fax: 01732 605759 E-mail: hbchanna@tiscali.co.uk	