




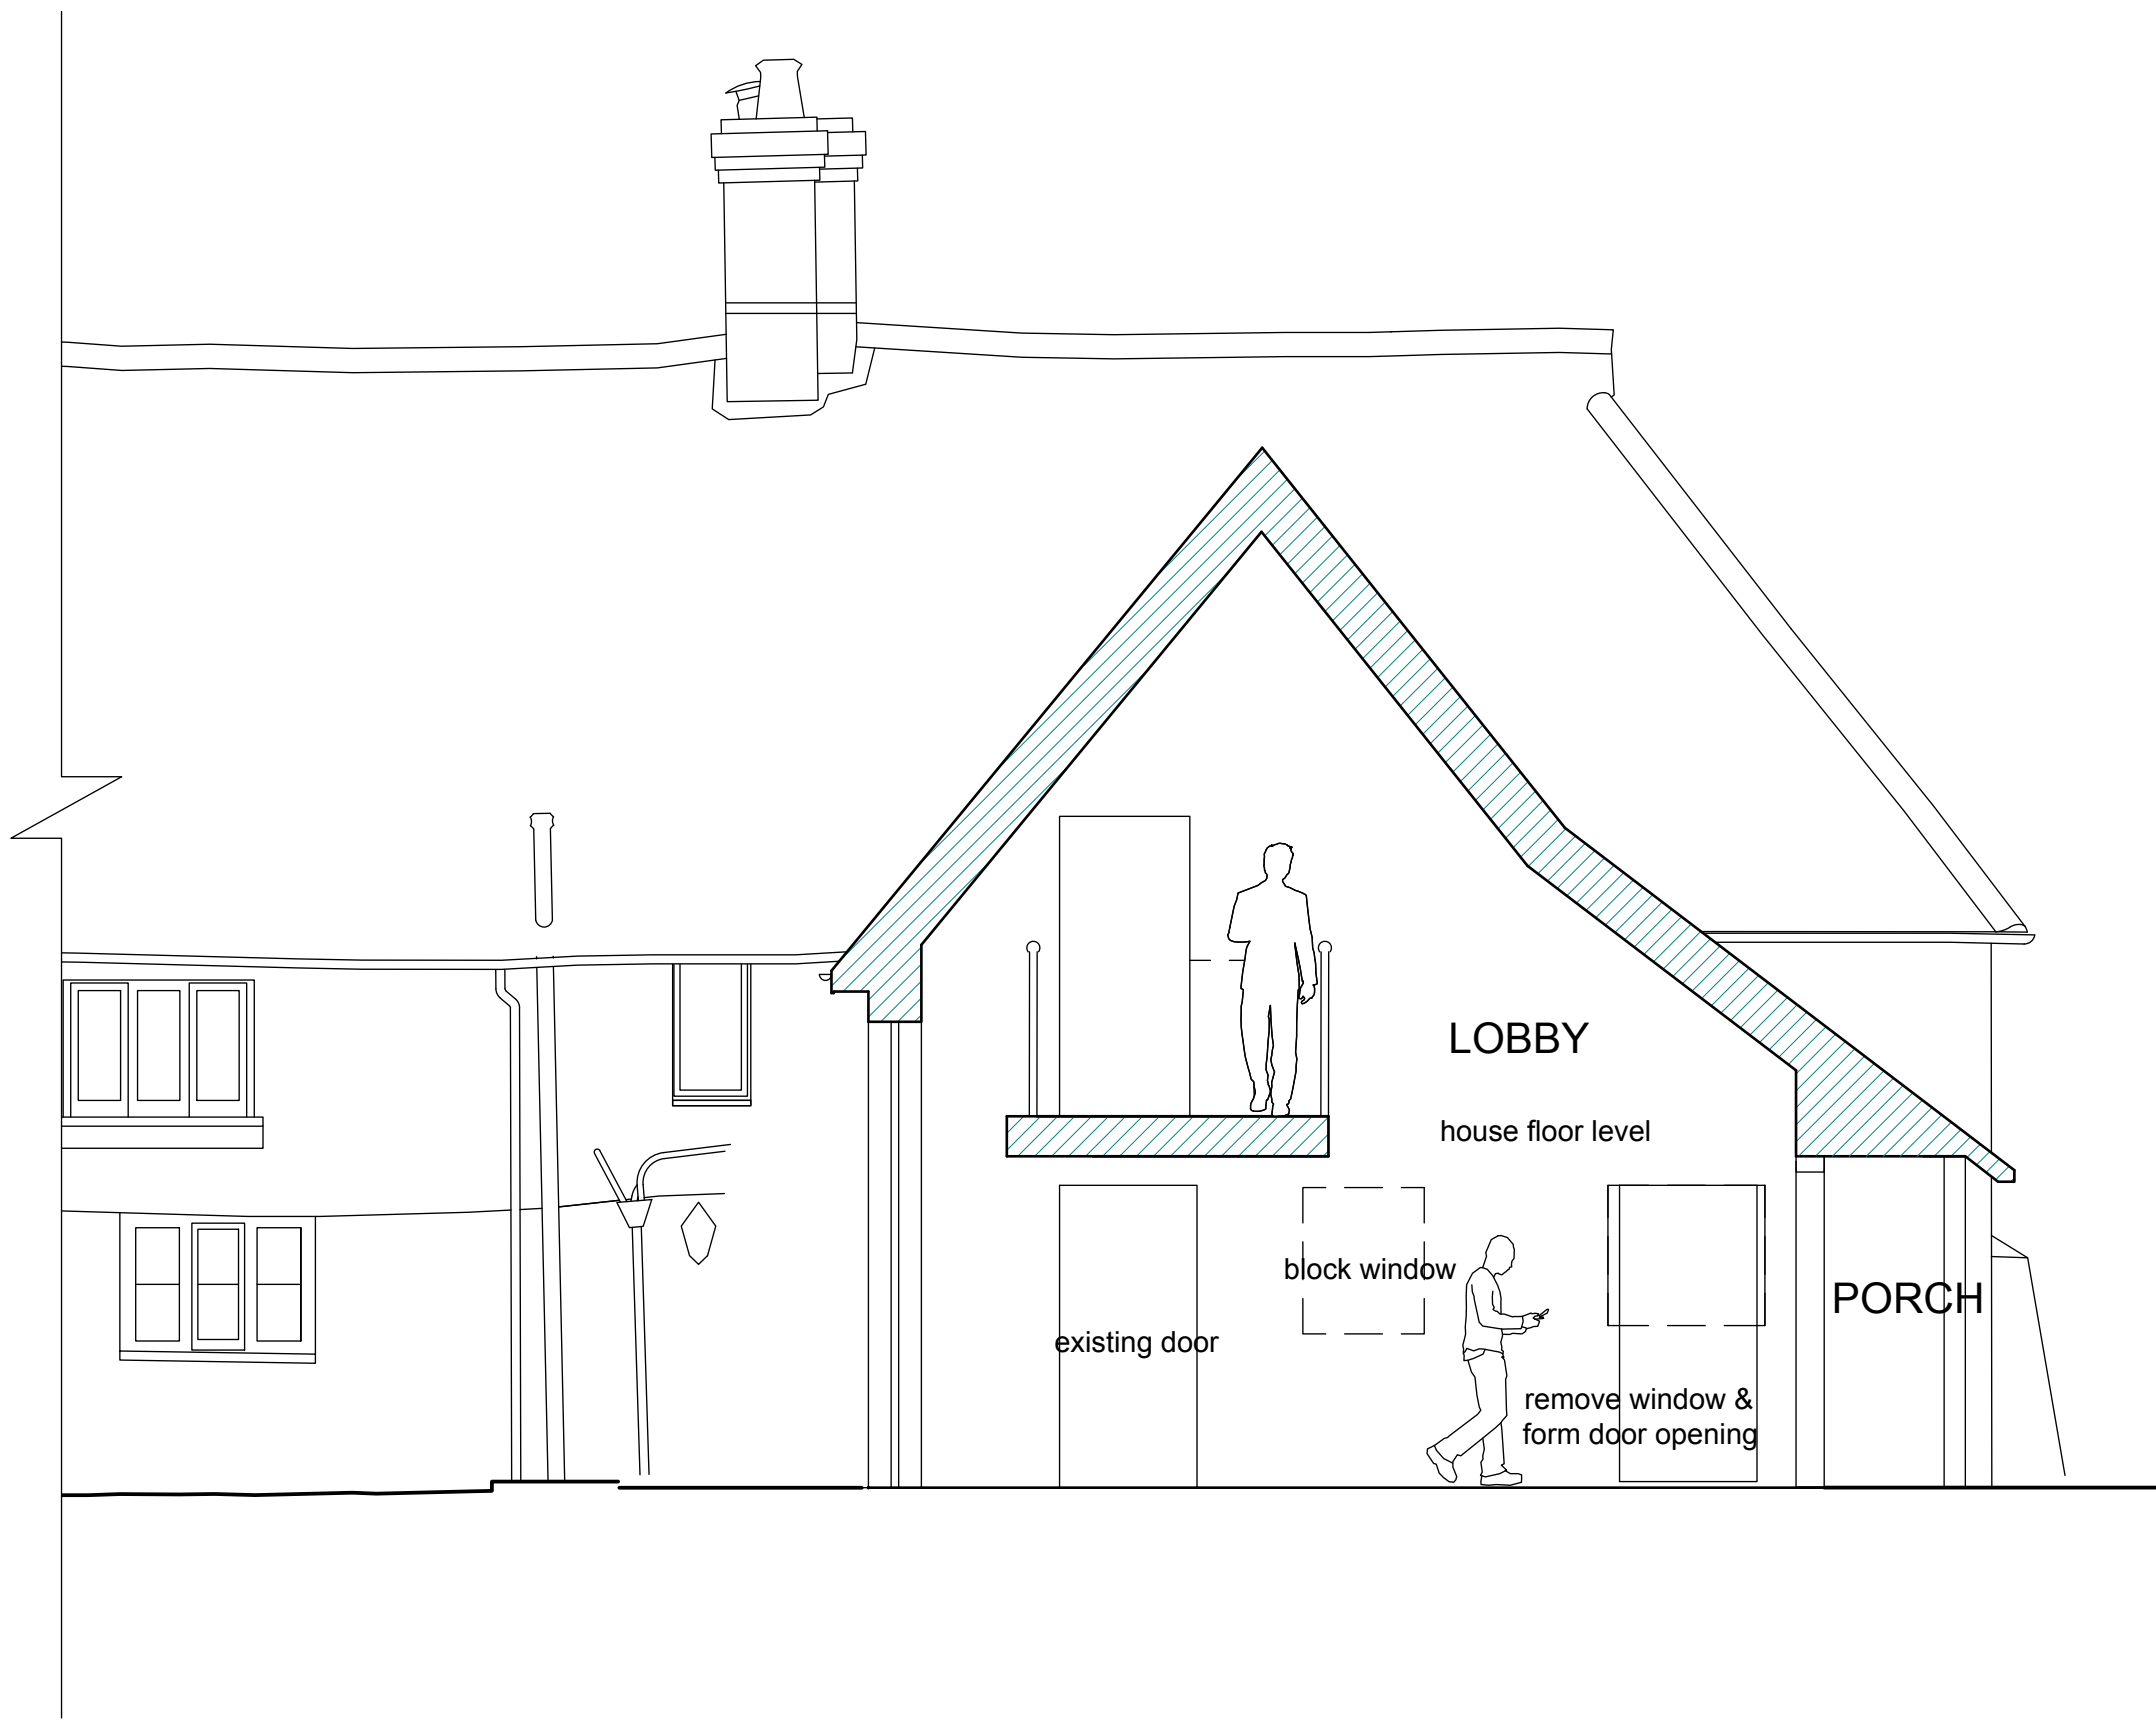


SECTION AA

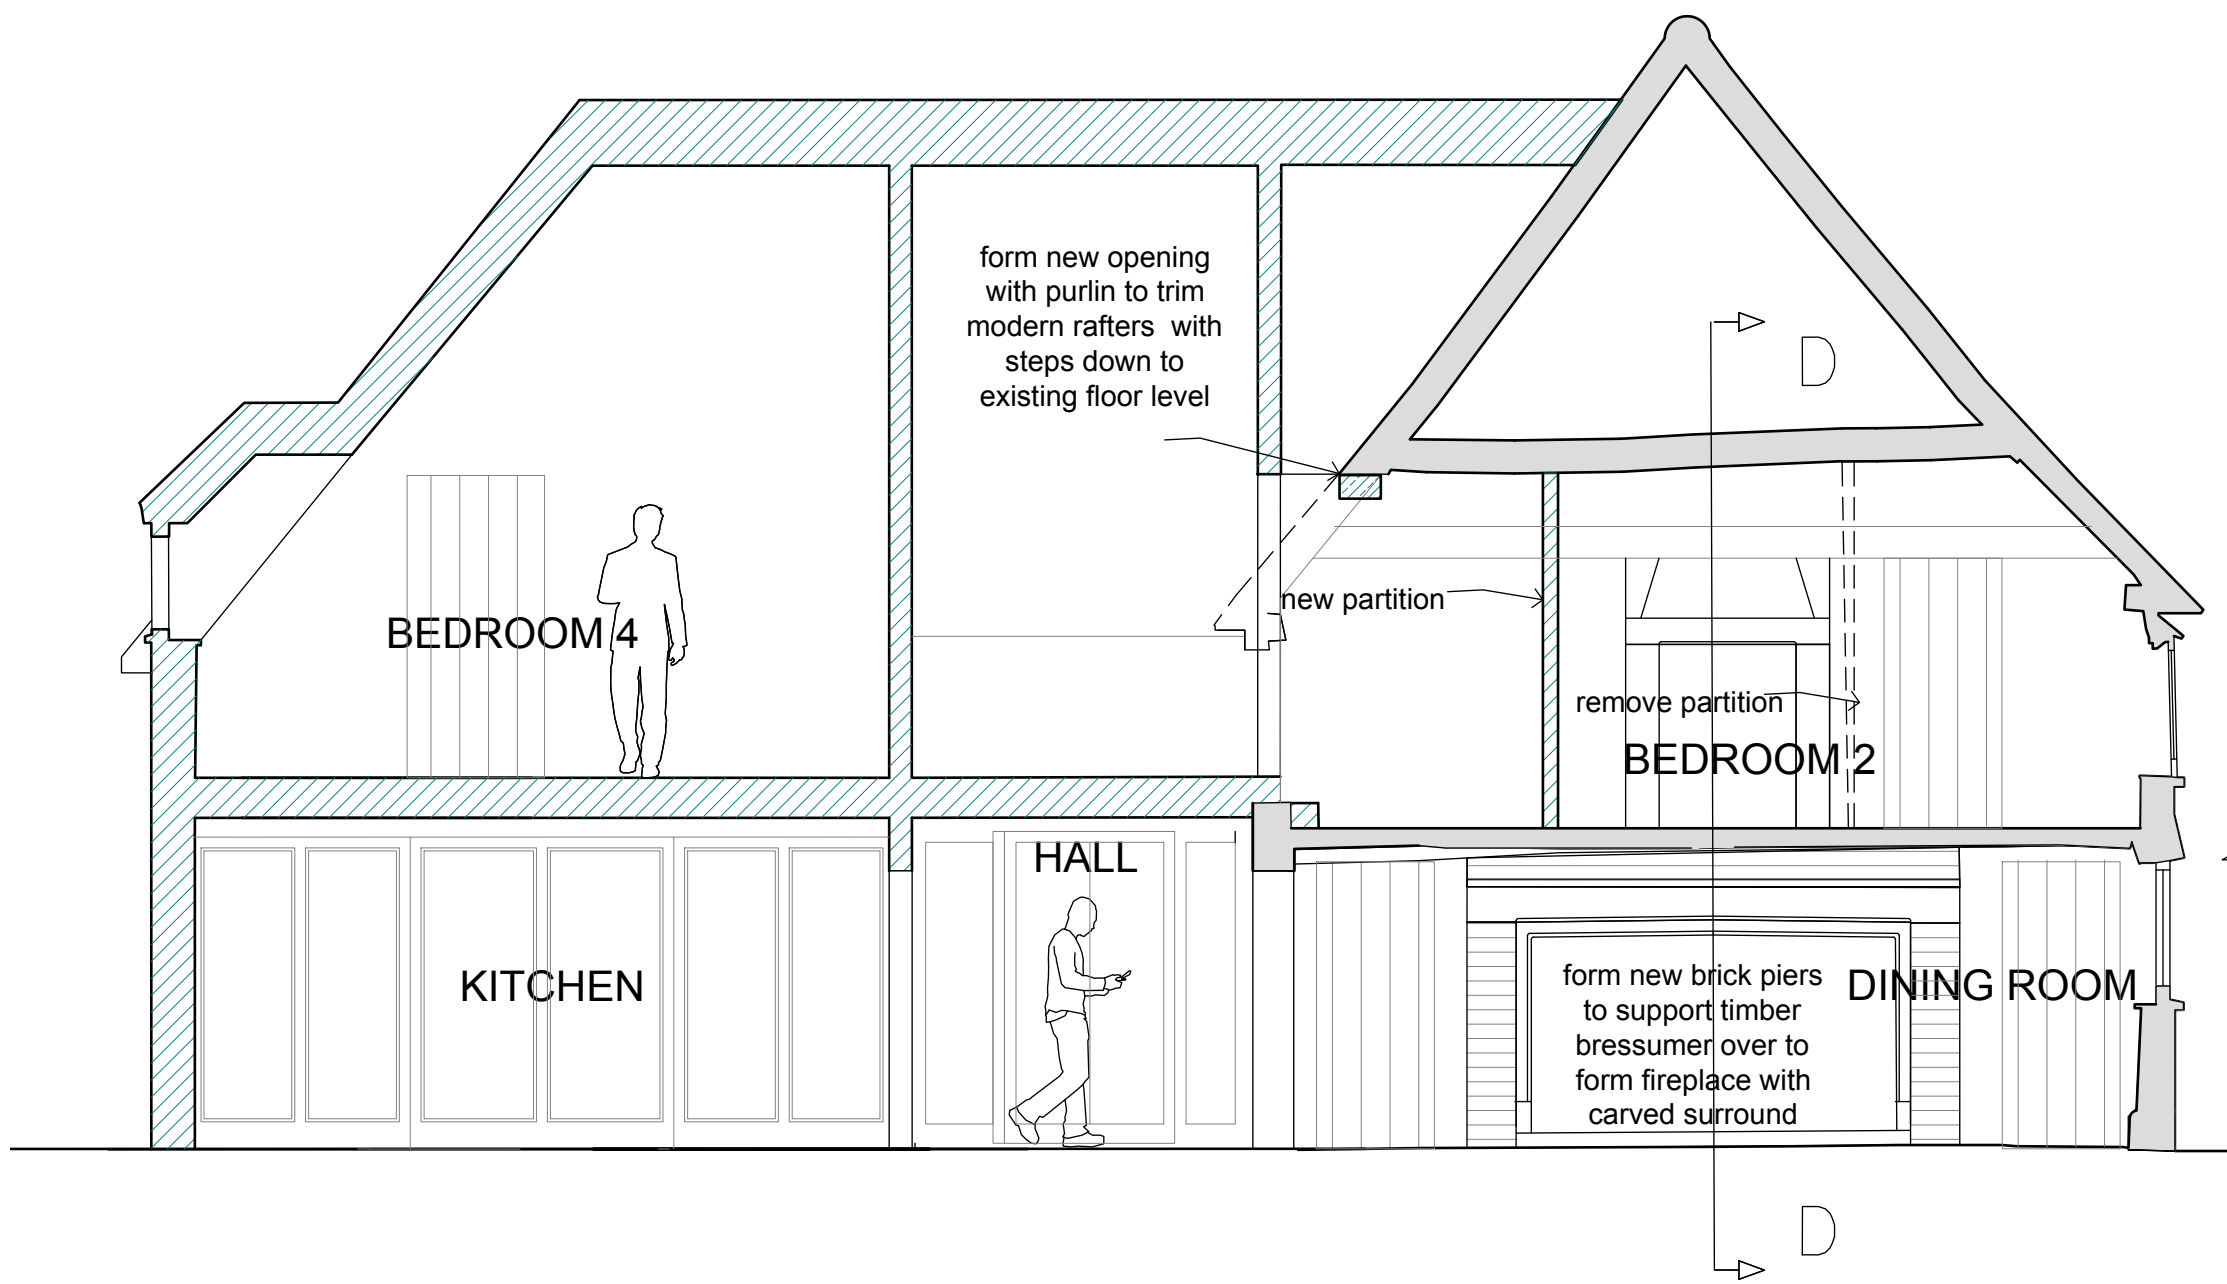


SECTION CC

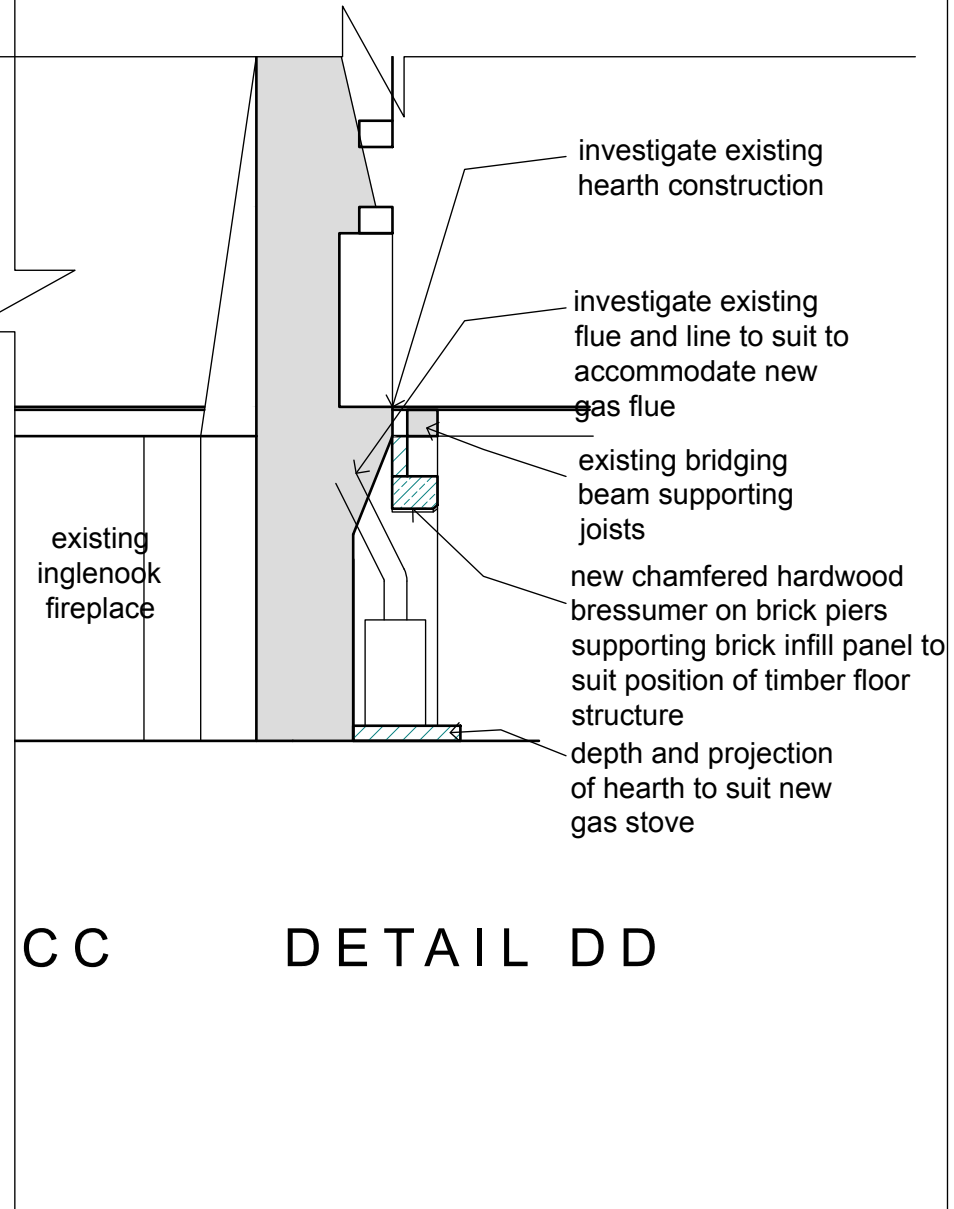

DETAIL DD

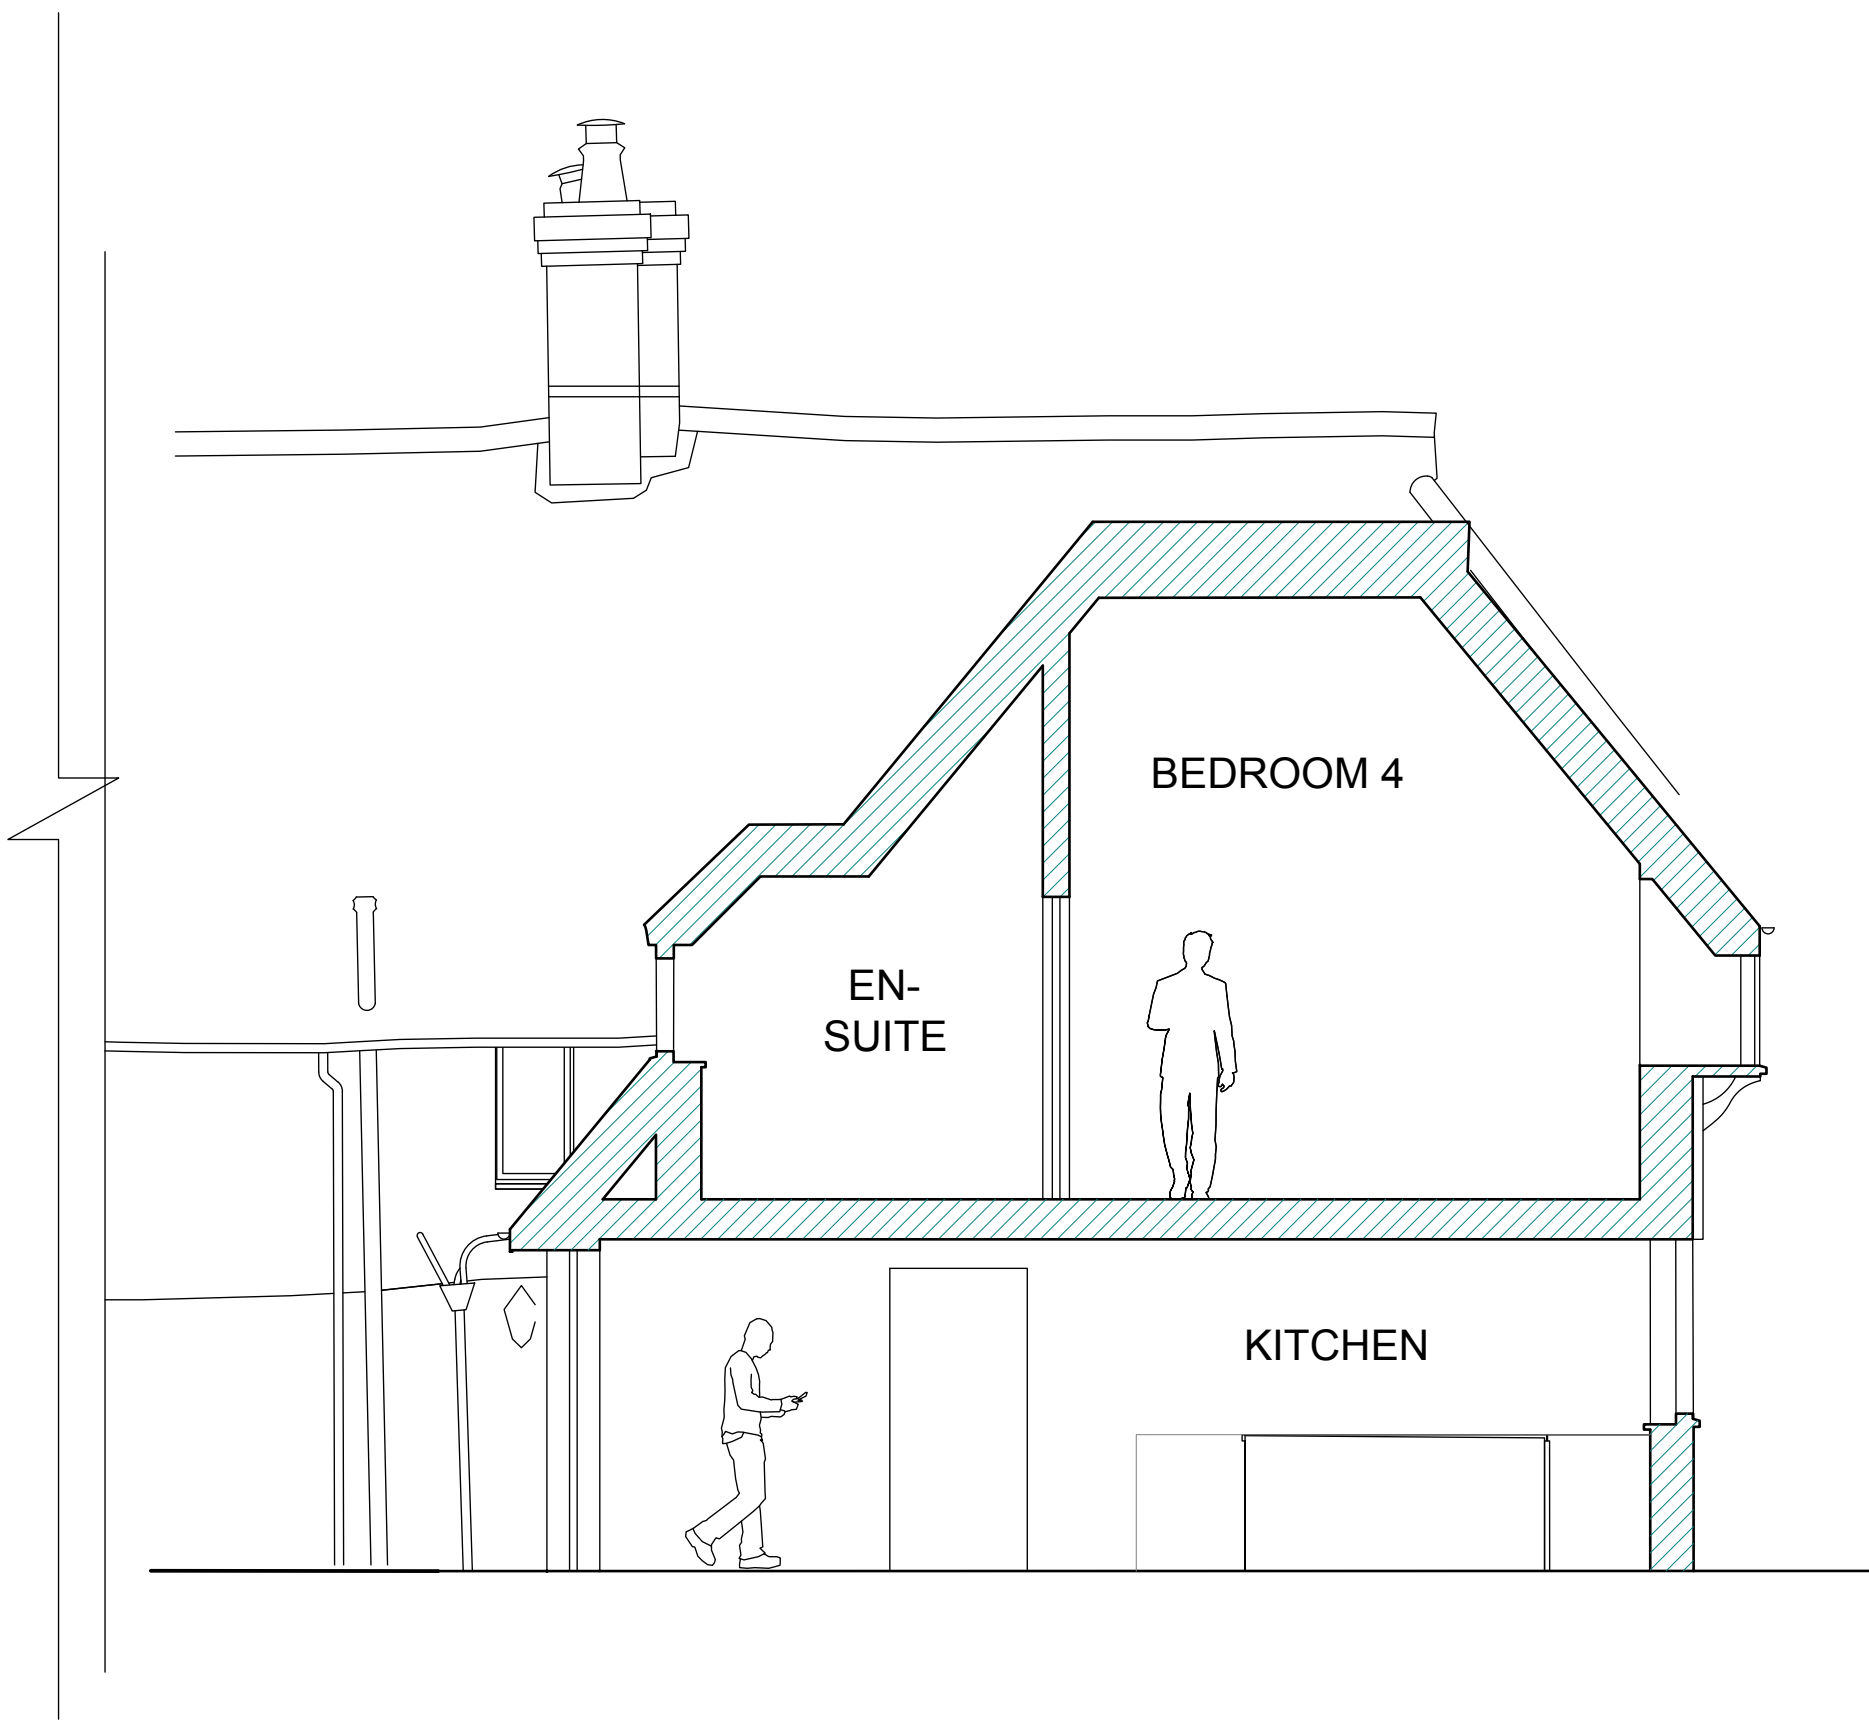

SECTION BB

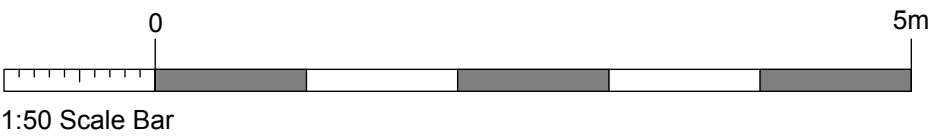

NOTES:

- Report all discrepancies, errors and omissions.
- Verify all dimensions on site before commencing any work on site or preparing shop drawings.
- All materials, components and workmanship are to comply with the relevant British Standards, Codes of Practice and appropriate manufacturers recommendations.
- See relevant drawings for all specialist work.
- This drawing and design are copyright of James Clague Associates Ltd, company registration number 8664802

Rev	Date	Description
-----	------	-------------

Project Title
Mr Ohlson & Mr Till
Boughurst Farm
Leywood Road
Meopham
Gravesend
Kent DA13 0UD

Drawing Description
Proposed Sections AA BB CC

Scale
1:50@A1

Date
December 2025

Drawn By
TPS/JC

JAMES CLAGUE
ARCHITECTS

Latchmere House, 26 Watling Street
Canterbury, Kent CT1 2UD
T: 01227 649 073
E: hello@jamesclague.co.uk
W: jamesclague.co.uk

Drawing Number	Revision
27680_PL_05	C