



Location Plan - Scale 1:1250

99.99 m

1:1250


0 10m 50m 100m



Aerial Plan - Scale 1:1250 appx

1:1250

0 10m 50m 100m

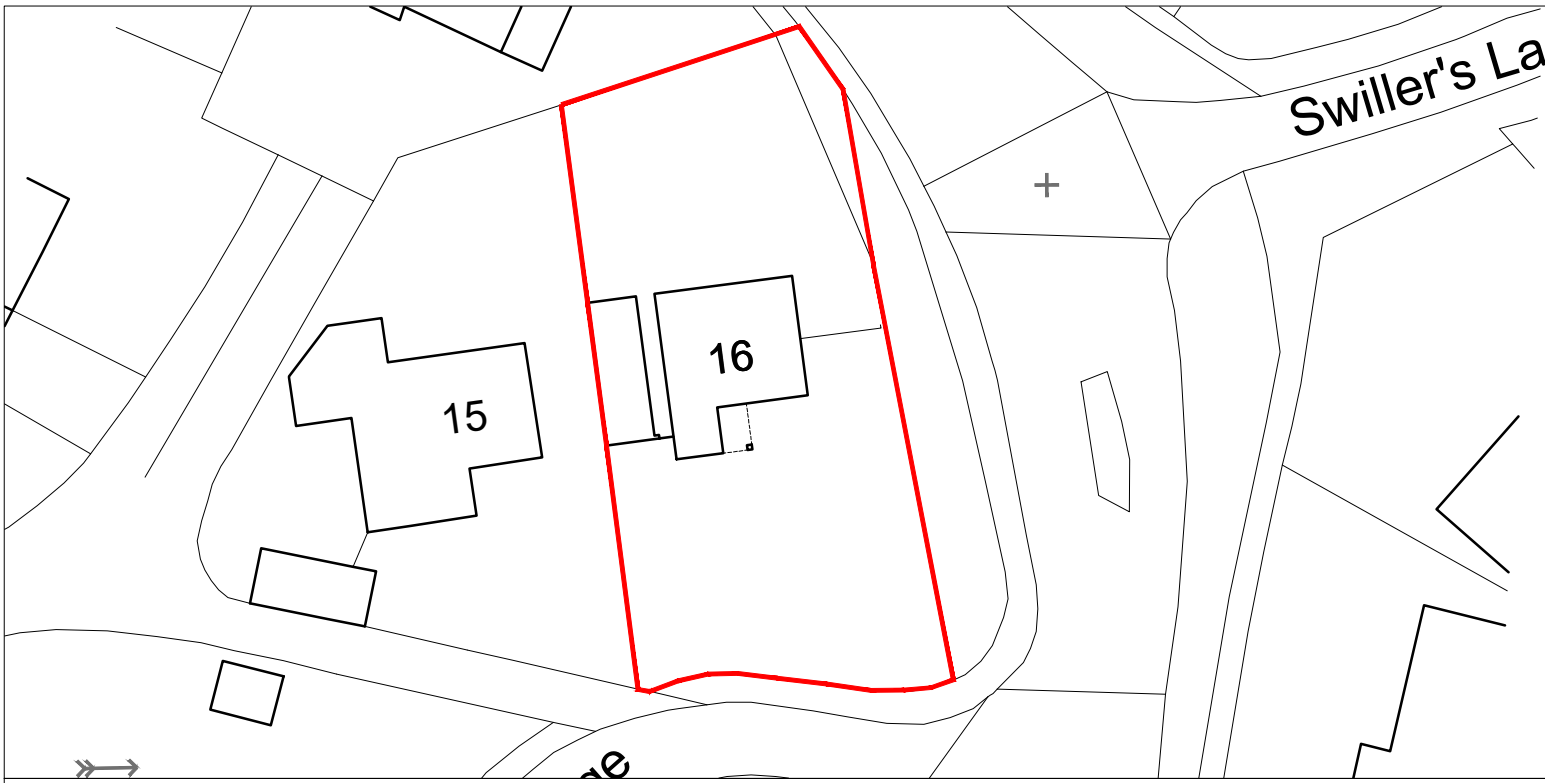


Existing Block Plan - Scale 1:500

40 m

1:500

0 5m 20m 40m

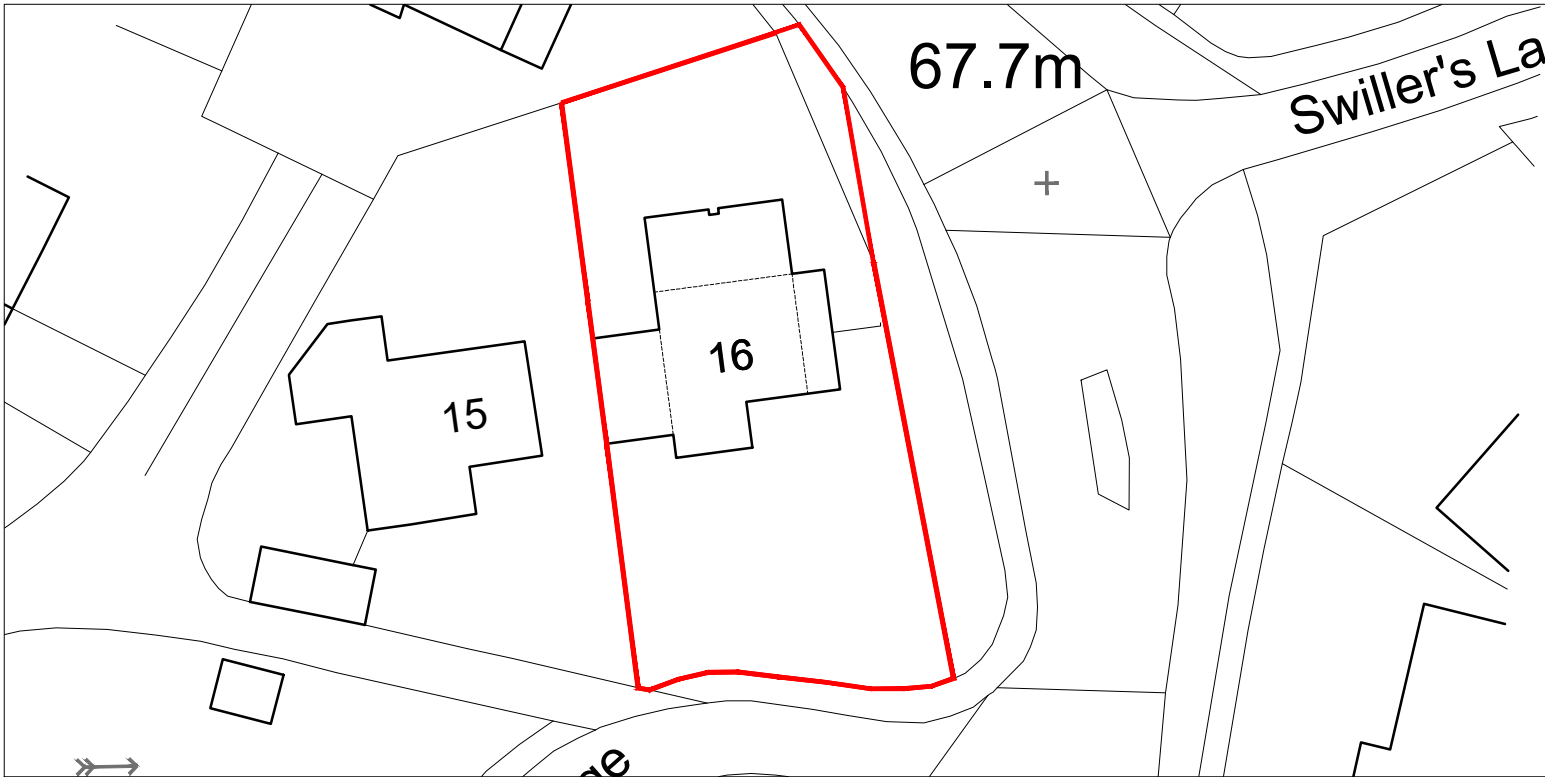

Proposed Block Plan - Scale 1:500

40 m

1:500

0 5m 20m 40m

Legal Info

1. ©Bucknall Design.
2. Scales are for Planning Purposes only. Drawing not for construction. Contractors are not to scale from this drawing in either paper or digital form. Use written dimensions only. All dimensions are given in millimeters unless otherwise stated.
3. All survey information by others. Check all dimensions on site. Site boundaries to be confirmed by client solicitors with reference to title deeds.
4. This drawing is intended for use by the commissioning client only. BD do not assume any liability to any third party for the information herein.