


PROPOSED ELEVATIONS

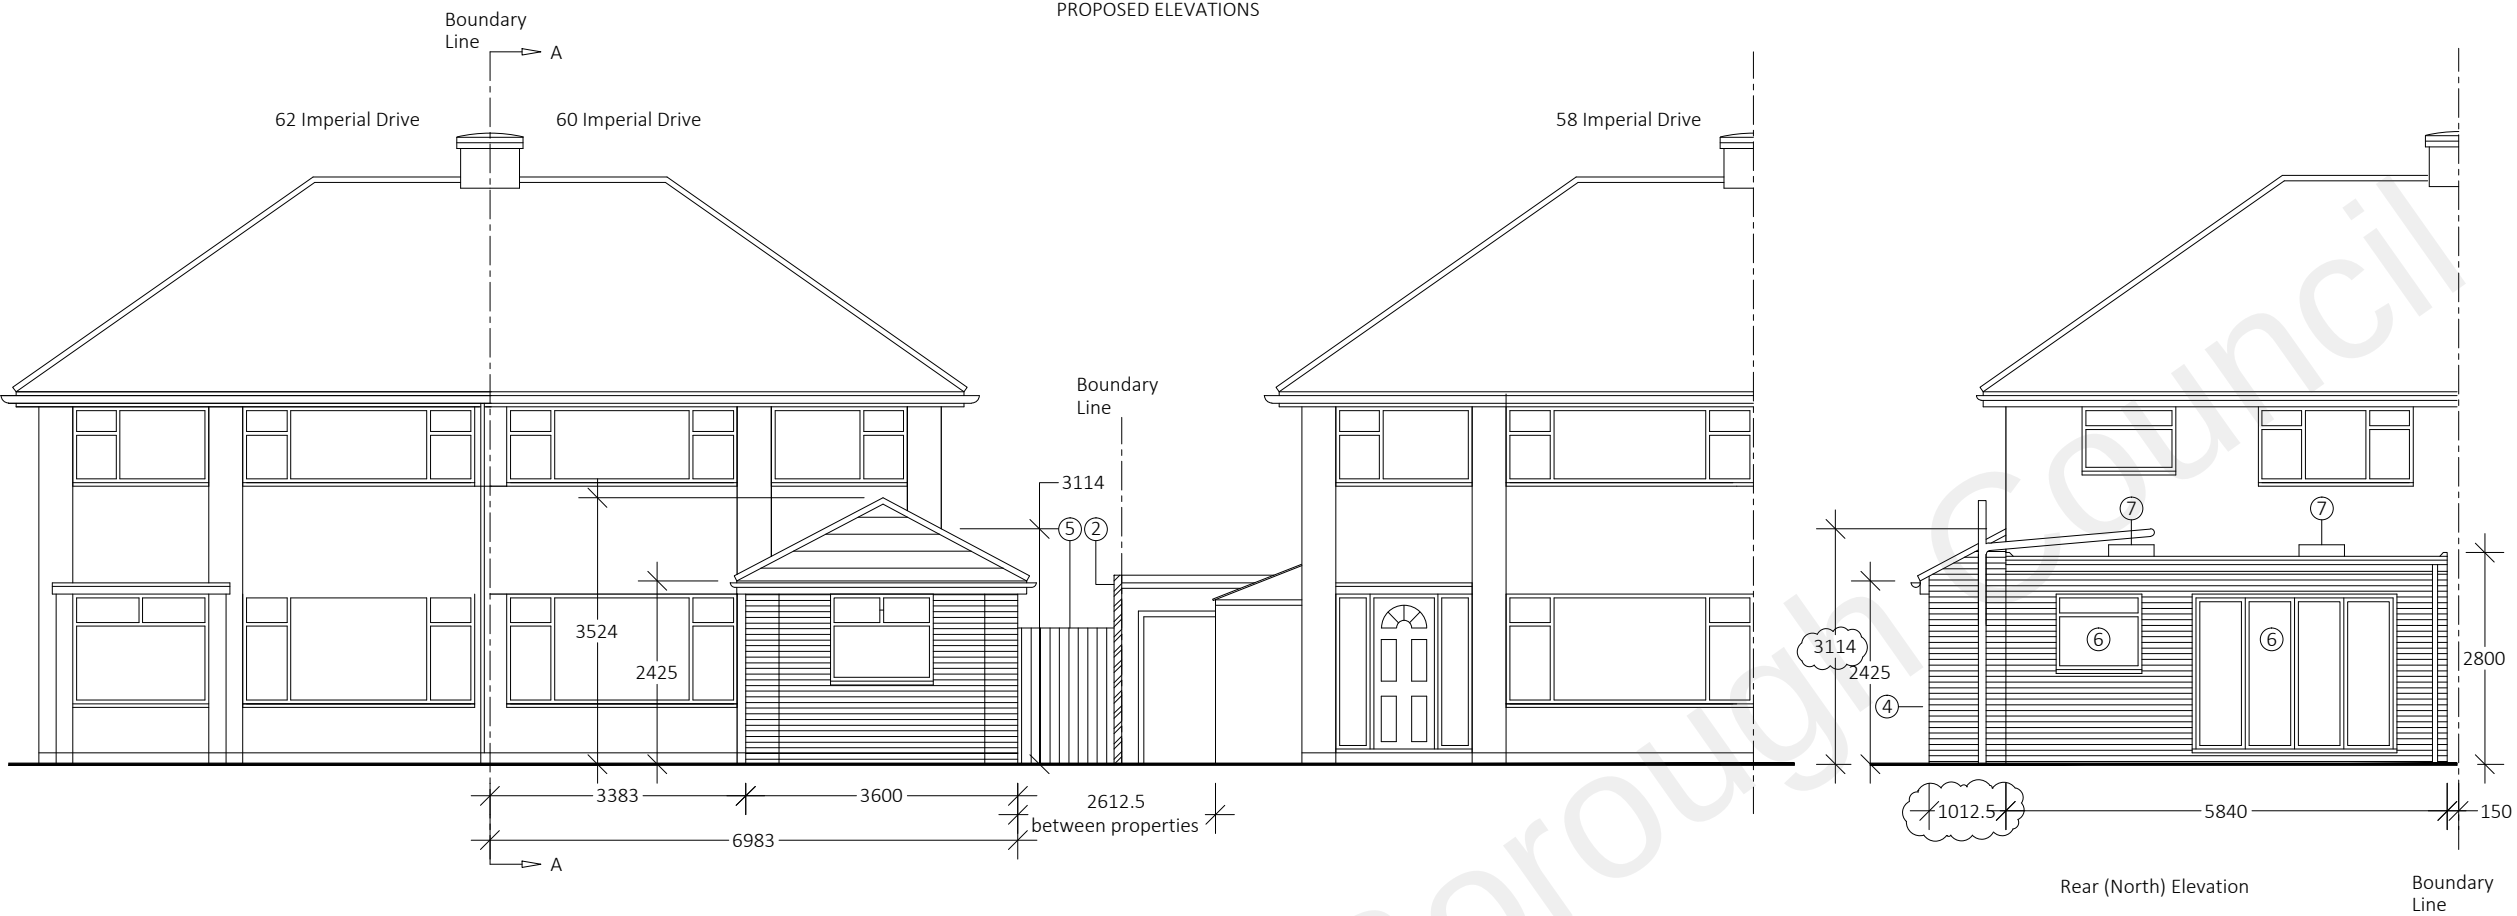


Front (South) Elevation

Rear (North) Elevation


Boundary Line

LEDGER

- 1 Boundary fence(Removed for clarity)
- 2 Garage removed / new brick facings
- 3 New rear extension
- 4 New side / front extension
- 5 New fence & gate line
- 6 New PVCu window / Bi-folding doors
- 7 Skylights
- 8 New composite door
- 9 Section through retained garage to No 58 Imperial Drive

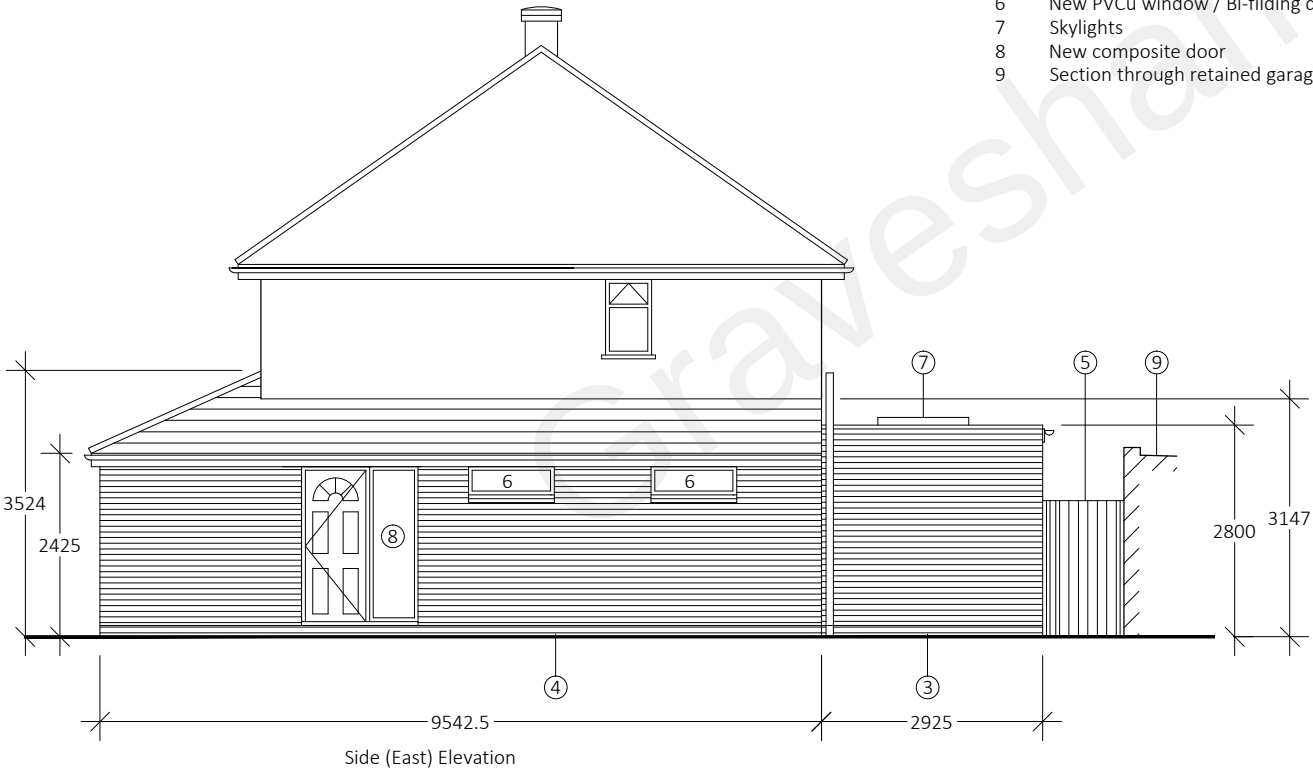


Side (East) Elevation

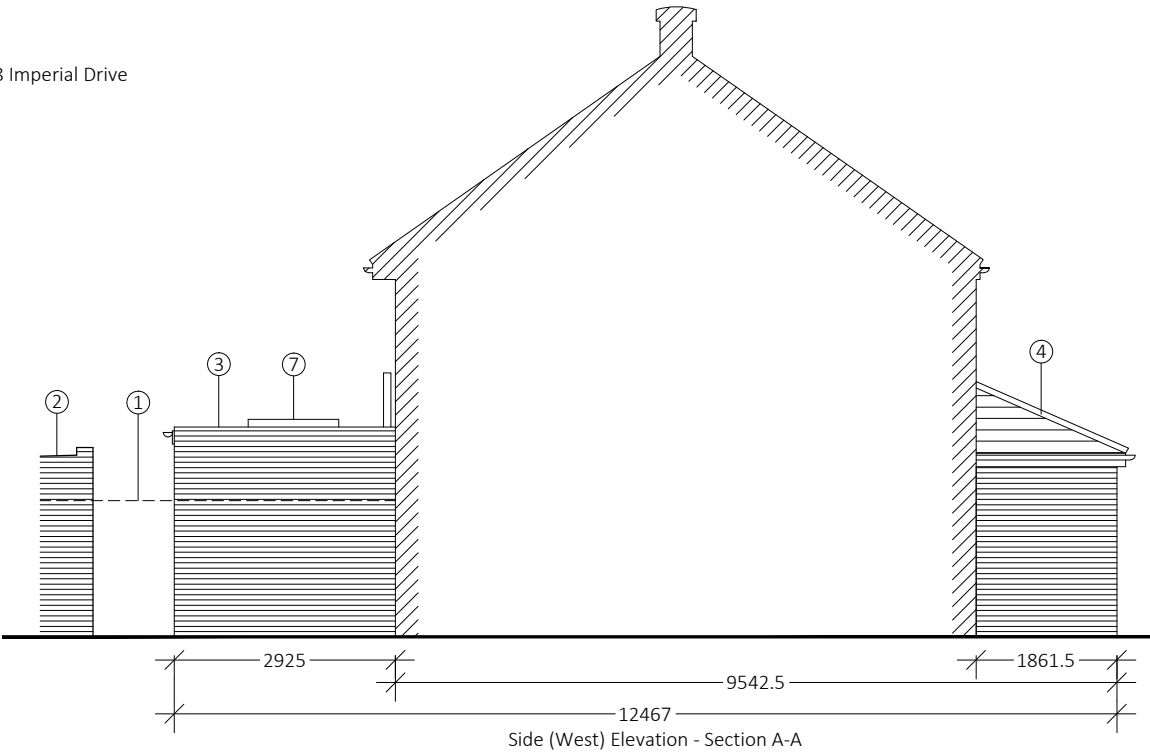

Side (West) Elevation - Section A-A

Do not scale this drawing
All dimension must be checked on site before fabrication / construction
Material & workmanship to be to the best of their respective kind and in accordance with current British and European Standards & Codes of Practice, Statutory Authority & Manufacturers recommendations / specification

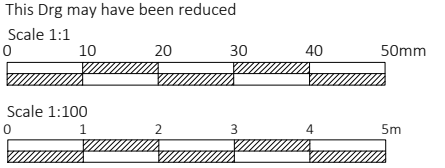

Notes / Ledger

J M D
Property Services

28 Sirdar Strand
Riverview Park
Gravesend
Kent.
DA12 4LP
t : 01474 740299
e: info@jmdd.co.uk

Client / Location
Mr & Mrs Taggart
60 Imperial Drive
Gravesend
Kent
DA12 4LN

Job Title
Single storey extensions
& garage demolition

Drawing Title
Proposed Elevations

Scale
1:100 @ A3

Date
December - 2021

Designed by
MB

Drawn by
MB

Checked by
Client (CL)

Approved by
Client

Drawing No.
JMD-1160-B-110

Revision
P4

Status
Planning Issue

File Ref: JMD-1160-E-01Drawings-02