
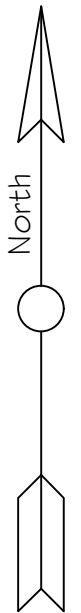


These drawings and designs are the
copyright of
SEVENCROFT LTD.

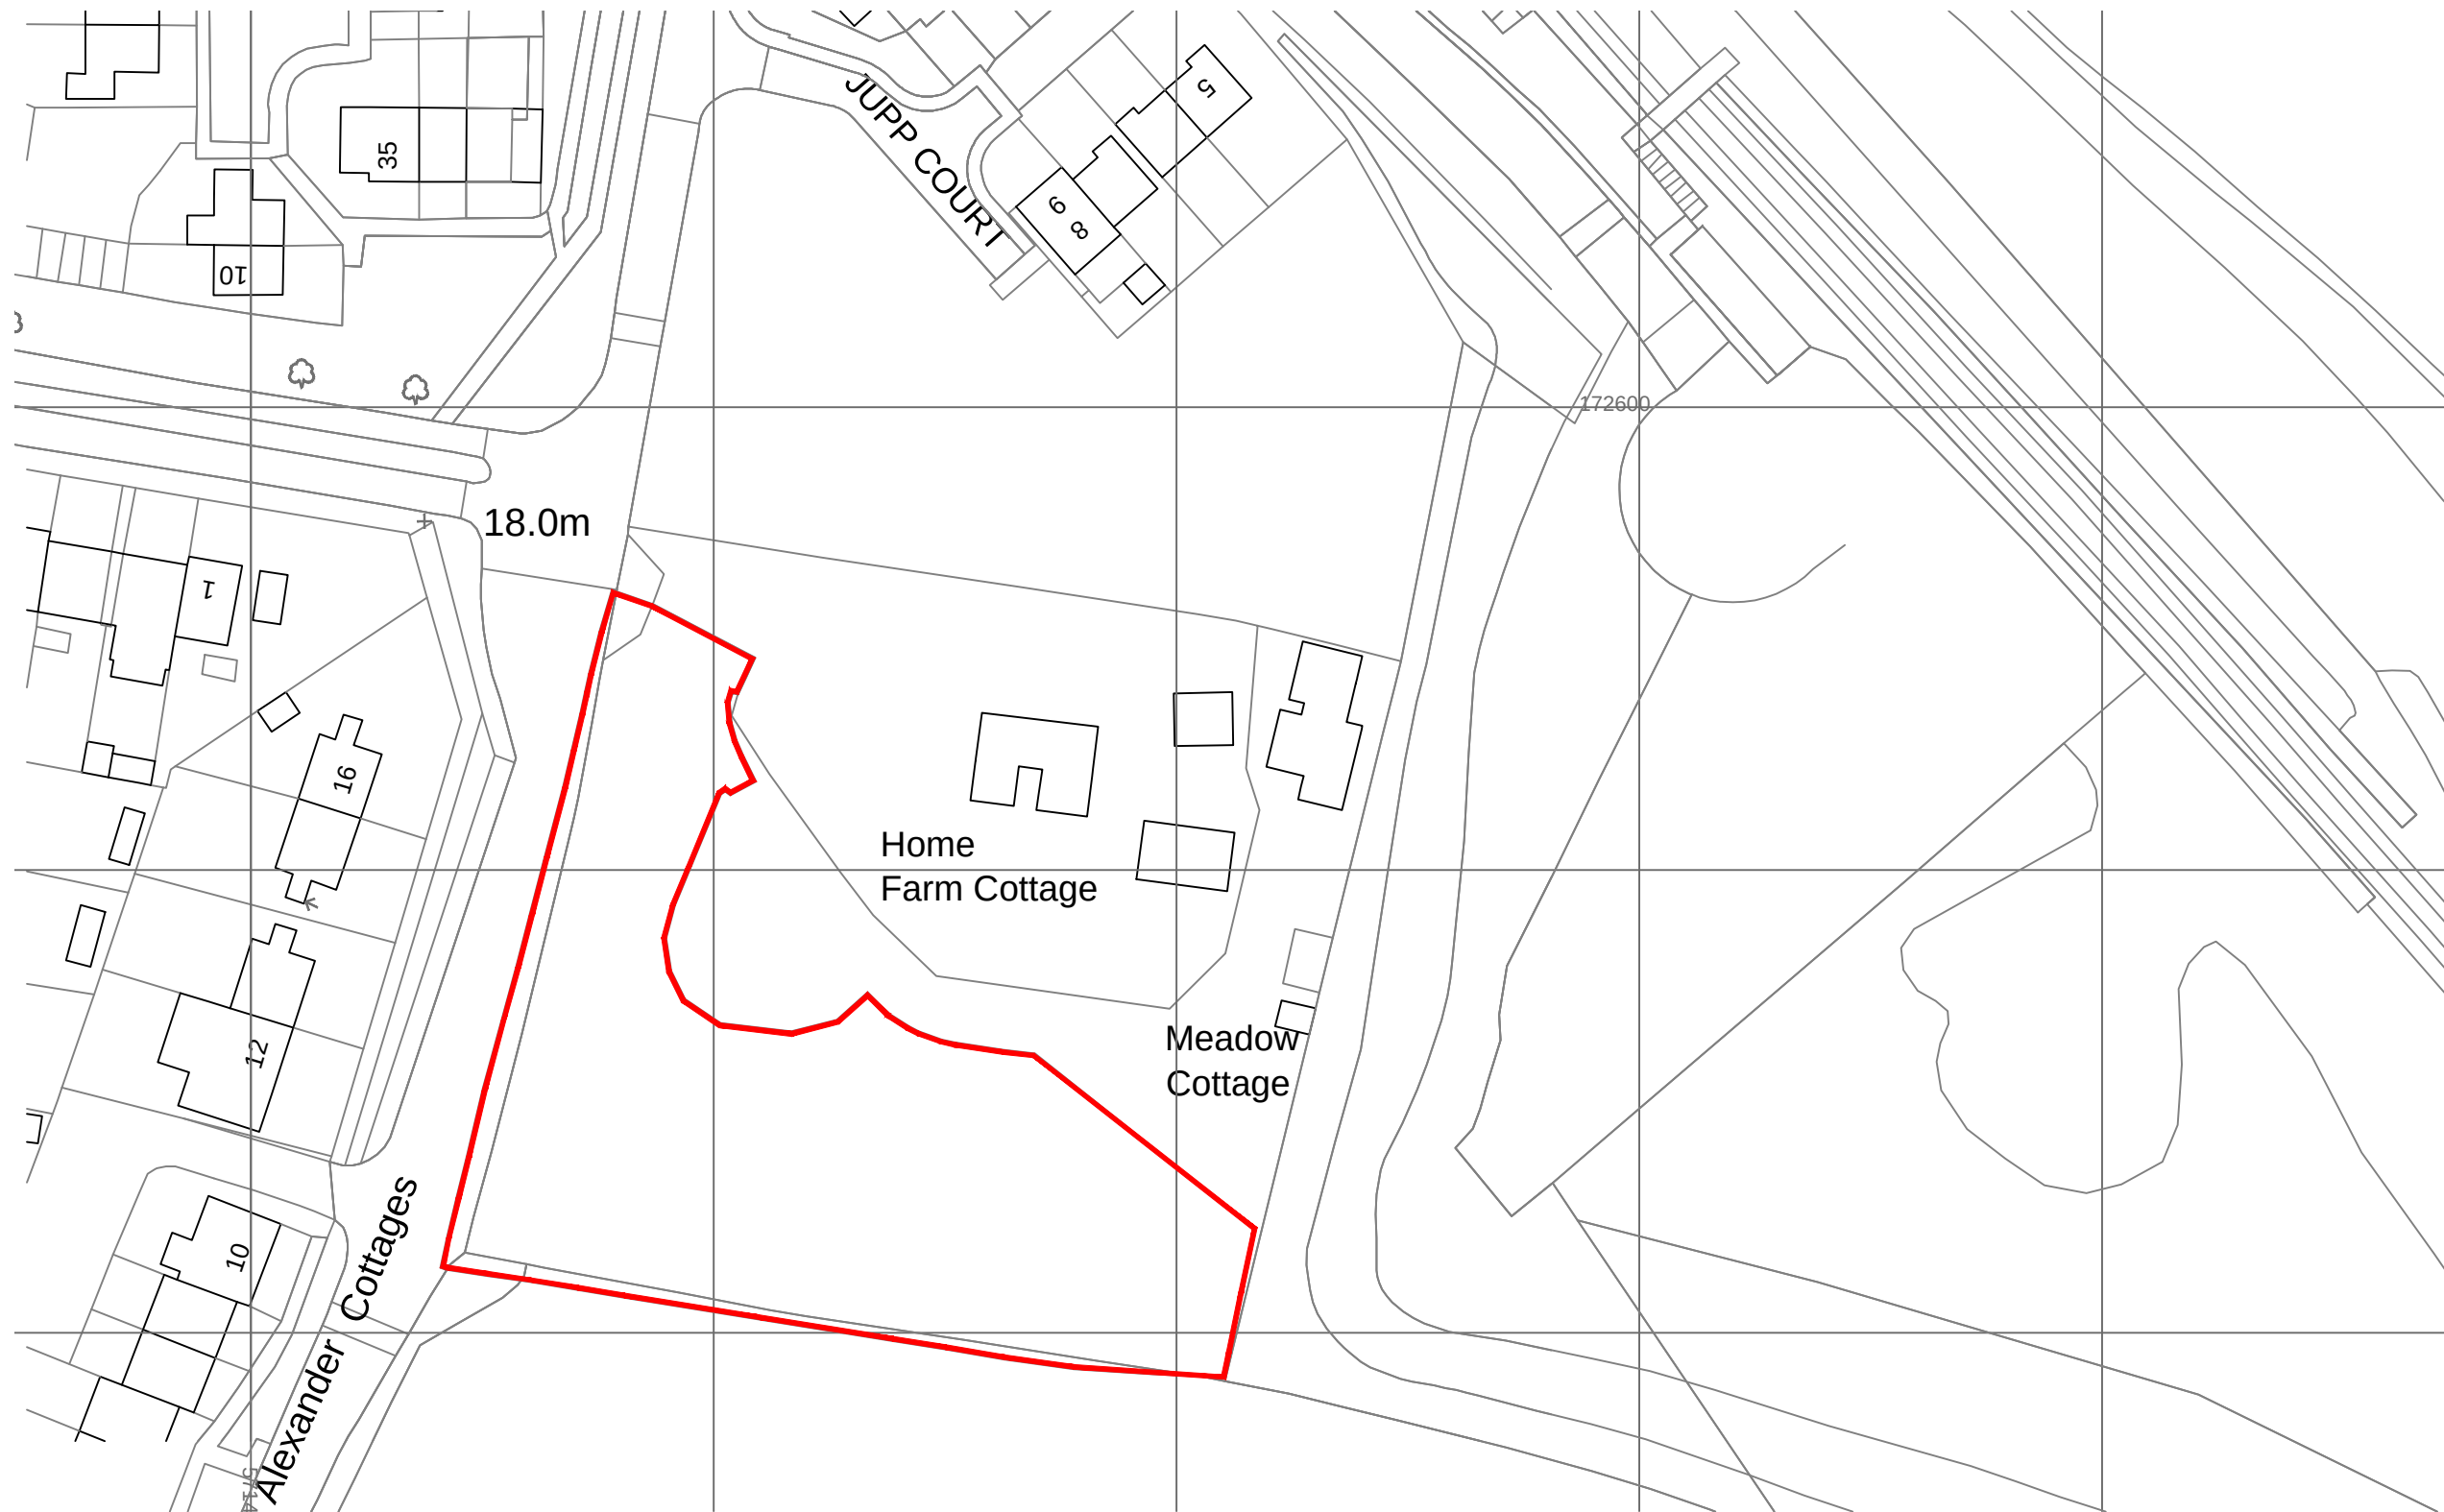

Site Location Plan - Scale 1:1250

Proposed Development of Three Residential Units along
with Associated Facilities at Land adjoining Meadow
Cottage, School Lane, Higham, Kent ME3 7JG

Date Dec 2022

Drawing No.2022/52/01 @A3

CORPORATE ARCHITECTURE
& DESIGN GROUP



SEVENCROFT LTD.

277 Canterbury Road, Kennington
Ashford, Kent TN24 9QW
Tel / Fax : 01233 625553
e-mail : sevencroft@hotmail.co.uk