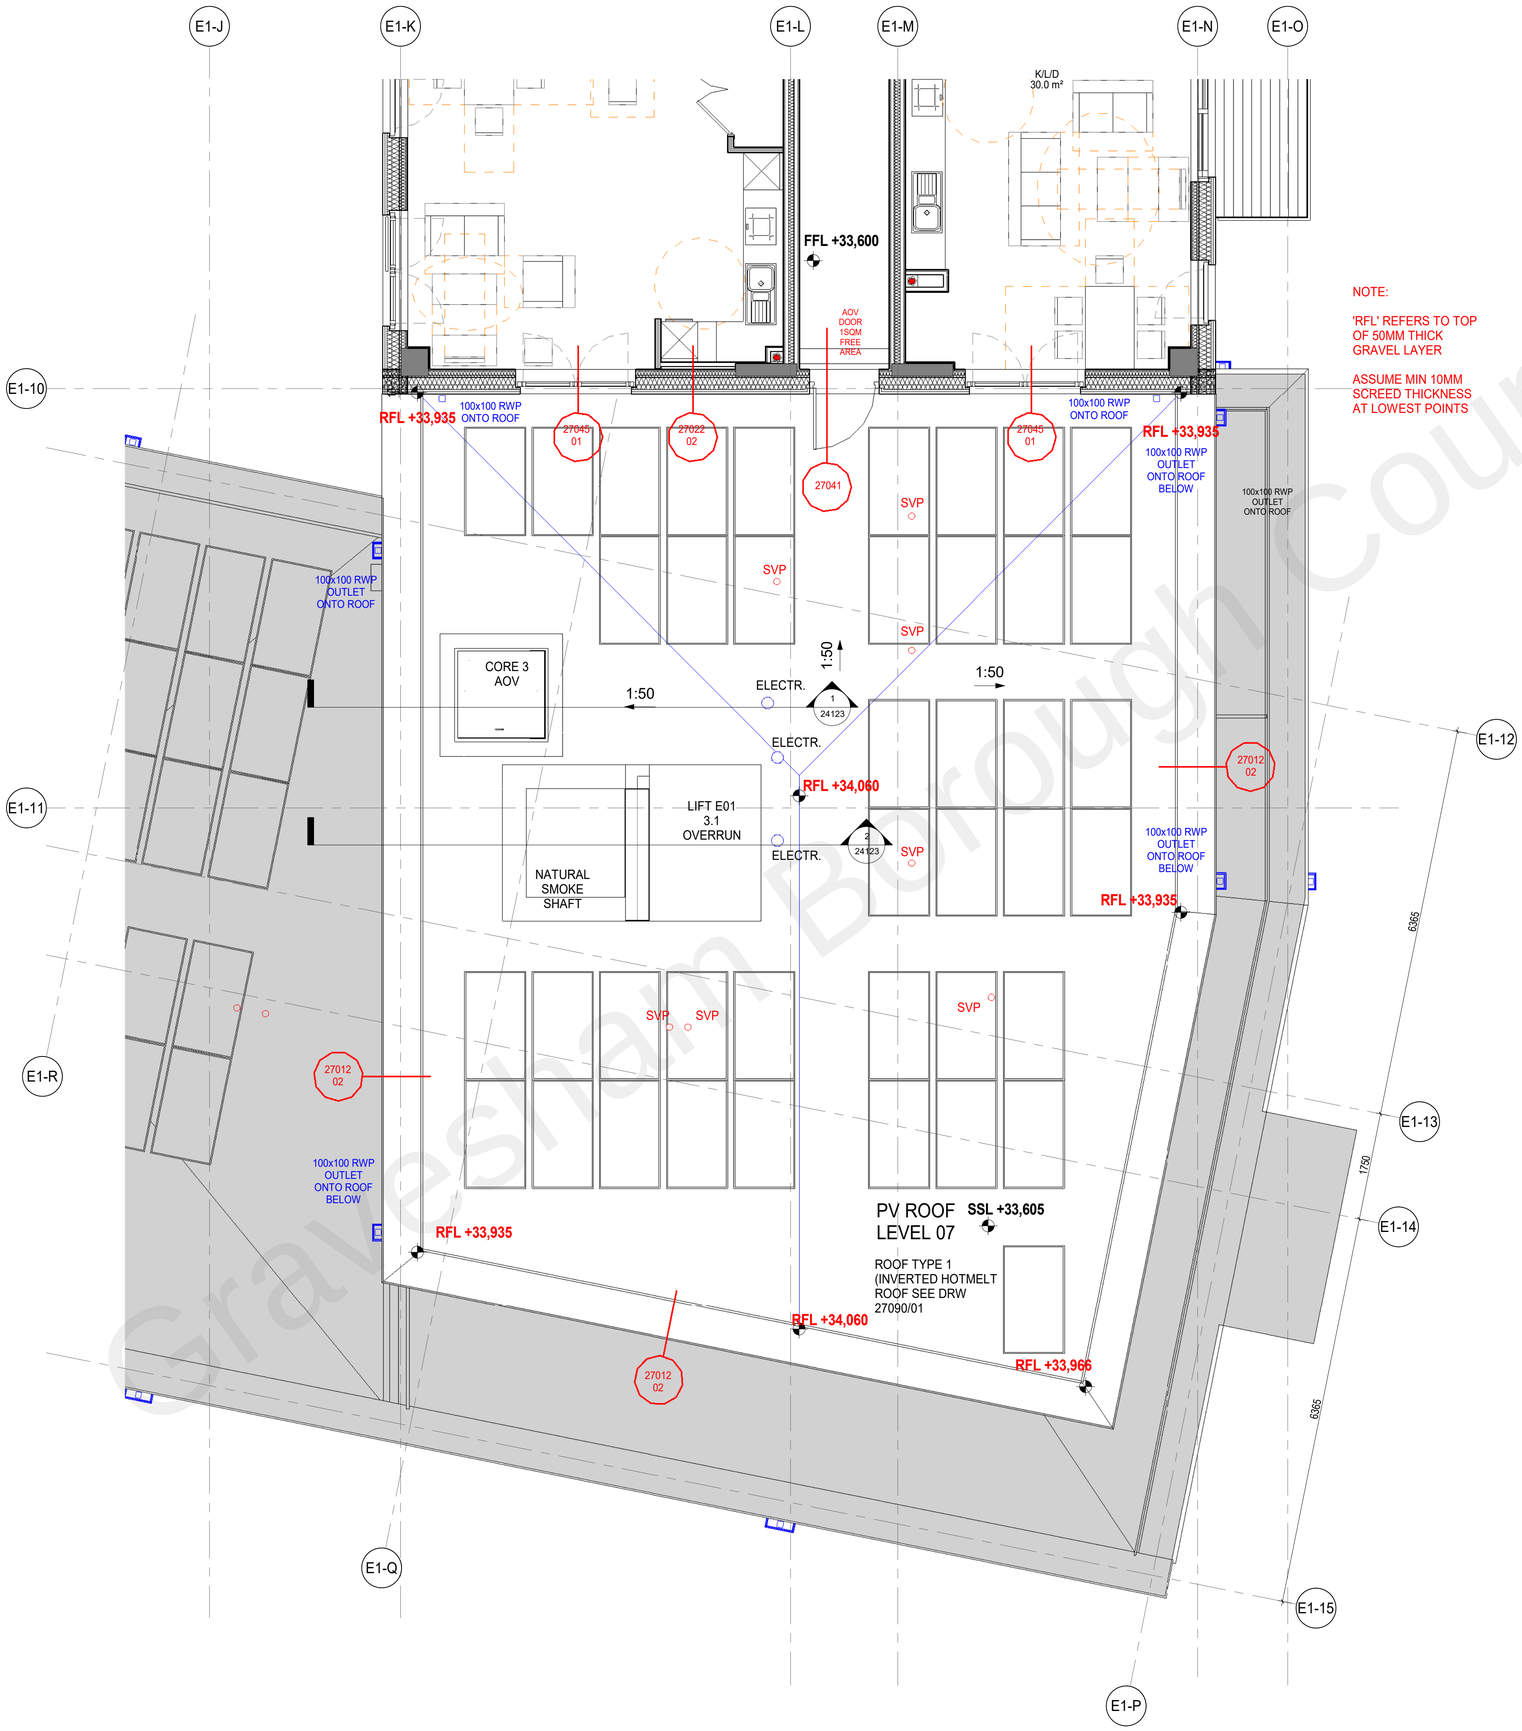


NOTE:

'RFL' REFERS TO TOP OF 50MM THICK GRAVEL LAYER

ASSUME MIN 10MM SCREED THICKNESS AT LOWEST POINTS

Gravesham Borough Council

DRAWINGS RECORD

REV	DATE	COMMENTS	REV BY	CHK BY
001	19/08/2021	FLAT ROOF ISSUE	AK	LDP
002	27/08/2021	SCALE BAR ADDED	AK	LDP

N

SIGNIFICANT HEALTH AND SAFETY RISKS (UNUSUAL AND DIFFICULT TO MANAGE ONLY)

It is assumed that all works will be carried out by a competent contractor working, where appropriate, to an approved method statement.
In addition to the hazards/risks normally associated with the types of work detailed on this drawing, note the following:

DO NOT SCALE OFF THIS DRAWING

This scheme is subject to town planning and all other necessary consents.

Dimensions, area and levels where given are only approximate and subject to site survey. All dimensions are to be checked on site. Any discrepancies or variations are to be reported to the architect before work commences. Figured dimensions only are to be taken from this drawing.

This drawing is to be read in conjunction with all relevant consultants and / or specialists drawings / documents and any discrepancies or variations are to be reported to the architect before the affected work commences.

Magnetic media does not constitute contract documentation and updates of this data will occur. These files are current as of the date of issue. Your use of the content of these files is at your own risk. Reference should always be made to the hard copy which is superior to the digital format. Any document produced by yourselves which contains part or all of this data remains your responsibility and attributed to yourselves. Whilst Leslie Jones make every effort to ensure that it is scanned for viruses, we cannot guarantee that it does not contain any.

STAGE 4 / 5 ISSUE

Client
REEF GROUP

Consultants
HENRY, G&T, EDC, MANHIRE, WATERMAN, HED, 1ST LINE DEFENCE, BB7

leslie jones architecture
Suite 3.02
Grand Union Studios
332 Ladbroke Grove
London W10 5AD
T: 020 7255 1150
F: 020 7255 6700
E: admin@leslie-jones.co.uk

Job Title
THE CHARTER RIBA STAGE 4/5

Project Number 3732

Drawing Title
E01 FLAT ROOF LEVEL 07

1 : 50 @A1 03/02/21 AK LP

project	originator	volume	level	type	role	number
3732 -	LJA -	E01 -	07 -	DR -	A -	48055

suitability: code description:
A5 CONTRACTUAL ISSUE

revision: code description:
C02 SCALE BAR ADDED

0 0.5m 1m 2m 3m 5m

20/08/2021 16:02:01

C:\Users\kusnierz\Documents\3732-LJA-XX-XX-M3-A-0003-E01_STAGE 4_anna.kusnierz@leslie-jones.co.uk.rvt