



Note
This drawing is protected by copyright and must not be copied or reproduced without the written consent of Graham Simpkin Planning. All dimensions and sizes to be checked on site.
North points are indicative. ©

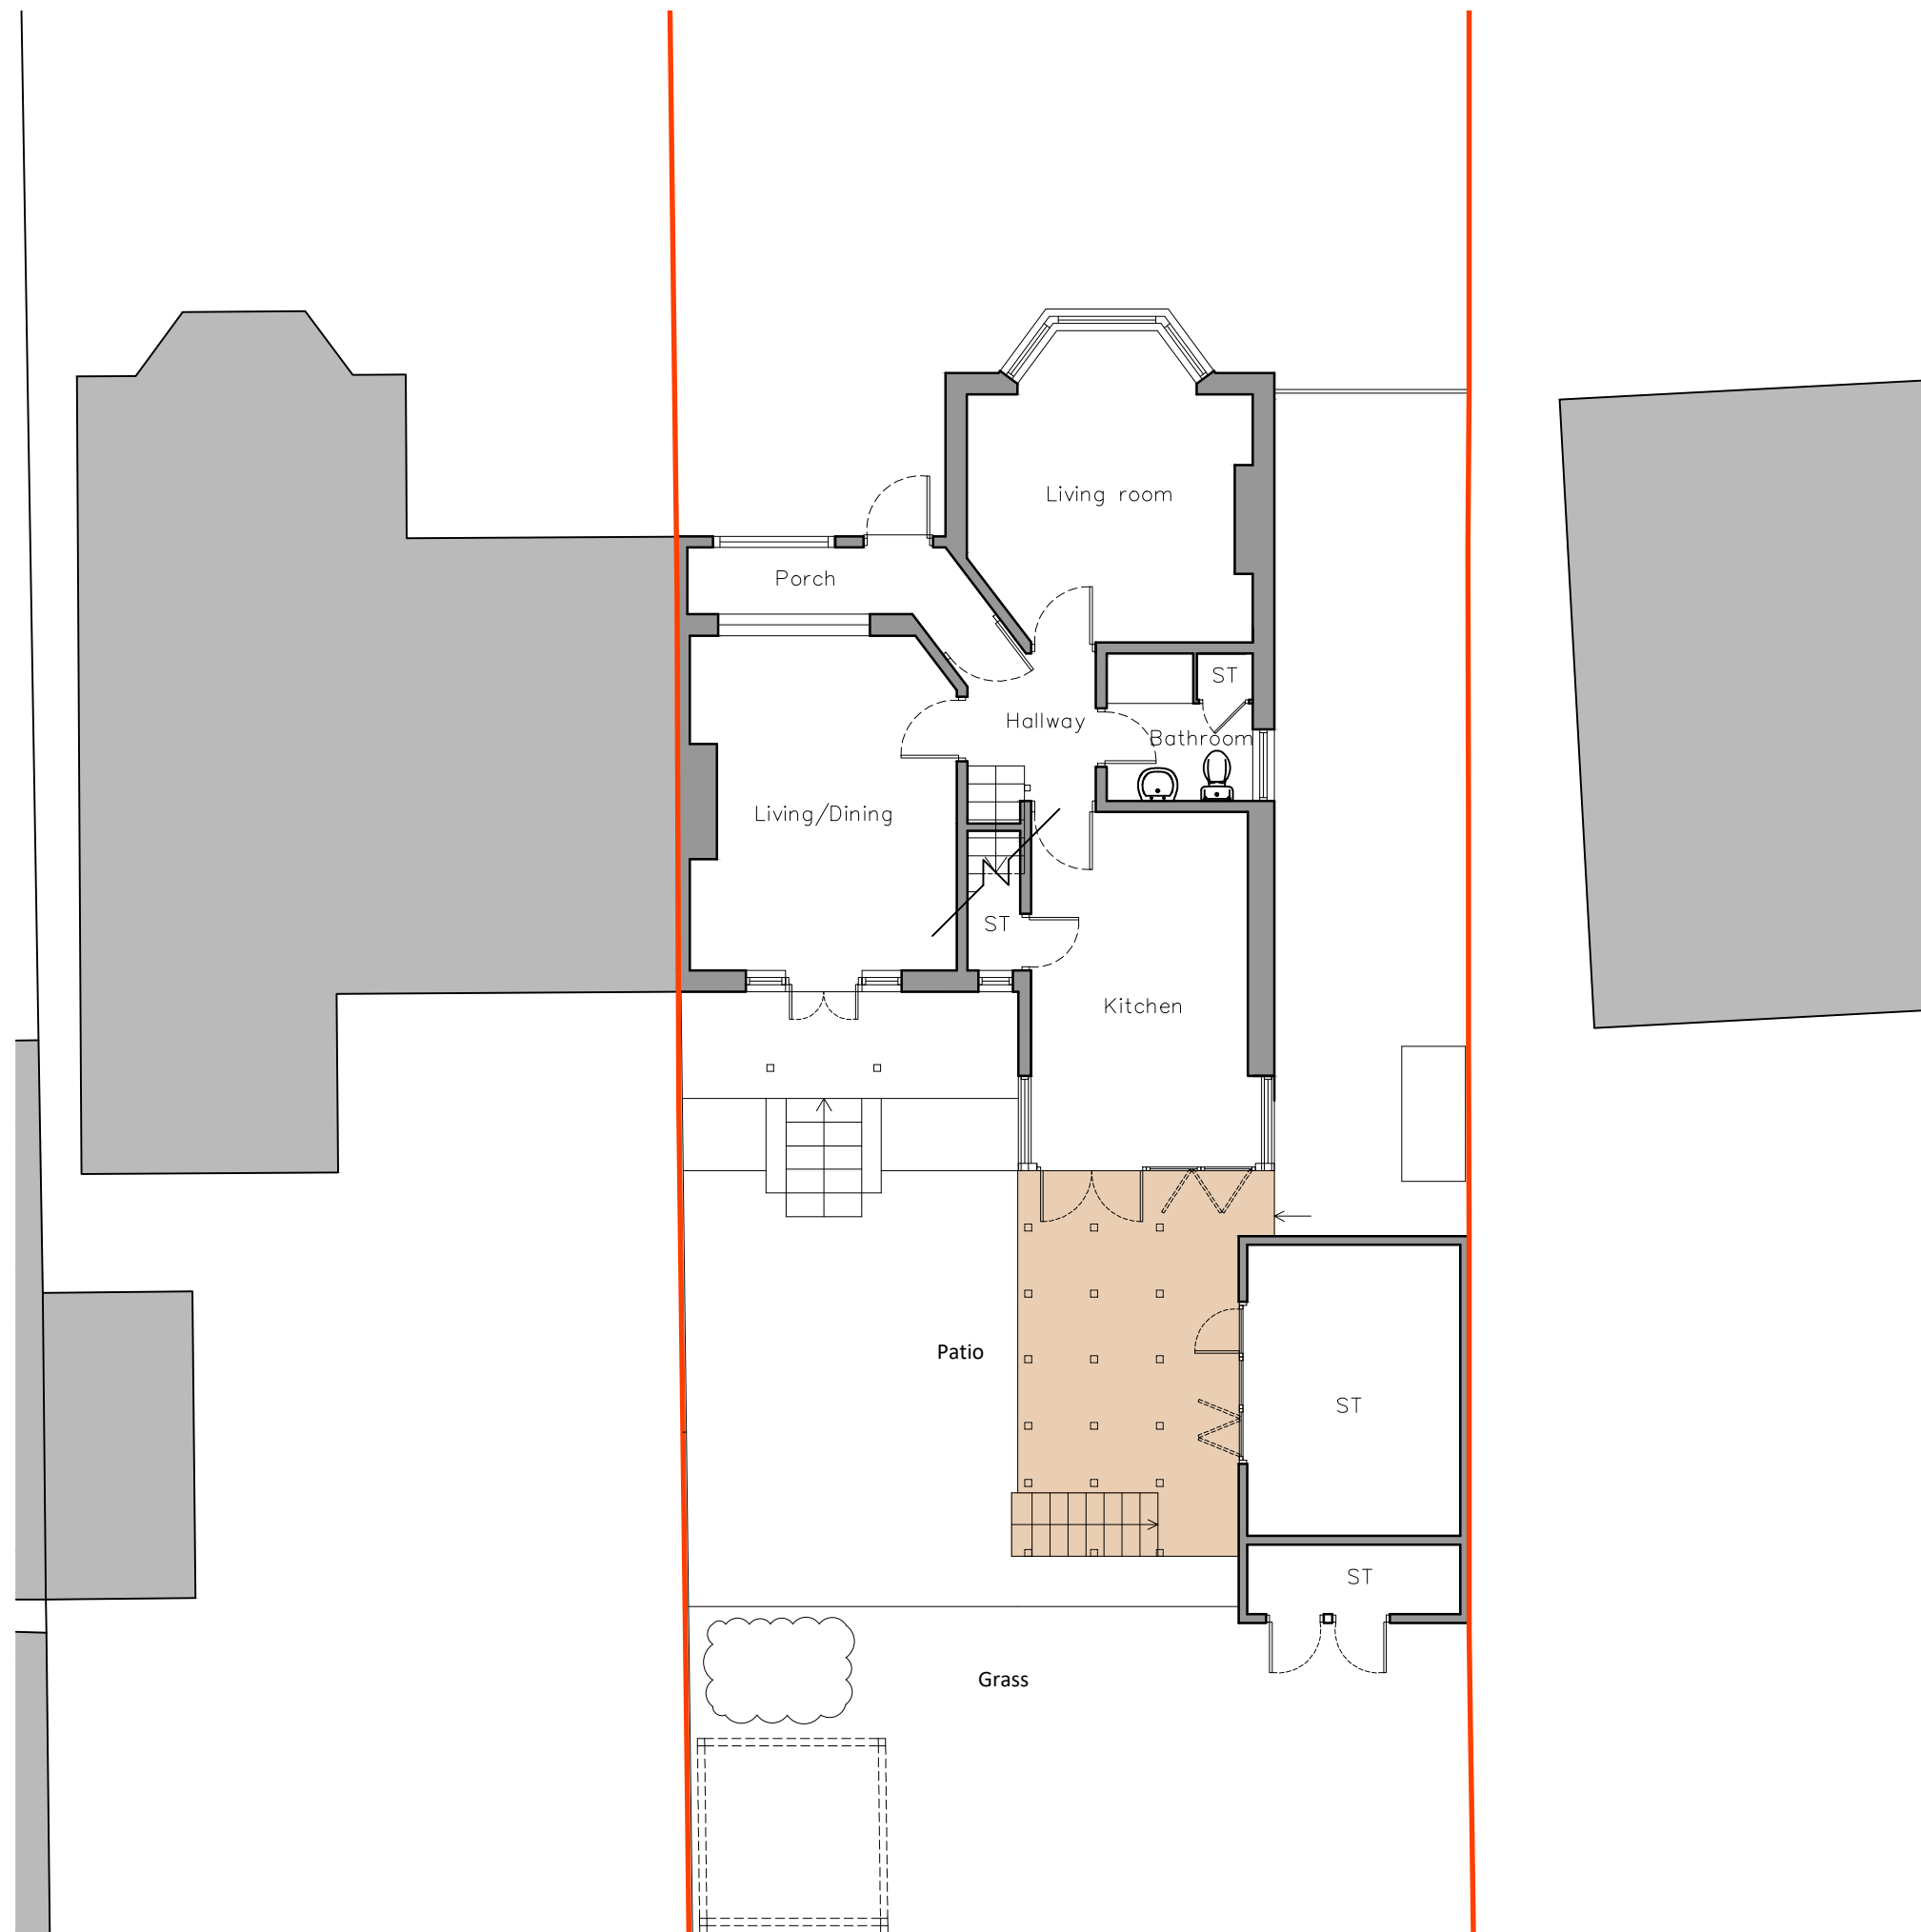

Existing GF Plan
1:100

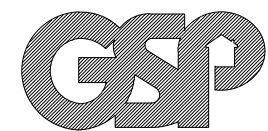

2 The Parade, Ash Road, Hartley
Longfield, Kent DA3 8BG

Tel: 01474 703705
www.gsplanning.uk
Email: office@gsplanning.uk

Project Title 82 Cross Lane East, Gravesend, DA12 5HB		Job No 4533
Drawing Title Existing GF Plan	Drawing No 05	Revision —
Date 19.11.2025	Drawn by MW	Checked by ON
Scale 1:100 @ A3	Note —	

0

1

2

3

4

5

6

6 m

1:100

metres

N