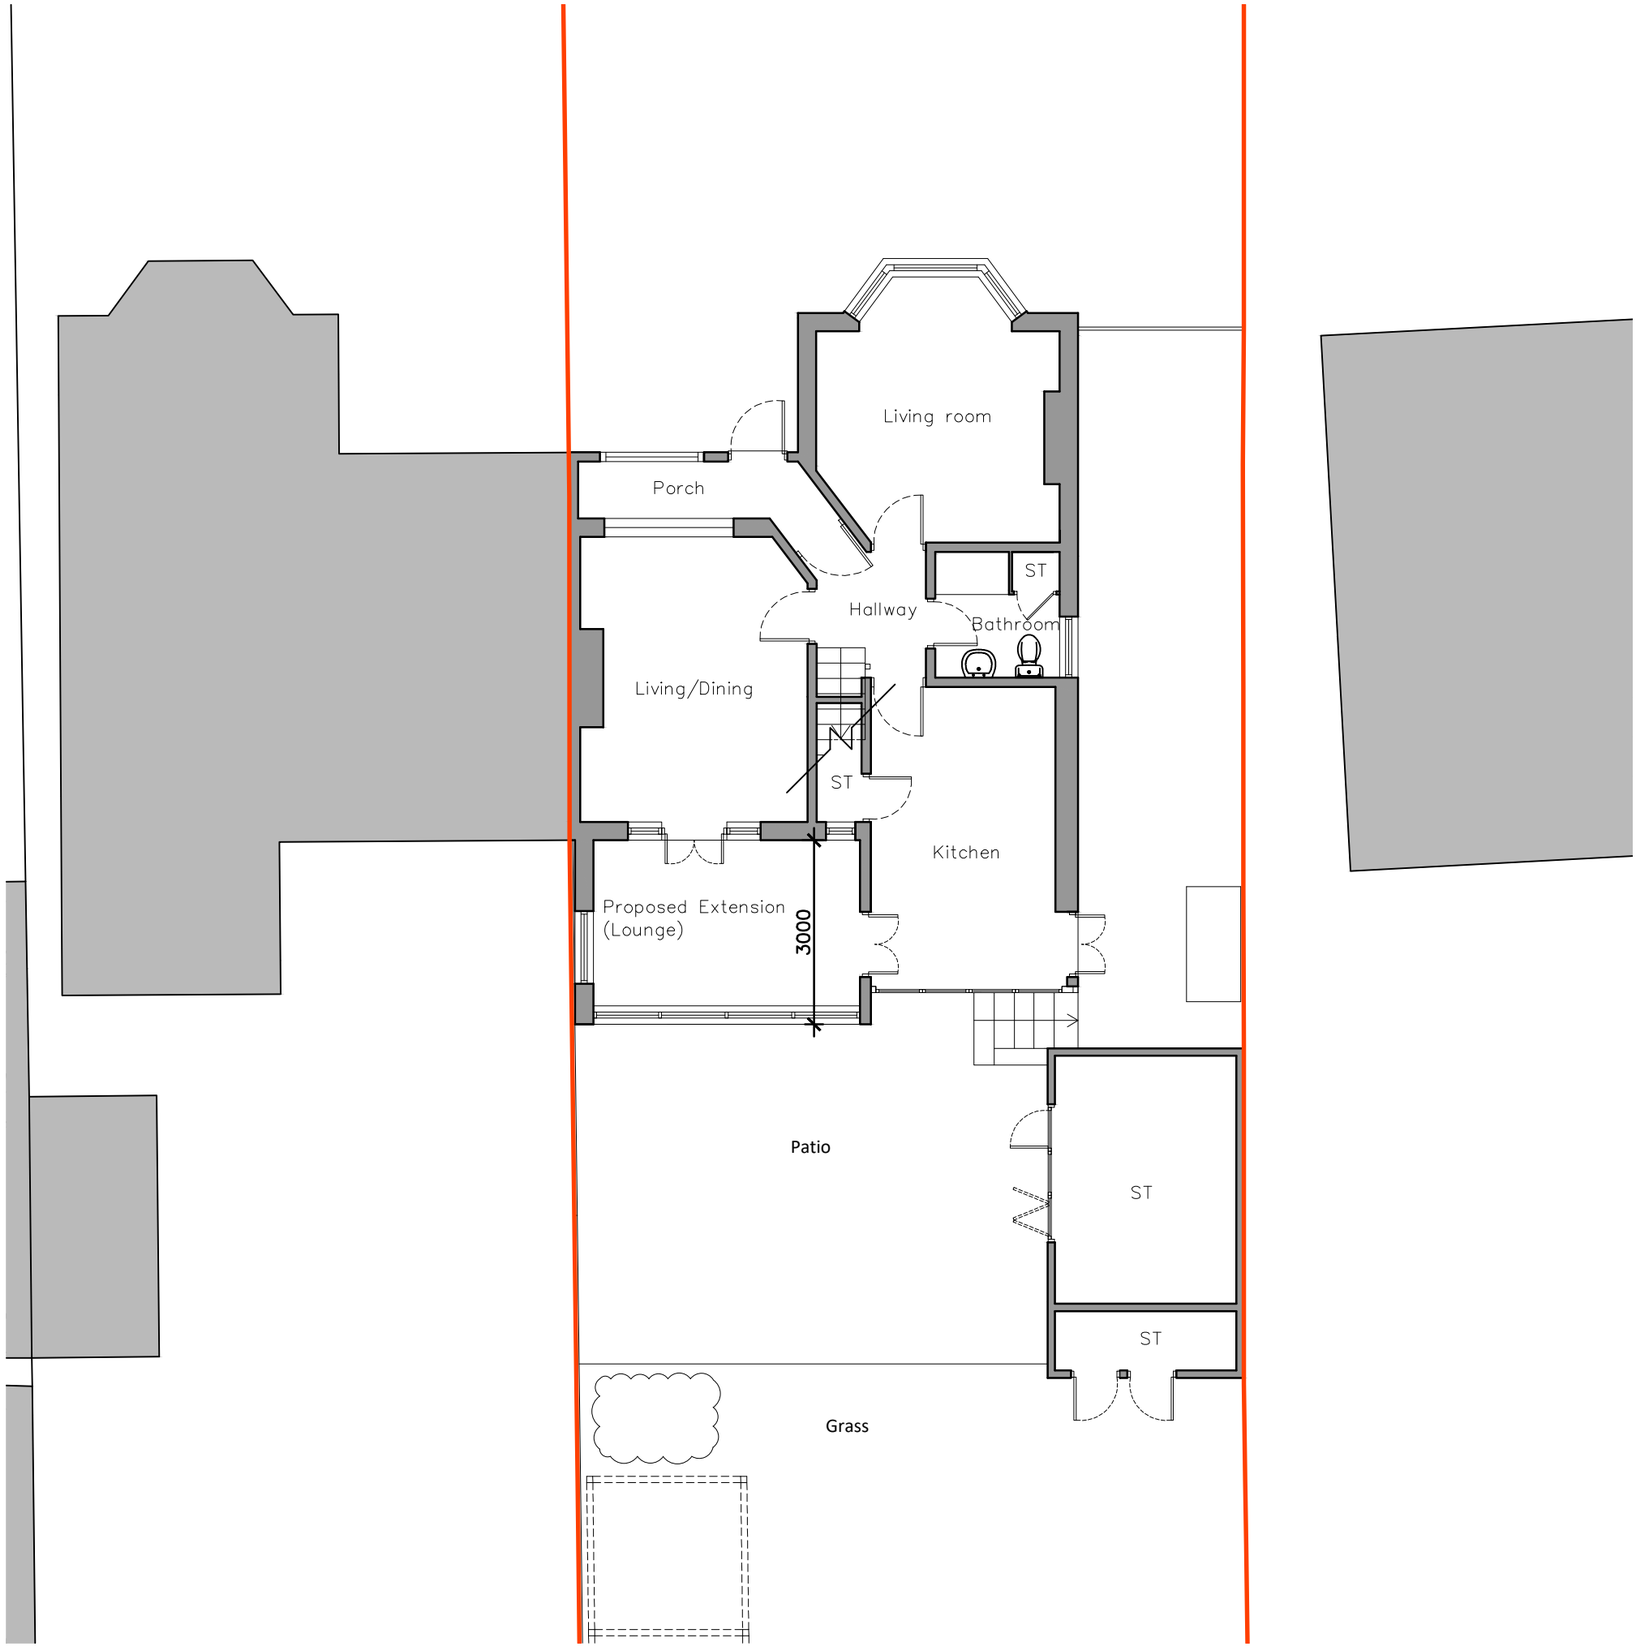

Proposed GF Plan
1:100

Note
This drawing is protected by copyright and must not be copied or reproduced without the written consent of Graham Simpkin Planning. All dimensions and sizes to be checked on site.
North points are indicative. ©

Graham Simpkin Planning
2 The Parade, Ash Road, Hartley
Longfield, Kent DA3 8BG
Tel: 01474 703705
www.gsplanning.uk
Email: office@gsplanning.uk

Project Title		Job No
82 Cross Lane East, Gravesend, DA12 5HB		4533
Drawing Title: Proposed GF Plan	Drawing No: 09	Revision: –
Date: 19.11.2025	Drawn by: MW	Checked by: ON
Scale: 1:100 @ A3	Note: Proposed Extension GIA – 12m^2 Proposed Extension Footprint – 14m^2	

0 1 2 3 4 5 6
6m
1:100 metres

N