




Note
This drawing is protected by copyright and must not be copied or reproduced without the written consent of Graham Simpkin Planning. All dimensions and sizes to be checked on site.
North points are indicative. ©

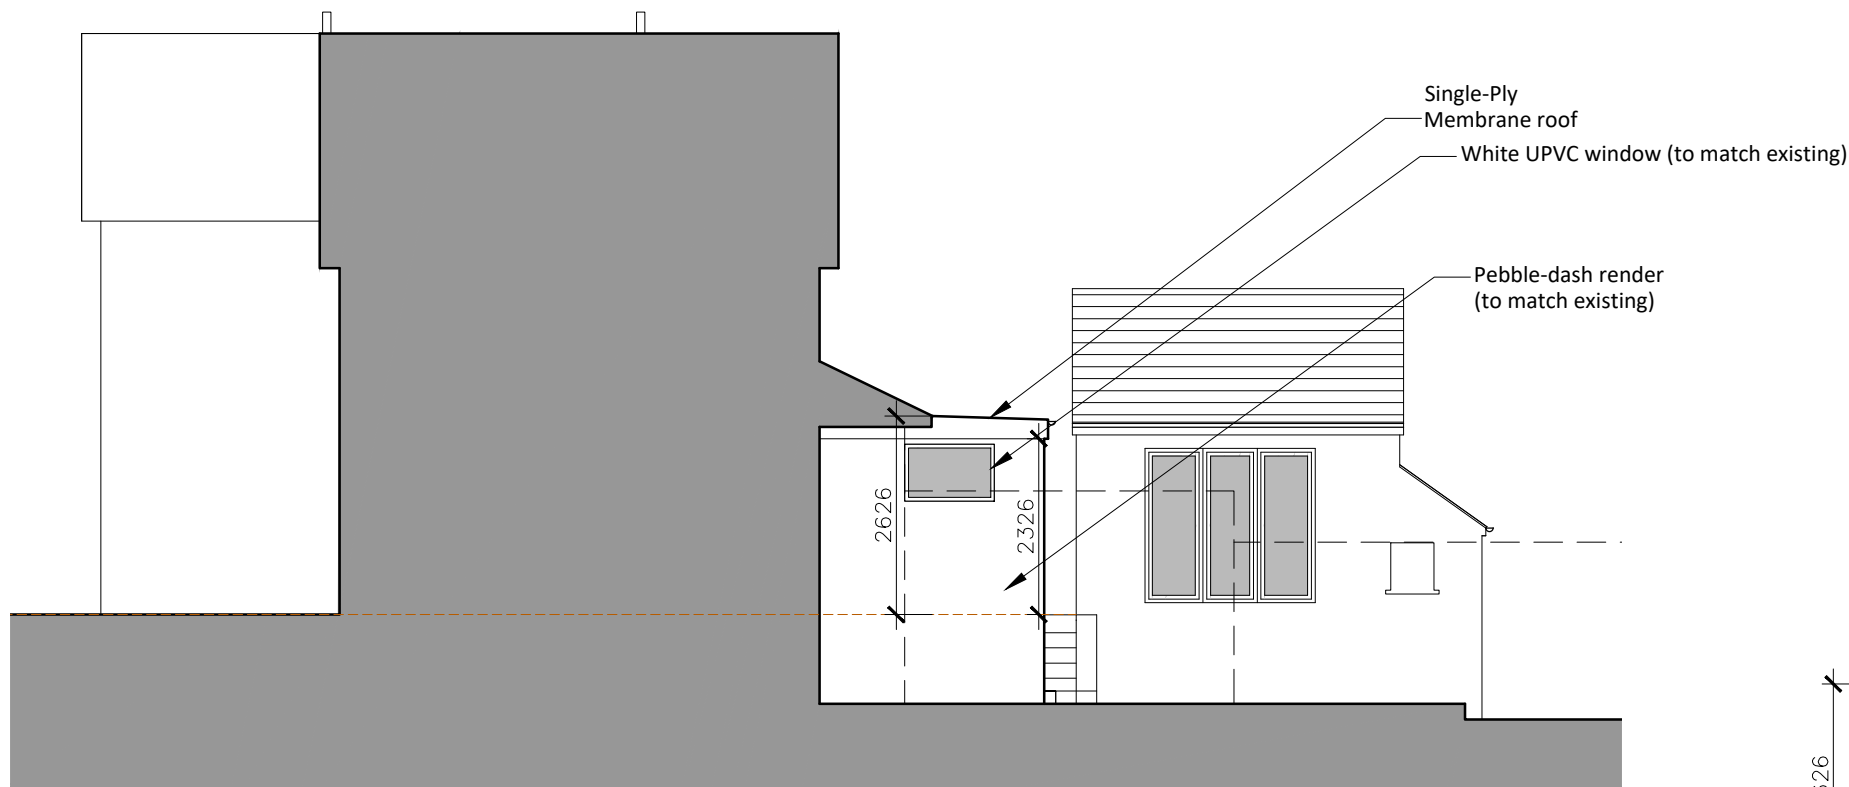

Proposed Side (West) Elevation
1:100

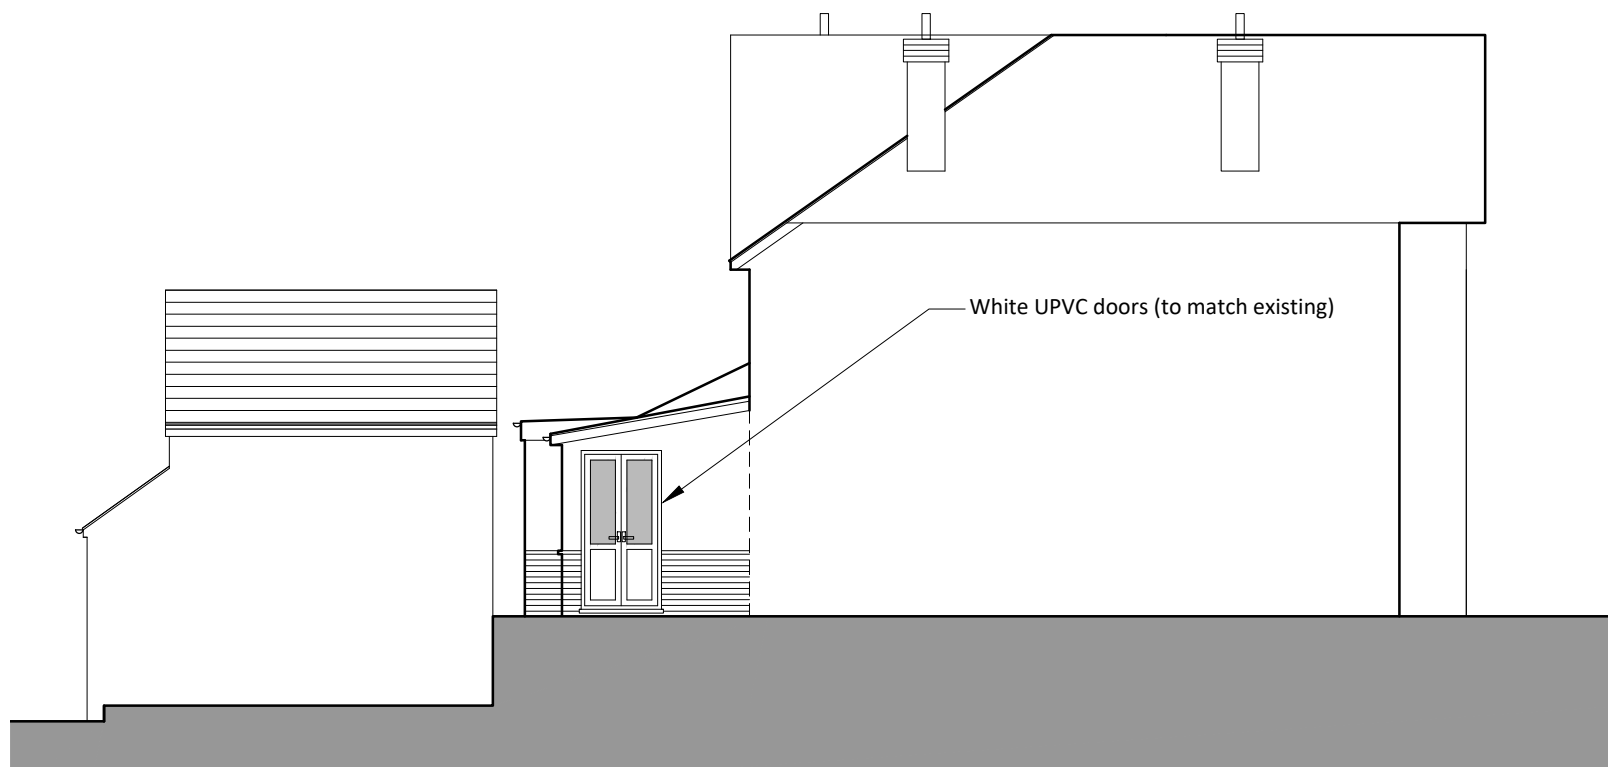

Proposed Side (East) Elevation
1:100

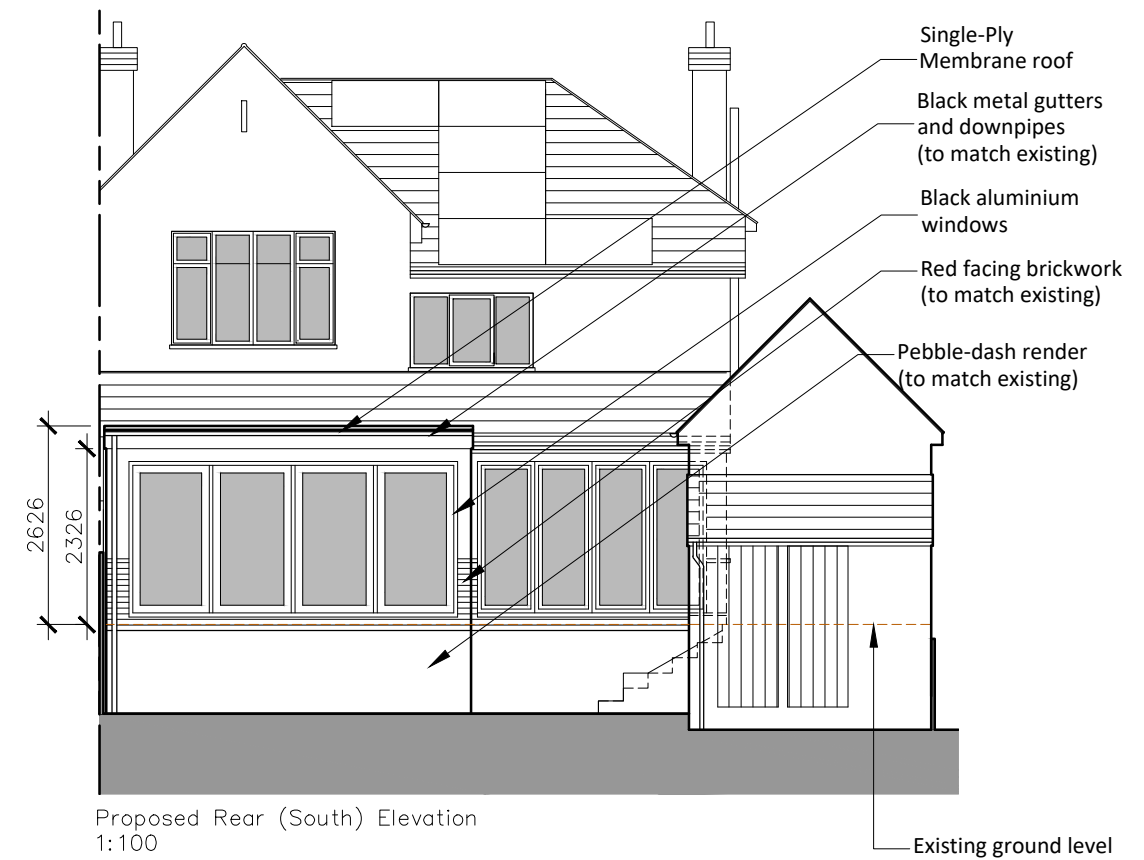

Proposed Rear (South) Elevation
1:100



Graham Simpkin Planning

2 The Parade, Ash Road, Hartley
Longfield, Kent DA3 8BG

Tel: 01474 703705
www.gsplanning.uk
Email: office@gsplanning.uk

Project Title 82 Cross Lane East, Gravesend, DA12 5HB		Job No 4533
Drawing Title Proposed Elevations	Drawing No 10	Revision —
Date 18.11.2025	Drawn by MW	Checked by ON
Scale 1:100 @ A3	Note —	
0 1 2 3 4 5 6 1:100 metres 6.01 m		