



CHRISTIAN FIELDS AVENUE

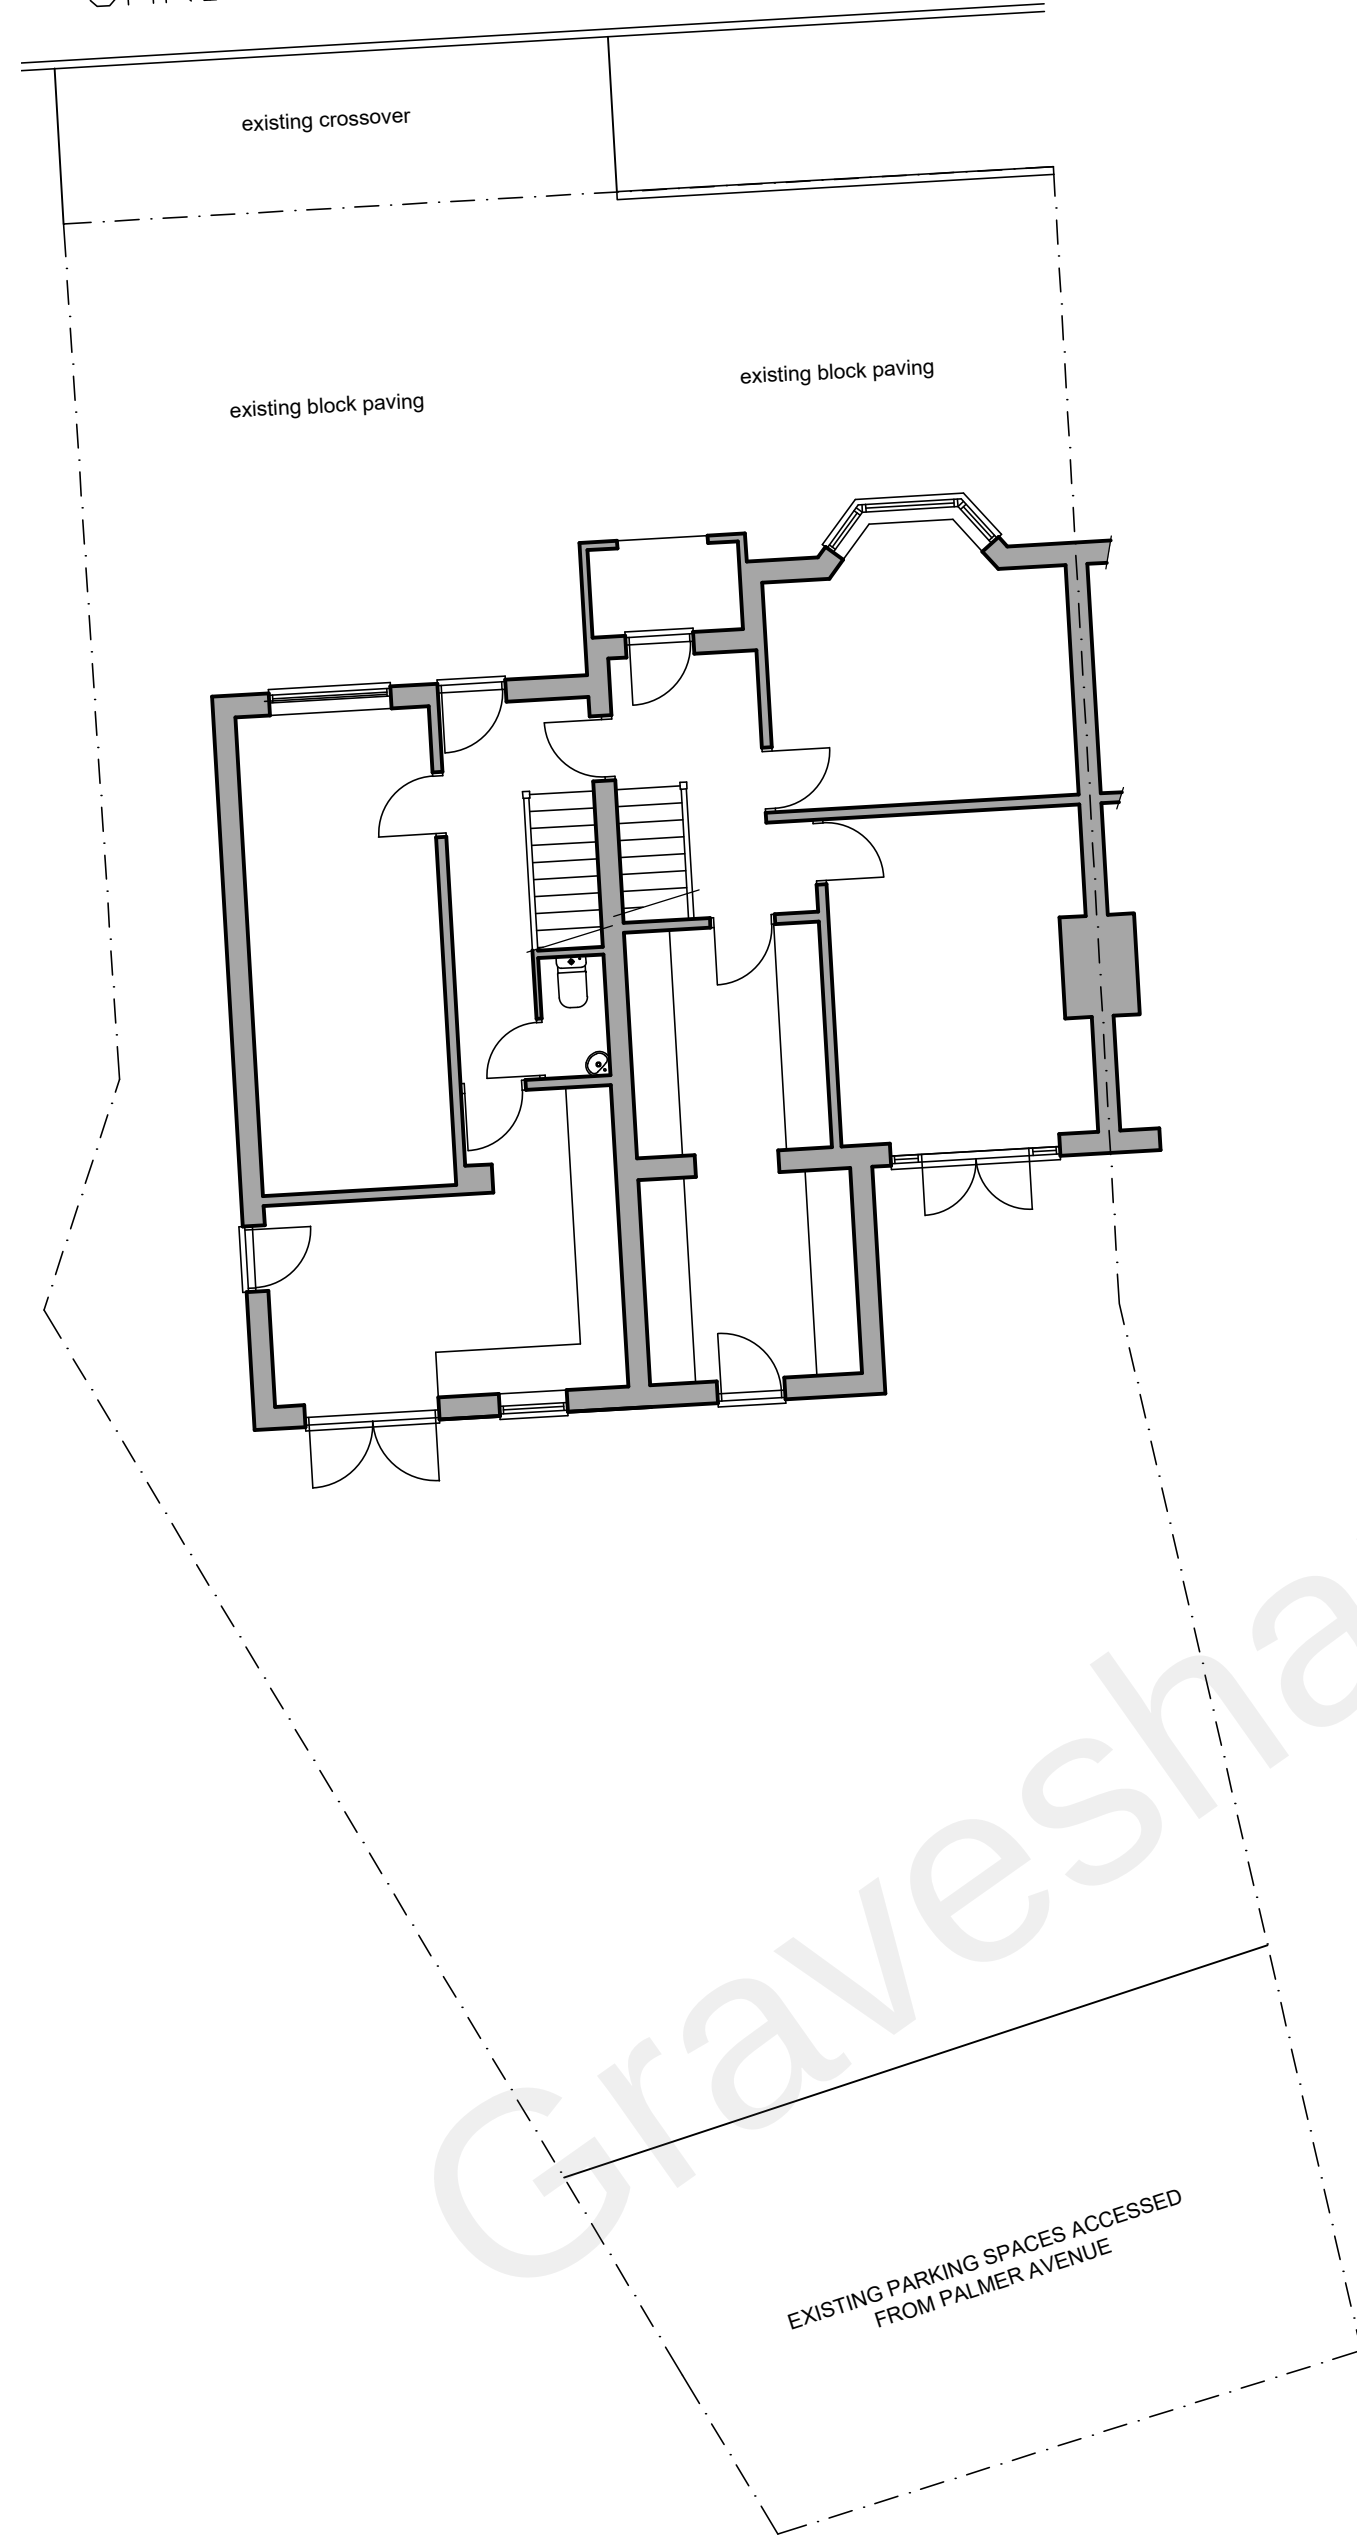


**BLOCK PLAN
AS EXISTING
(1:100)**

CHRISTIAN FIELDS AVENUE

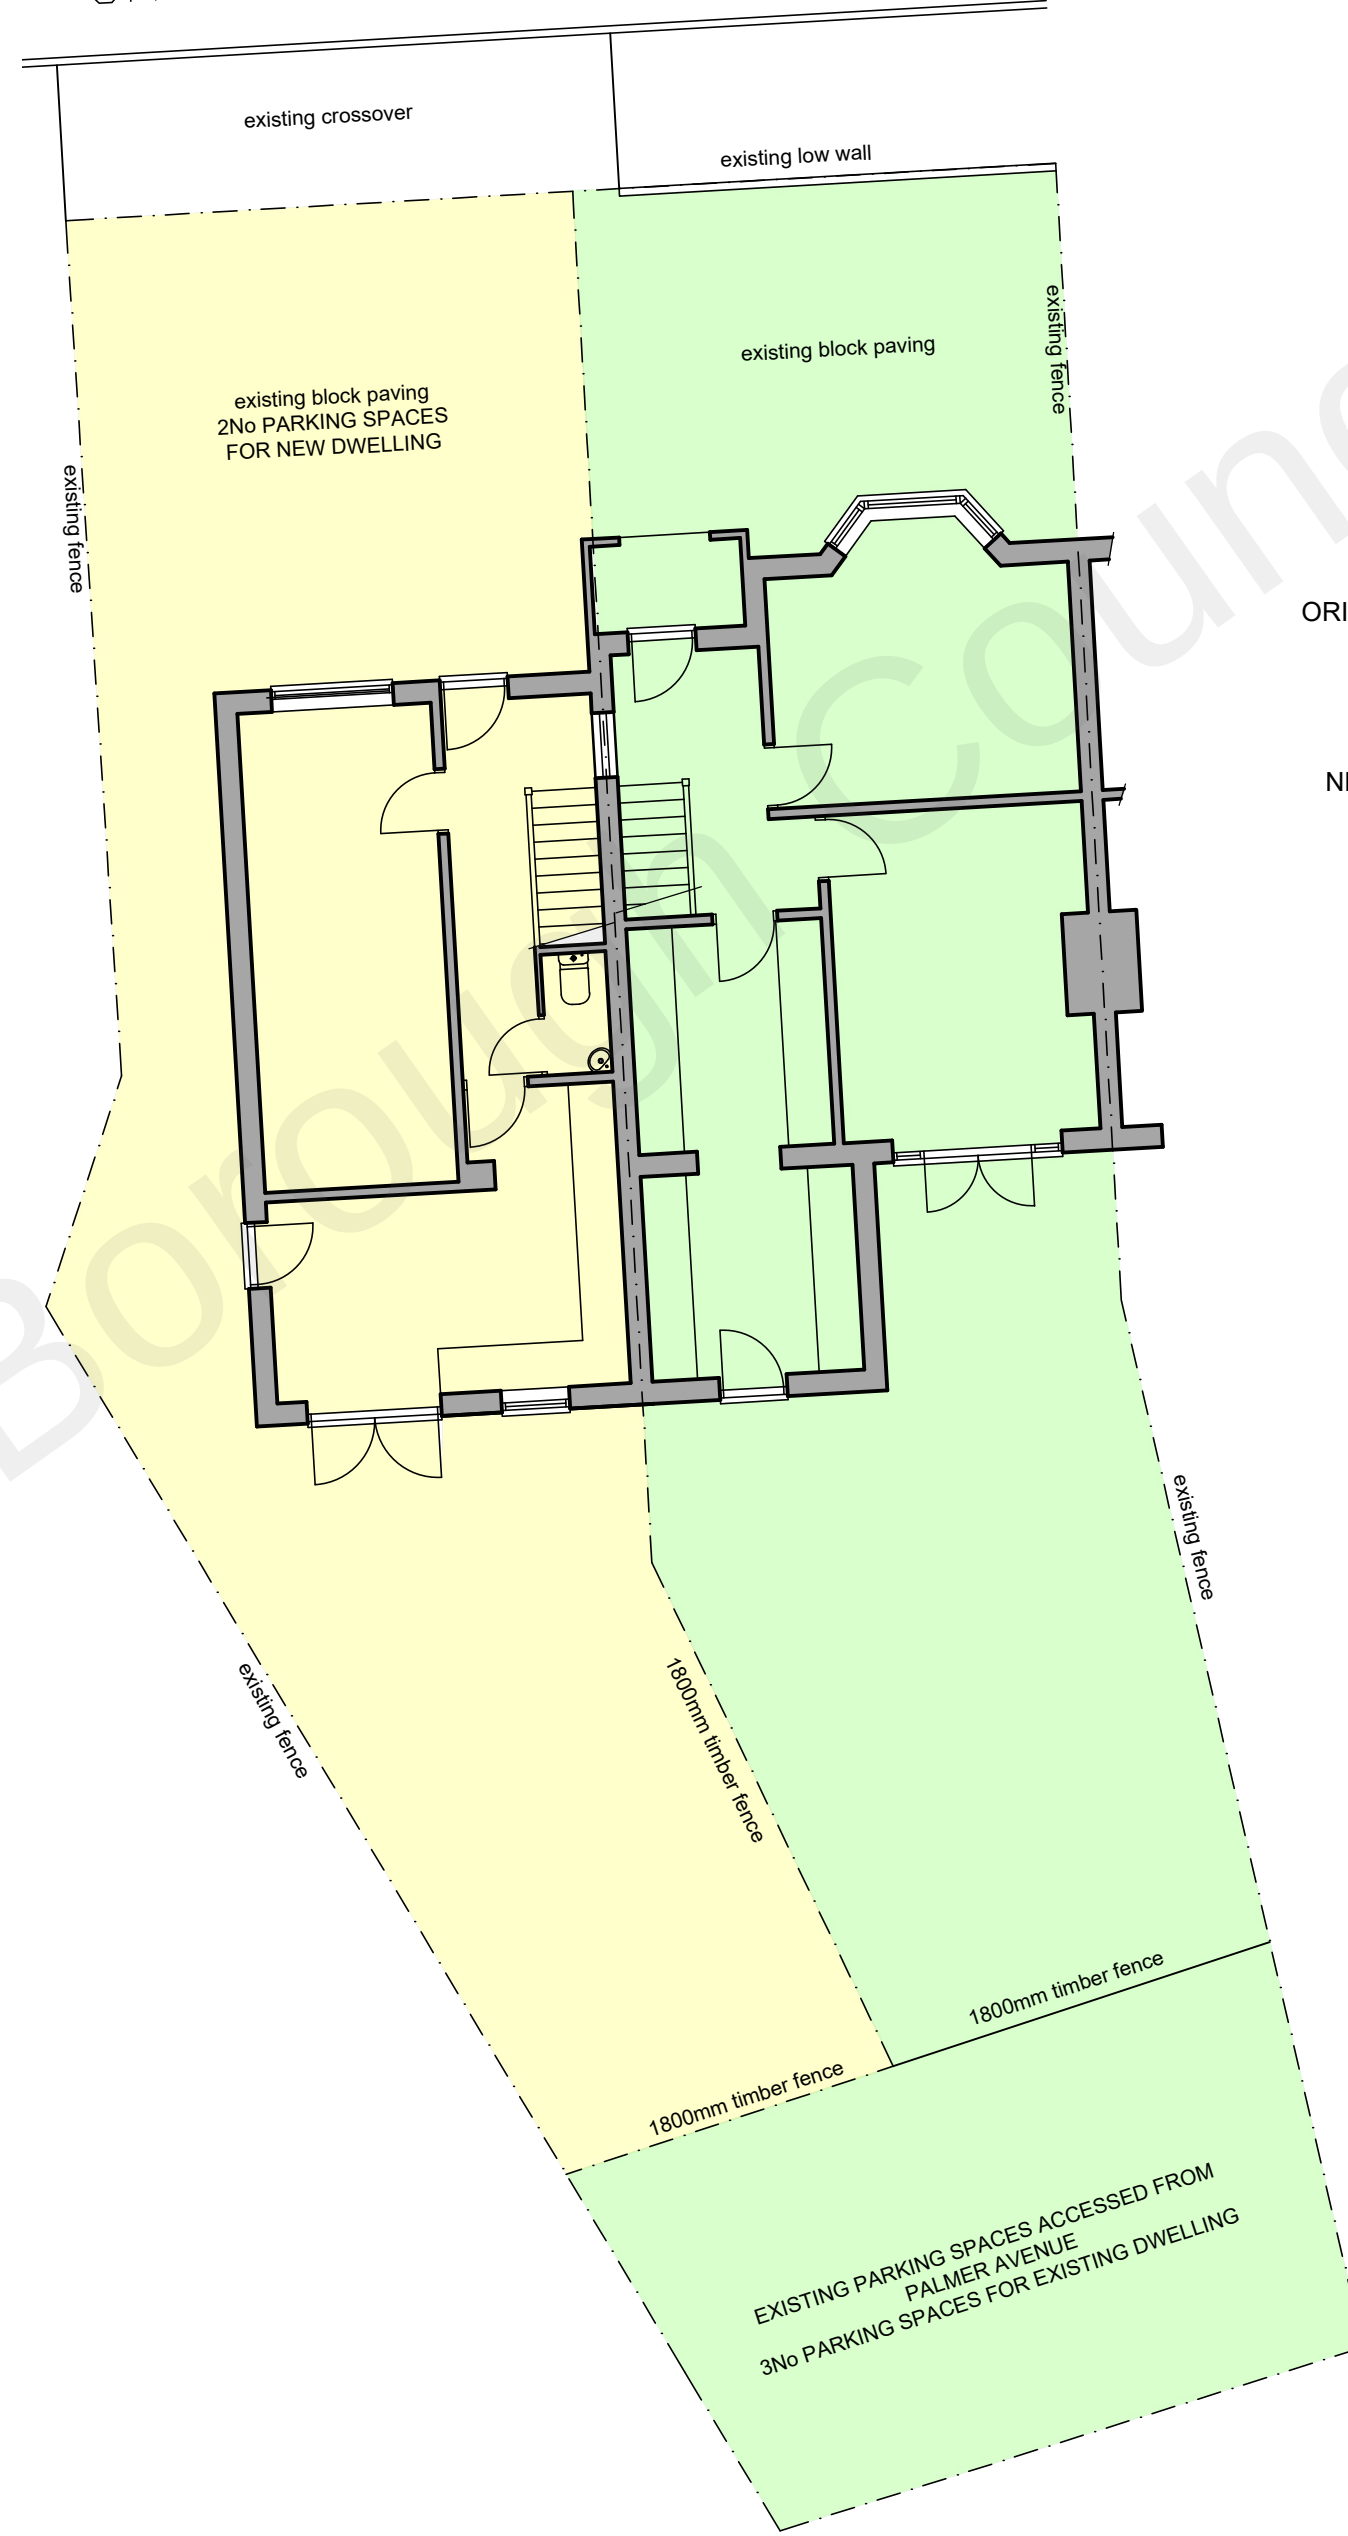


**BLOCK PLAN
AS PROPOSED
(1:100)**

© This drawing is protected by copyright and must not be copied or reproduced without the written consent of Penfold Project Services

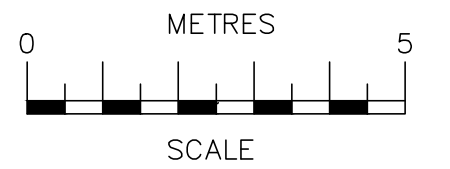

SCALE BAR @ 1:100

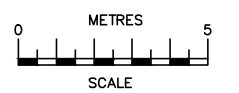

SCALE BAR @ 1:200

14/10/21	A	Existing and proposed boundary treatments added
Date	No	Revision
Penfold Project Services		
Epmarket, Wrotham Road, Meopham, Kent, DA13 0JH Telephone: 01474 816690 e-mail: apenfold448@btinternet.com		
Job Title:	11 CHRISTIAN FILEDS AVENUE GRAVESEND KENT DA12 5NE	
Dwg Title:	BLOCK PLANS AS EXISTING & AS PROPOSED	
Scale:	1:100 @ A2	
Dwg No.:	03A	
Date:	September 2021	