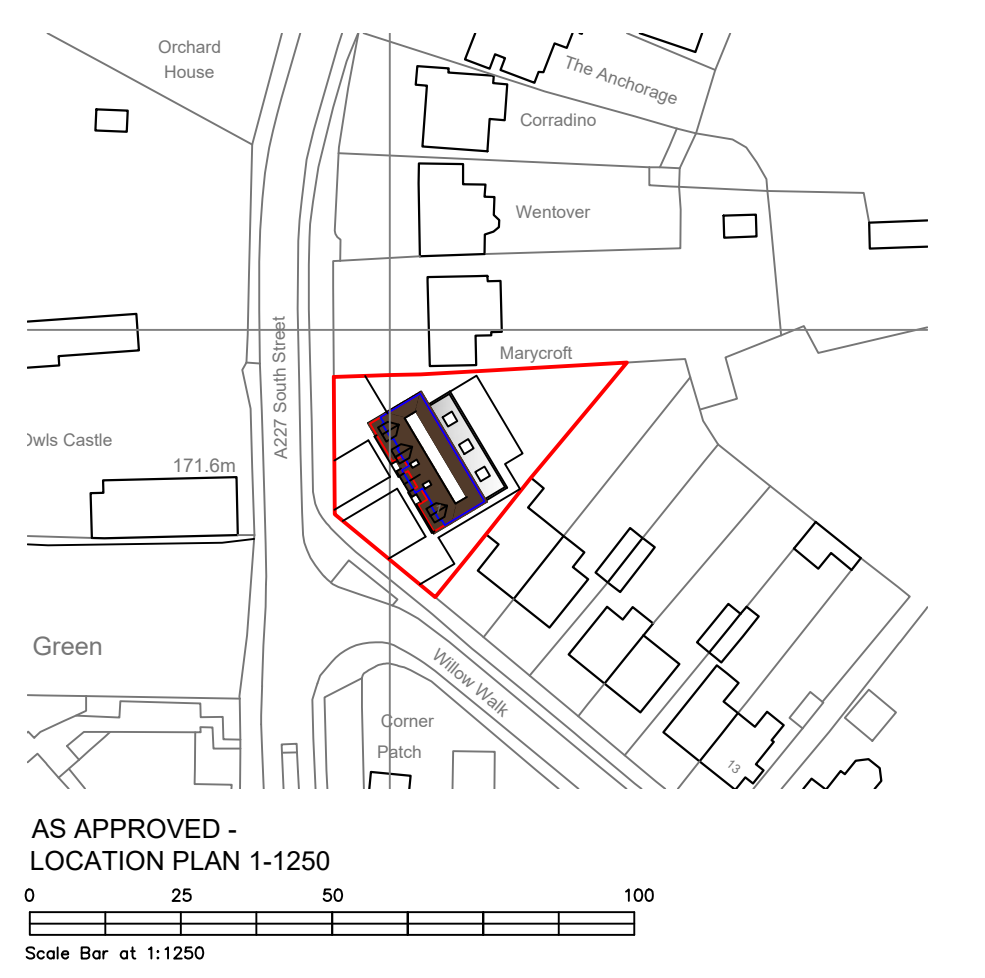
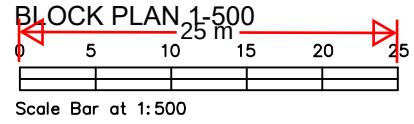
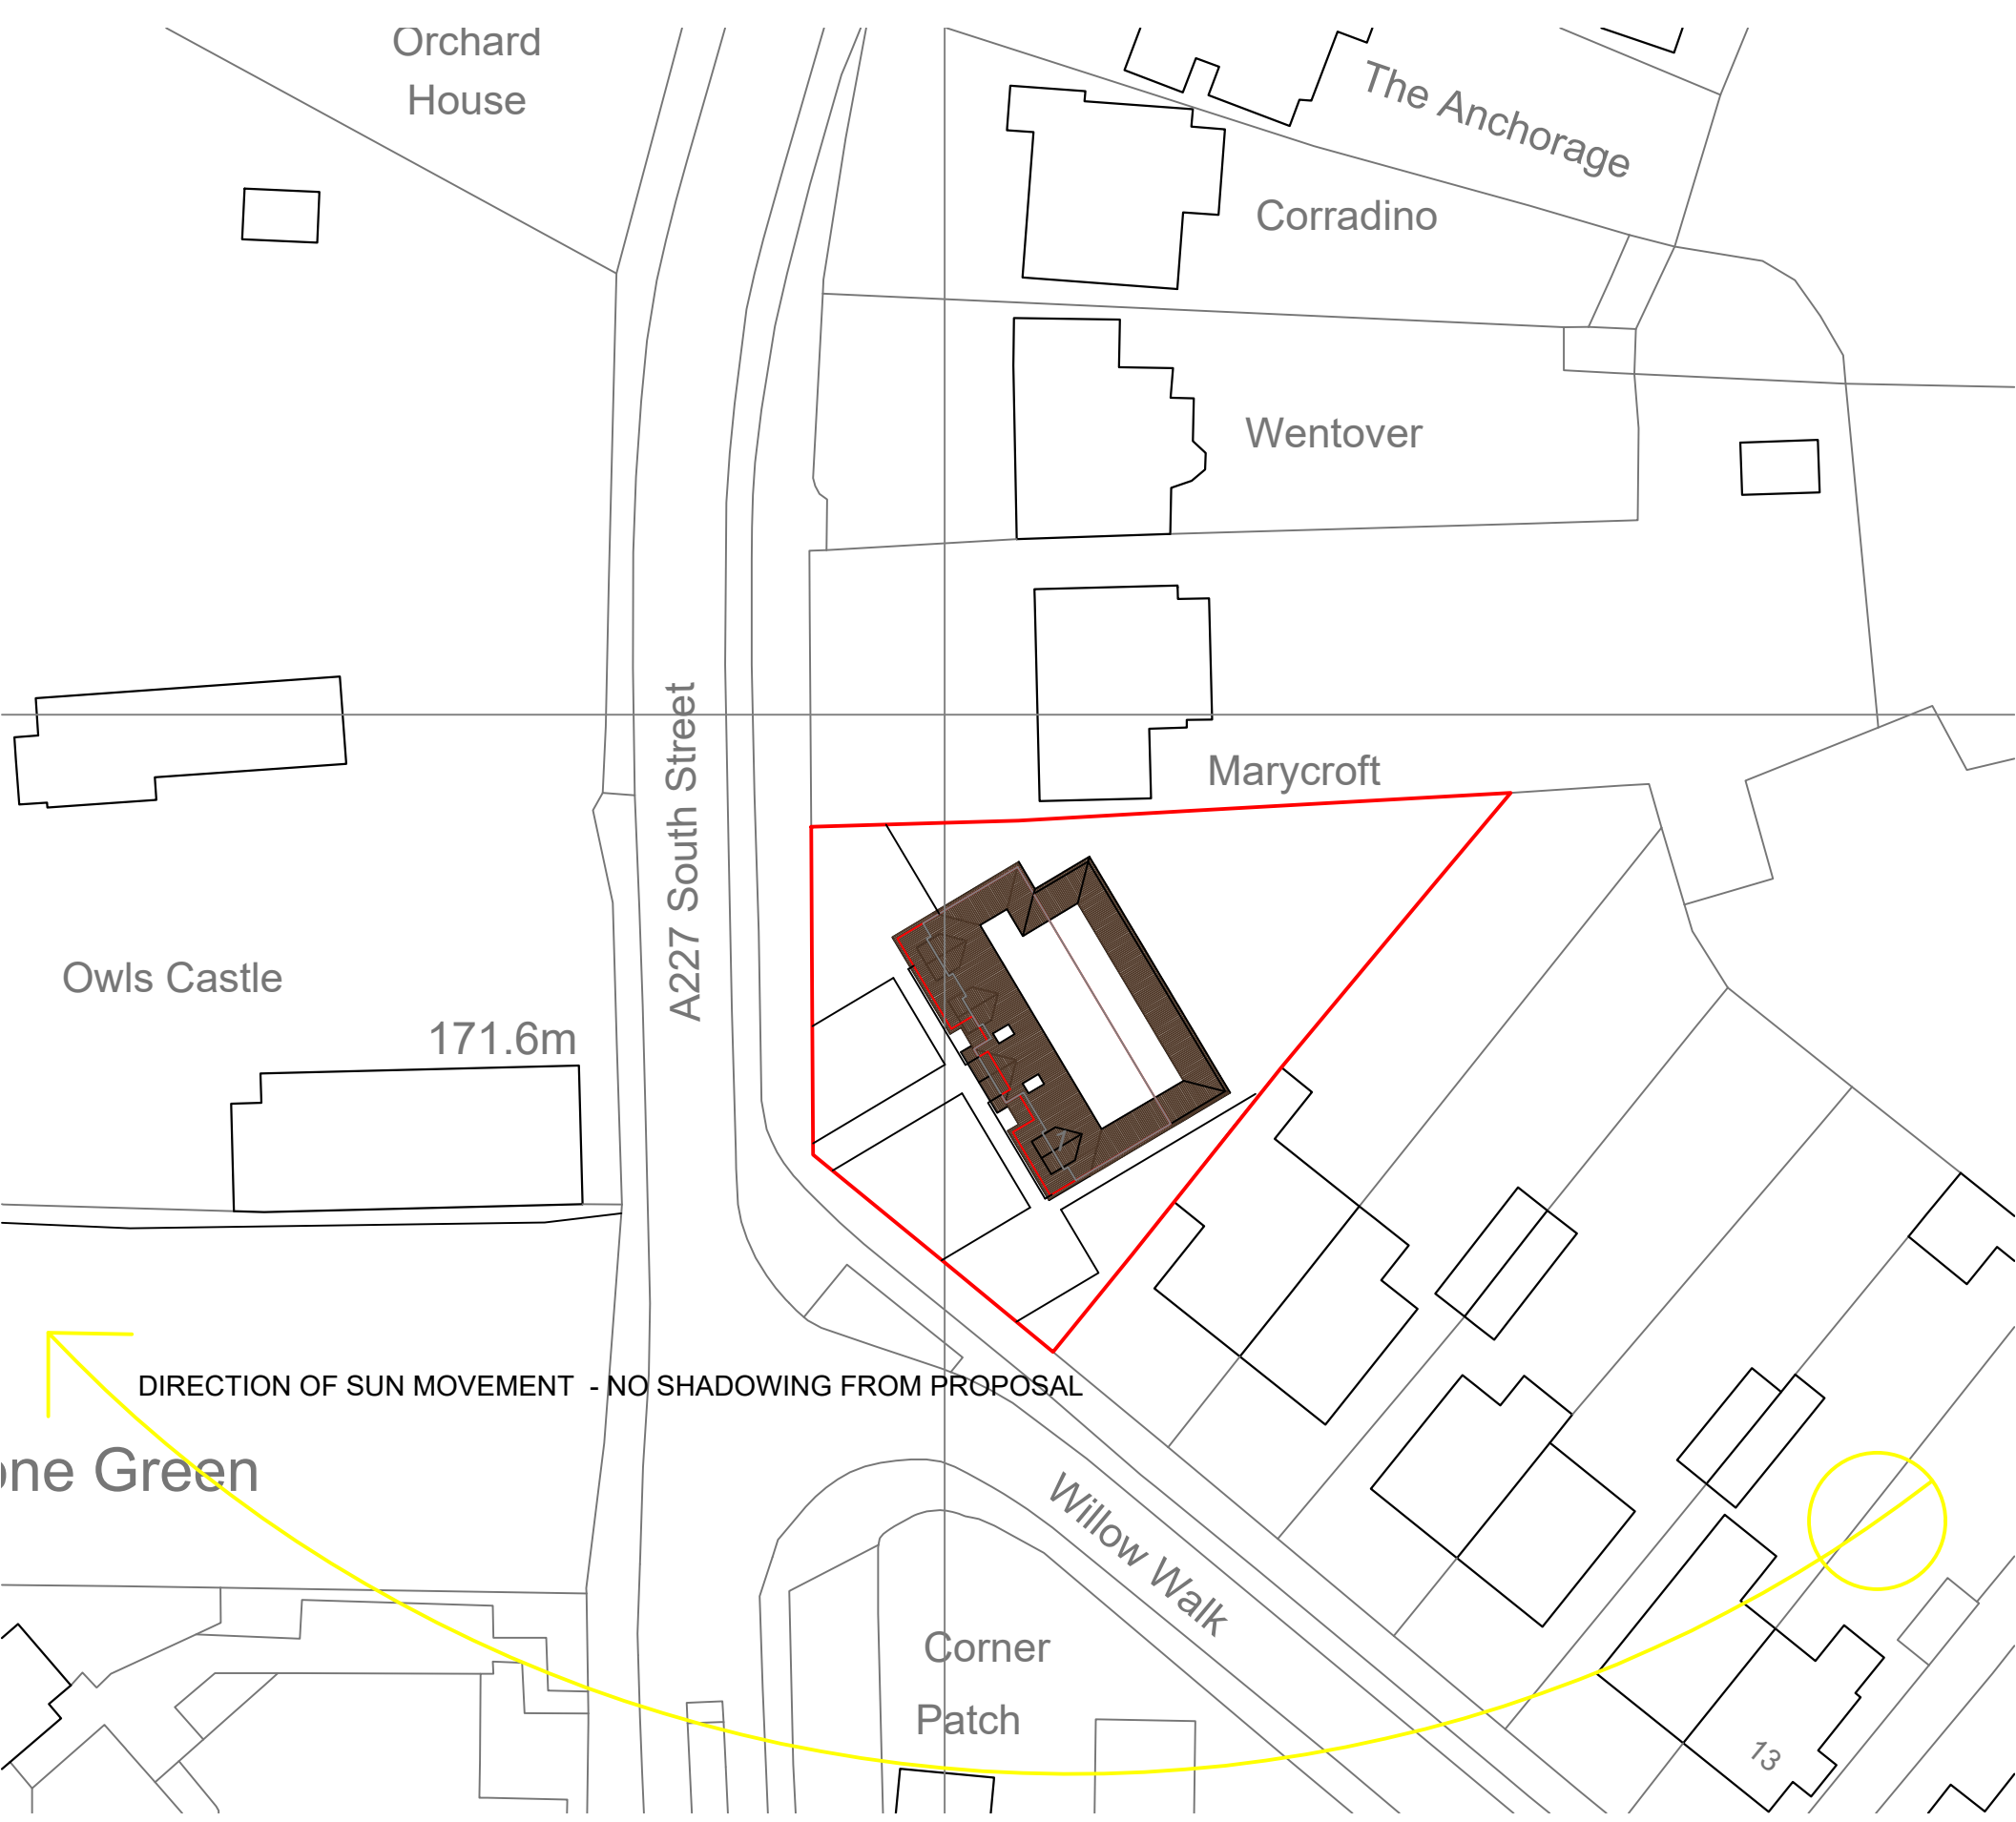


Revision	Date	Description
Status PLANNING		
Mark Carter ASSOCIATES Architectural Design		
design studio priestfield stadium gillingham kent ME7 4DD tel 01634 304700 fax 01634 850986 e mail: markcarter.design@virgin.net		
Client HAYER INVESTMENTS KENT LTD		
Drawing Title REVISION TO FIRST FLOOR FLOOR BLOCK PLAN		
Project Title ALTERATIONS AT No1 WILLOW WALK		
Scale 1:500 AT A3	Date AUG 24	Drawn MC
Drawing No 3429 - 014	Rev -	