


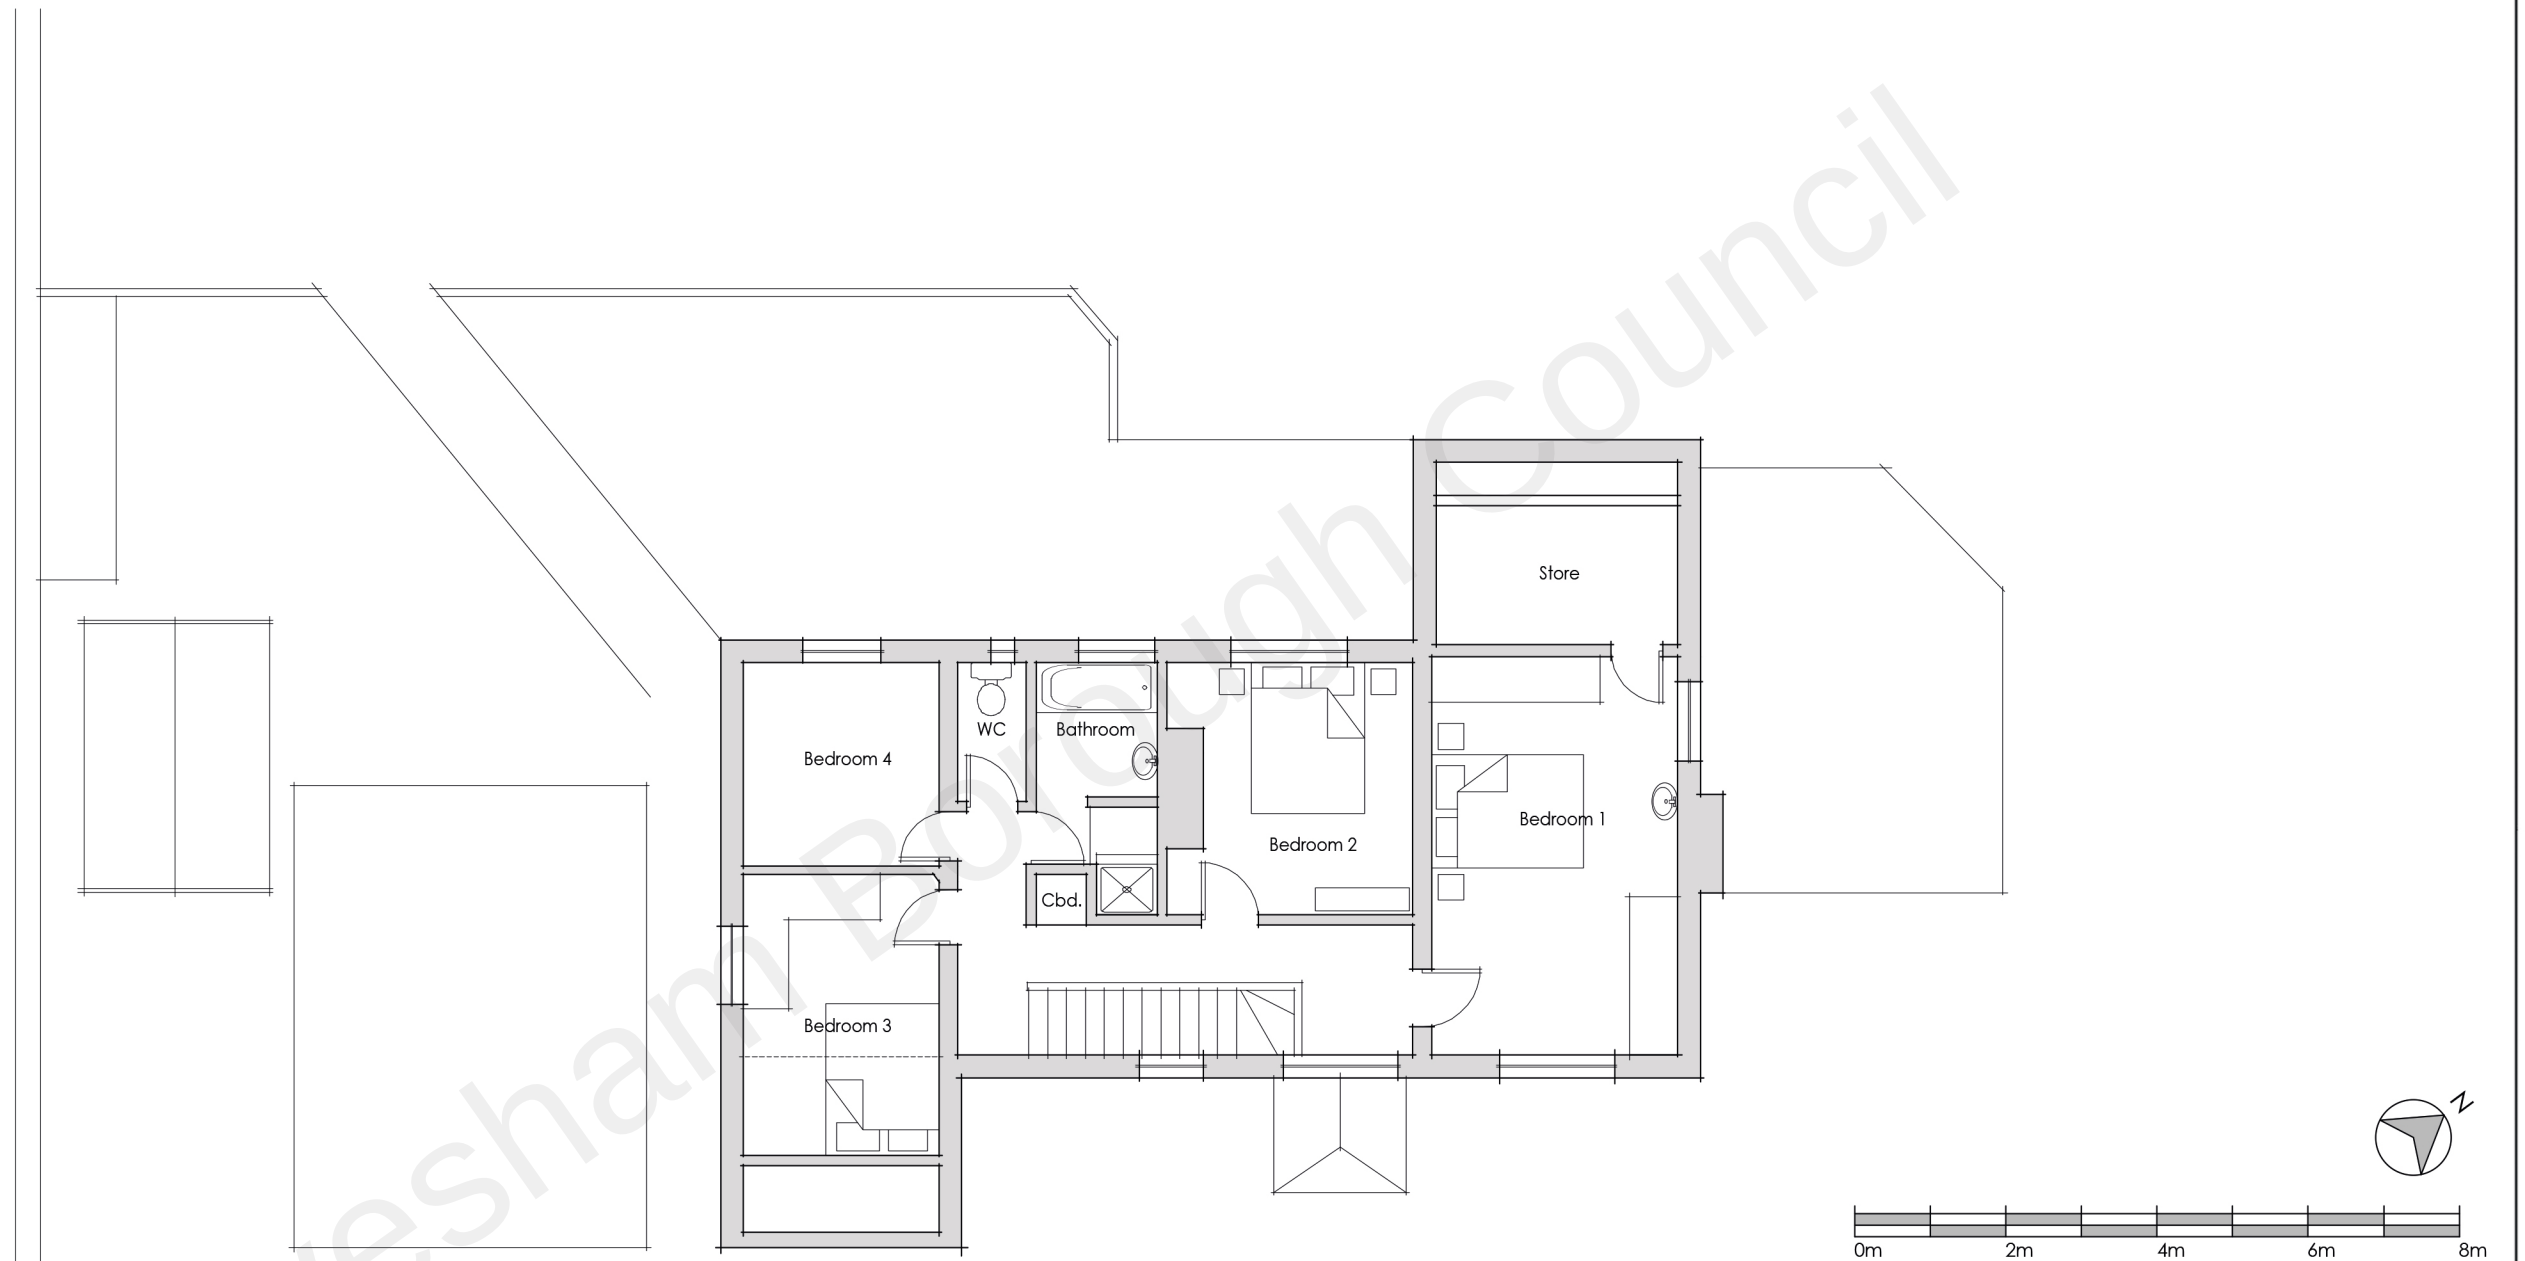

EXISTING
FIRST FLOOR PLAN
