SITE LOCATION PLAN (scale 1:1250)

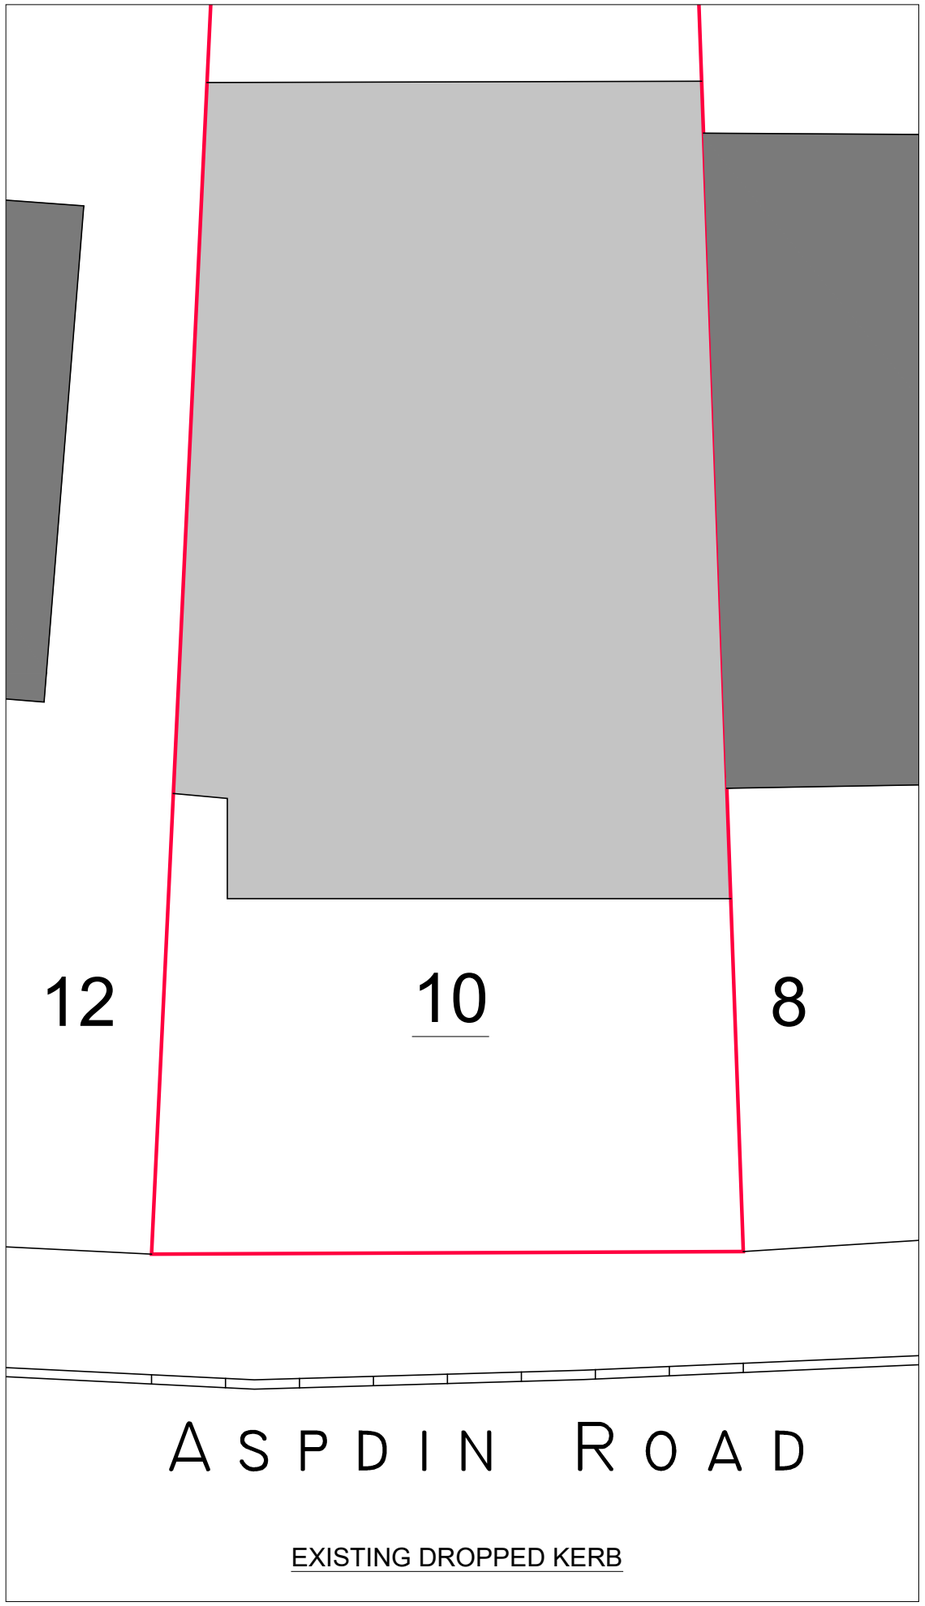

EXISTING DROPPED KERB

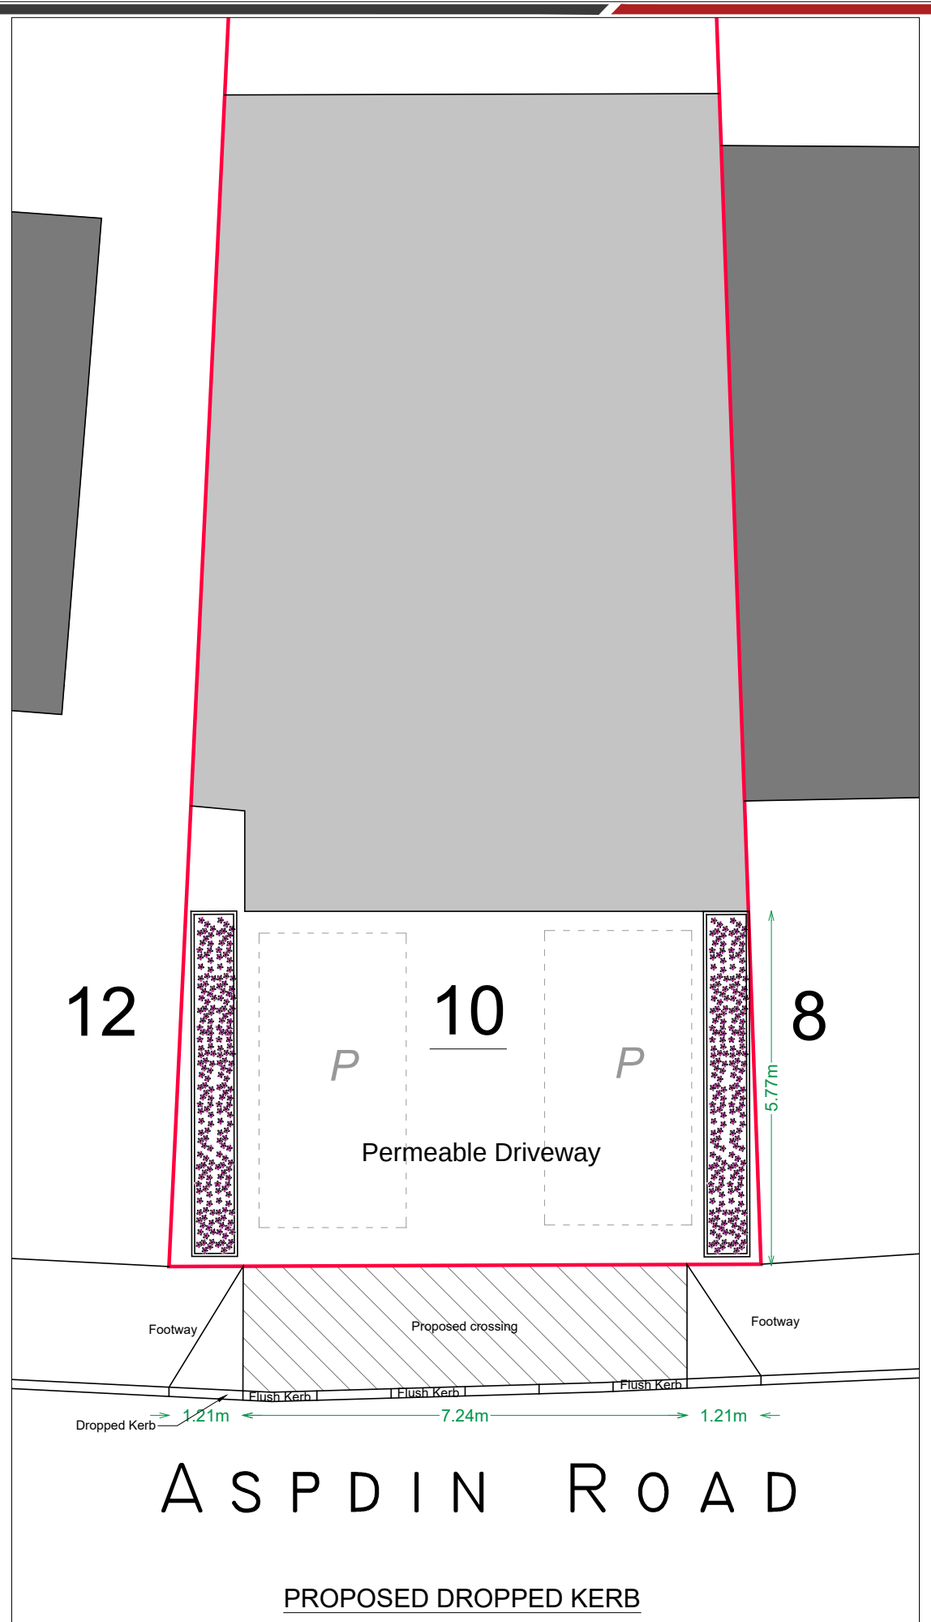

PROPOSED DROPPED KERB

COPYRIGHT: The contents of this drawing may not be reproduced in whole or in part without express written consent of Redmattone Designs

Drawings to be read in conjunction with relevant drawing and specs. Drawings can only be scaled for planning purposes. Drawings not to be scaled. figured dimensions only for construction and anyother purpose. Any discrepancies are to be pointed to the Agent/Engineer/Contractor. The agent is not liable for any faults not raised.Drawings not to be scaled for land transfer purposes.

SCALE: A3@1:100

DATE: 20-09-2026

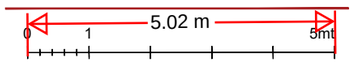

SITE:
10 Aspdin Road,
Northfleet, Gravesend,
DA11 8LY

DRAWING TITLE:
EXISTING & PROPOSED FLOOR PLANS

PROJECT NO: RD.26093

DRAWING NO: A102

REVISION

REDMATTONE DESIGNS
ARCHITECTURE | STRUCTURE | INTERIORS
website: www.redmattonedesigns.com
email: info@redmattonedesigns.com
phone: 07741888742