

The Contractor is to check all dimensions on site and report any discrepancies to the Contract Administrator. This drawing is to be read in conjunction with all other standard documentation.

EXTERNAL FINISHED:


10 ROOF - MANSARD FLAT ROOF - DARK GREY SINGLE PLY MEMBRANE




11 VELUX WINDOW IN GREY OR BLACK



12 DORMER HANGING TILES IN RED TO MATCH THE RED CLAY ROOF TILES

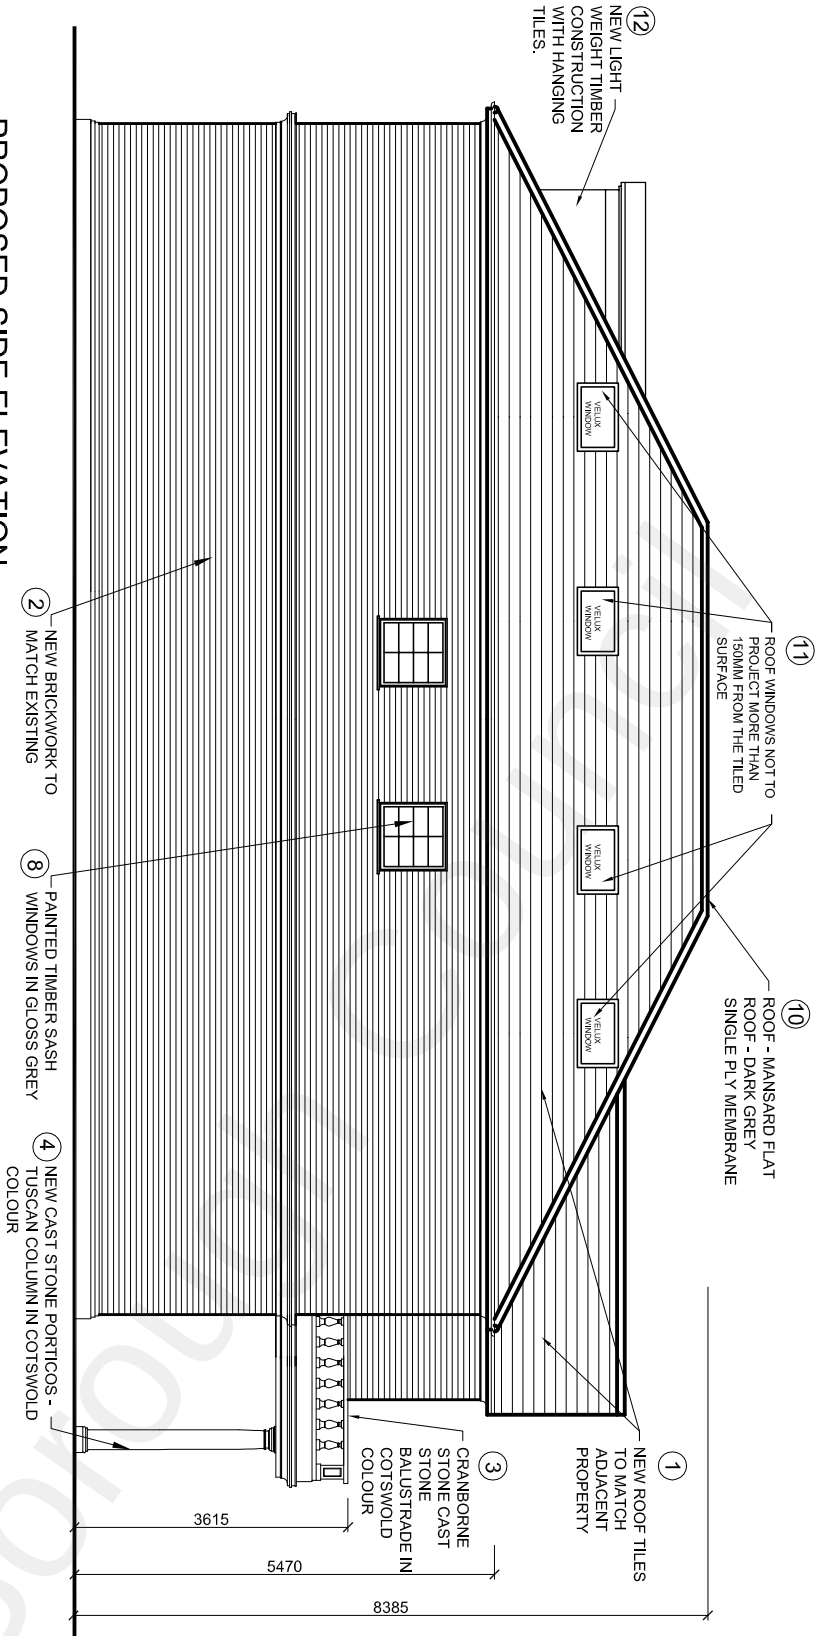

PROPOSED SIDE ELEVATION

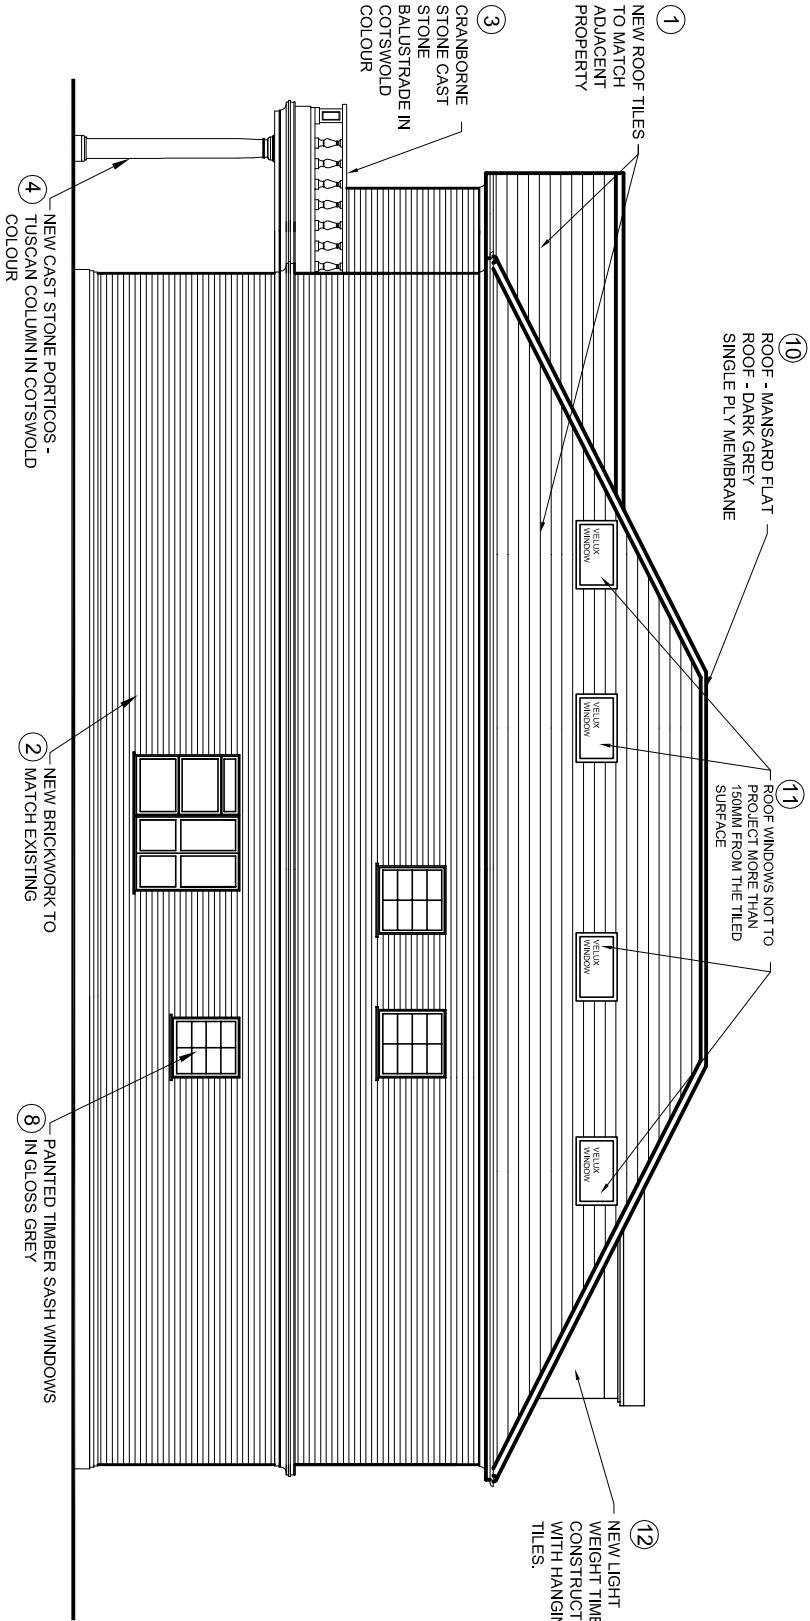

PROPOSED SIDE ELEVATION

rev.	description		date	chkd.
	 93 Colmandene Crescent, Orpington, Kent BR5 2RA 020 3004 9238 07931 931 035 s.nagpal@dapconsultants.co.uk www.dapconsultants.co.uk			
project : Santona Gravesend				
drawing title : Proposed Elevations				
drawn:	SN	chkd : SS	date: 28.06.2022	
status:	Condition		scale: 1:100@A3	
proj no :	1740	drg no:	02	rev no: