


Existing Site Plan-1:200

Proposed Site Plan-1:200

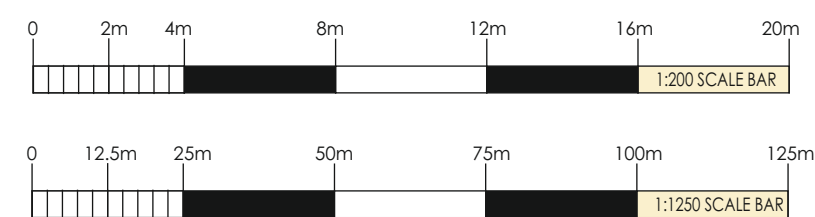


B. Actual sewer positions shown following dig on site		RFW
A. Public sewer shown		RFW
REVISIONS		
SCALES	1:200 1:1250	DRAWN RFW
DATE	May 2022	

EXISTING LOCATION PLAN WITH EXISTING AND PROPOSED SITE PLANS

PROJECT
Proposed Side and Rear Extensions
Oakley Norwood Lane
Meopham Kent DA13 0YE
for: Mr and Mrs A Taylor

WARD + ASSOCIATES
THE HOO WROTHAM ROAD
MEOPHAM GRAVESEND KENT DA13 0HP
T: 01474 814196 M: 07771 863940
E: admin@wardassociates.co.uk W: www.wardassociates.co.uk
Skype User Name: ragerwardassociates

1421.WD.01B

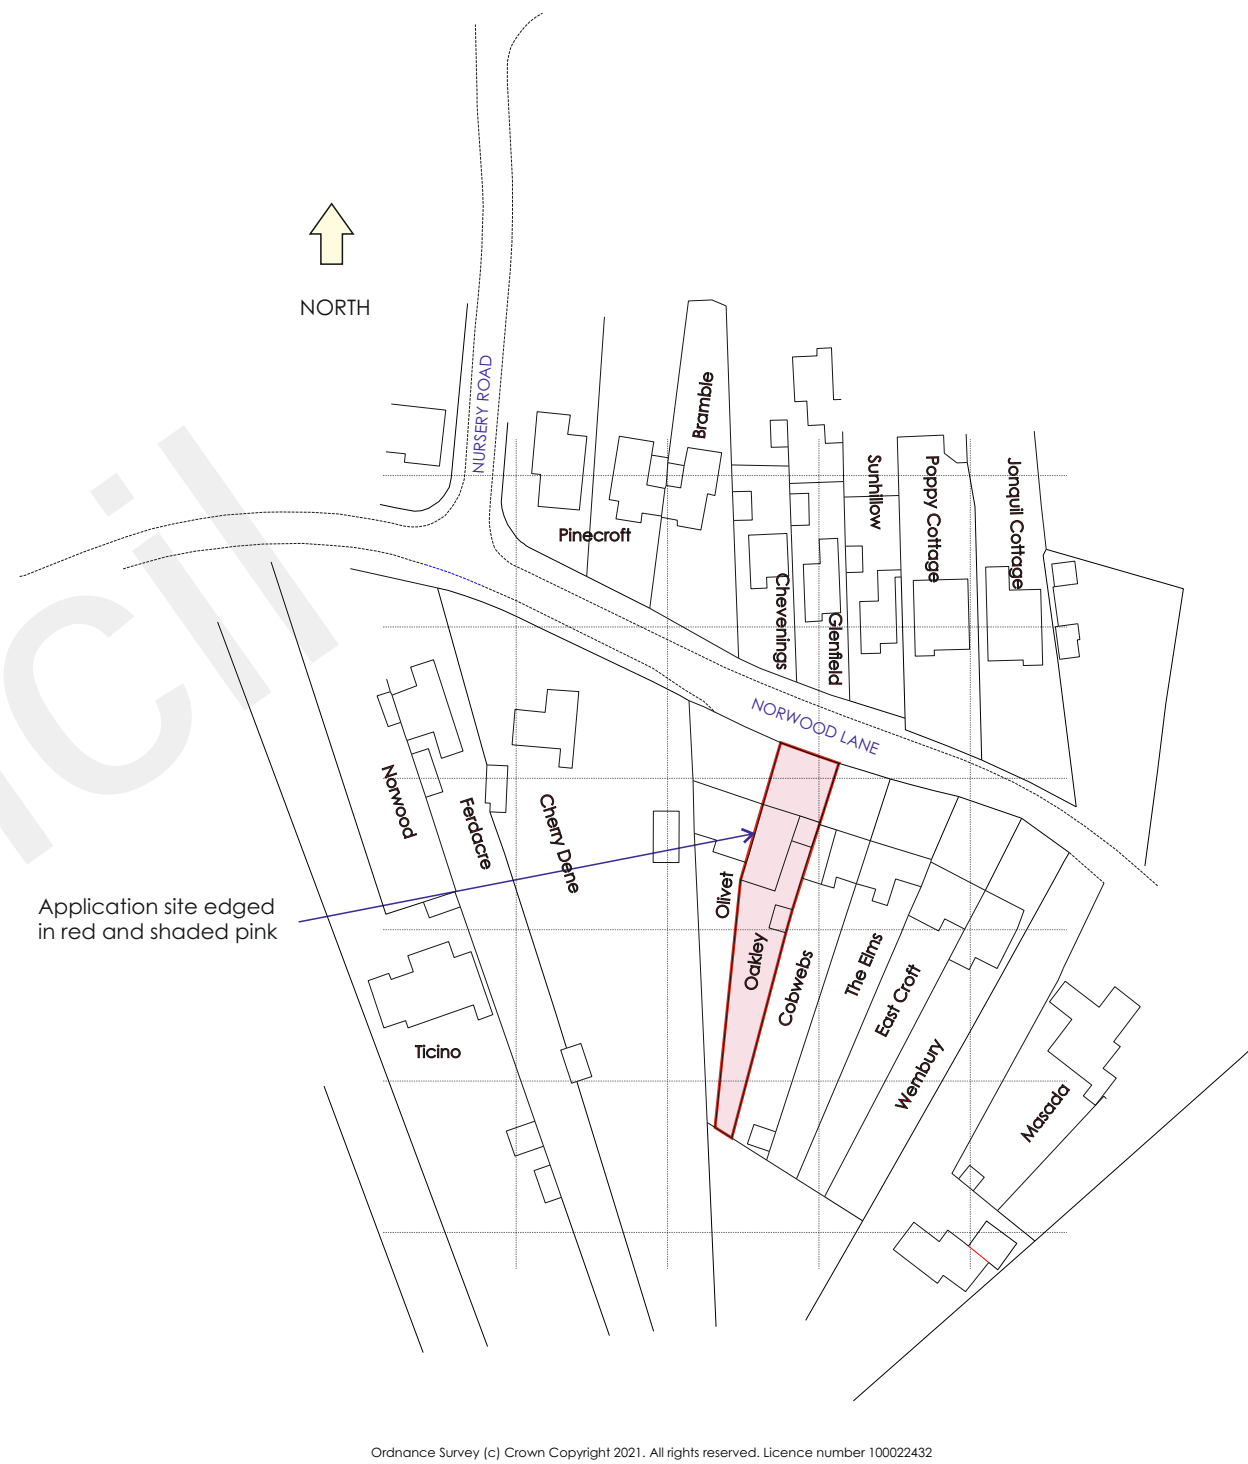

Location Plan-1:1250