



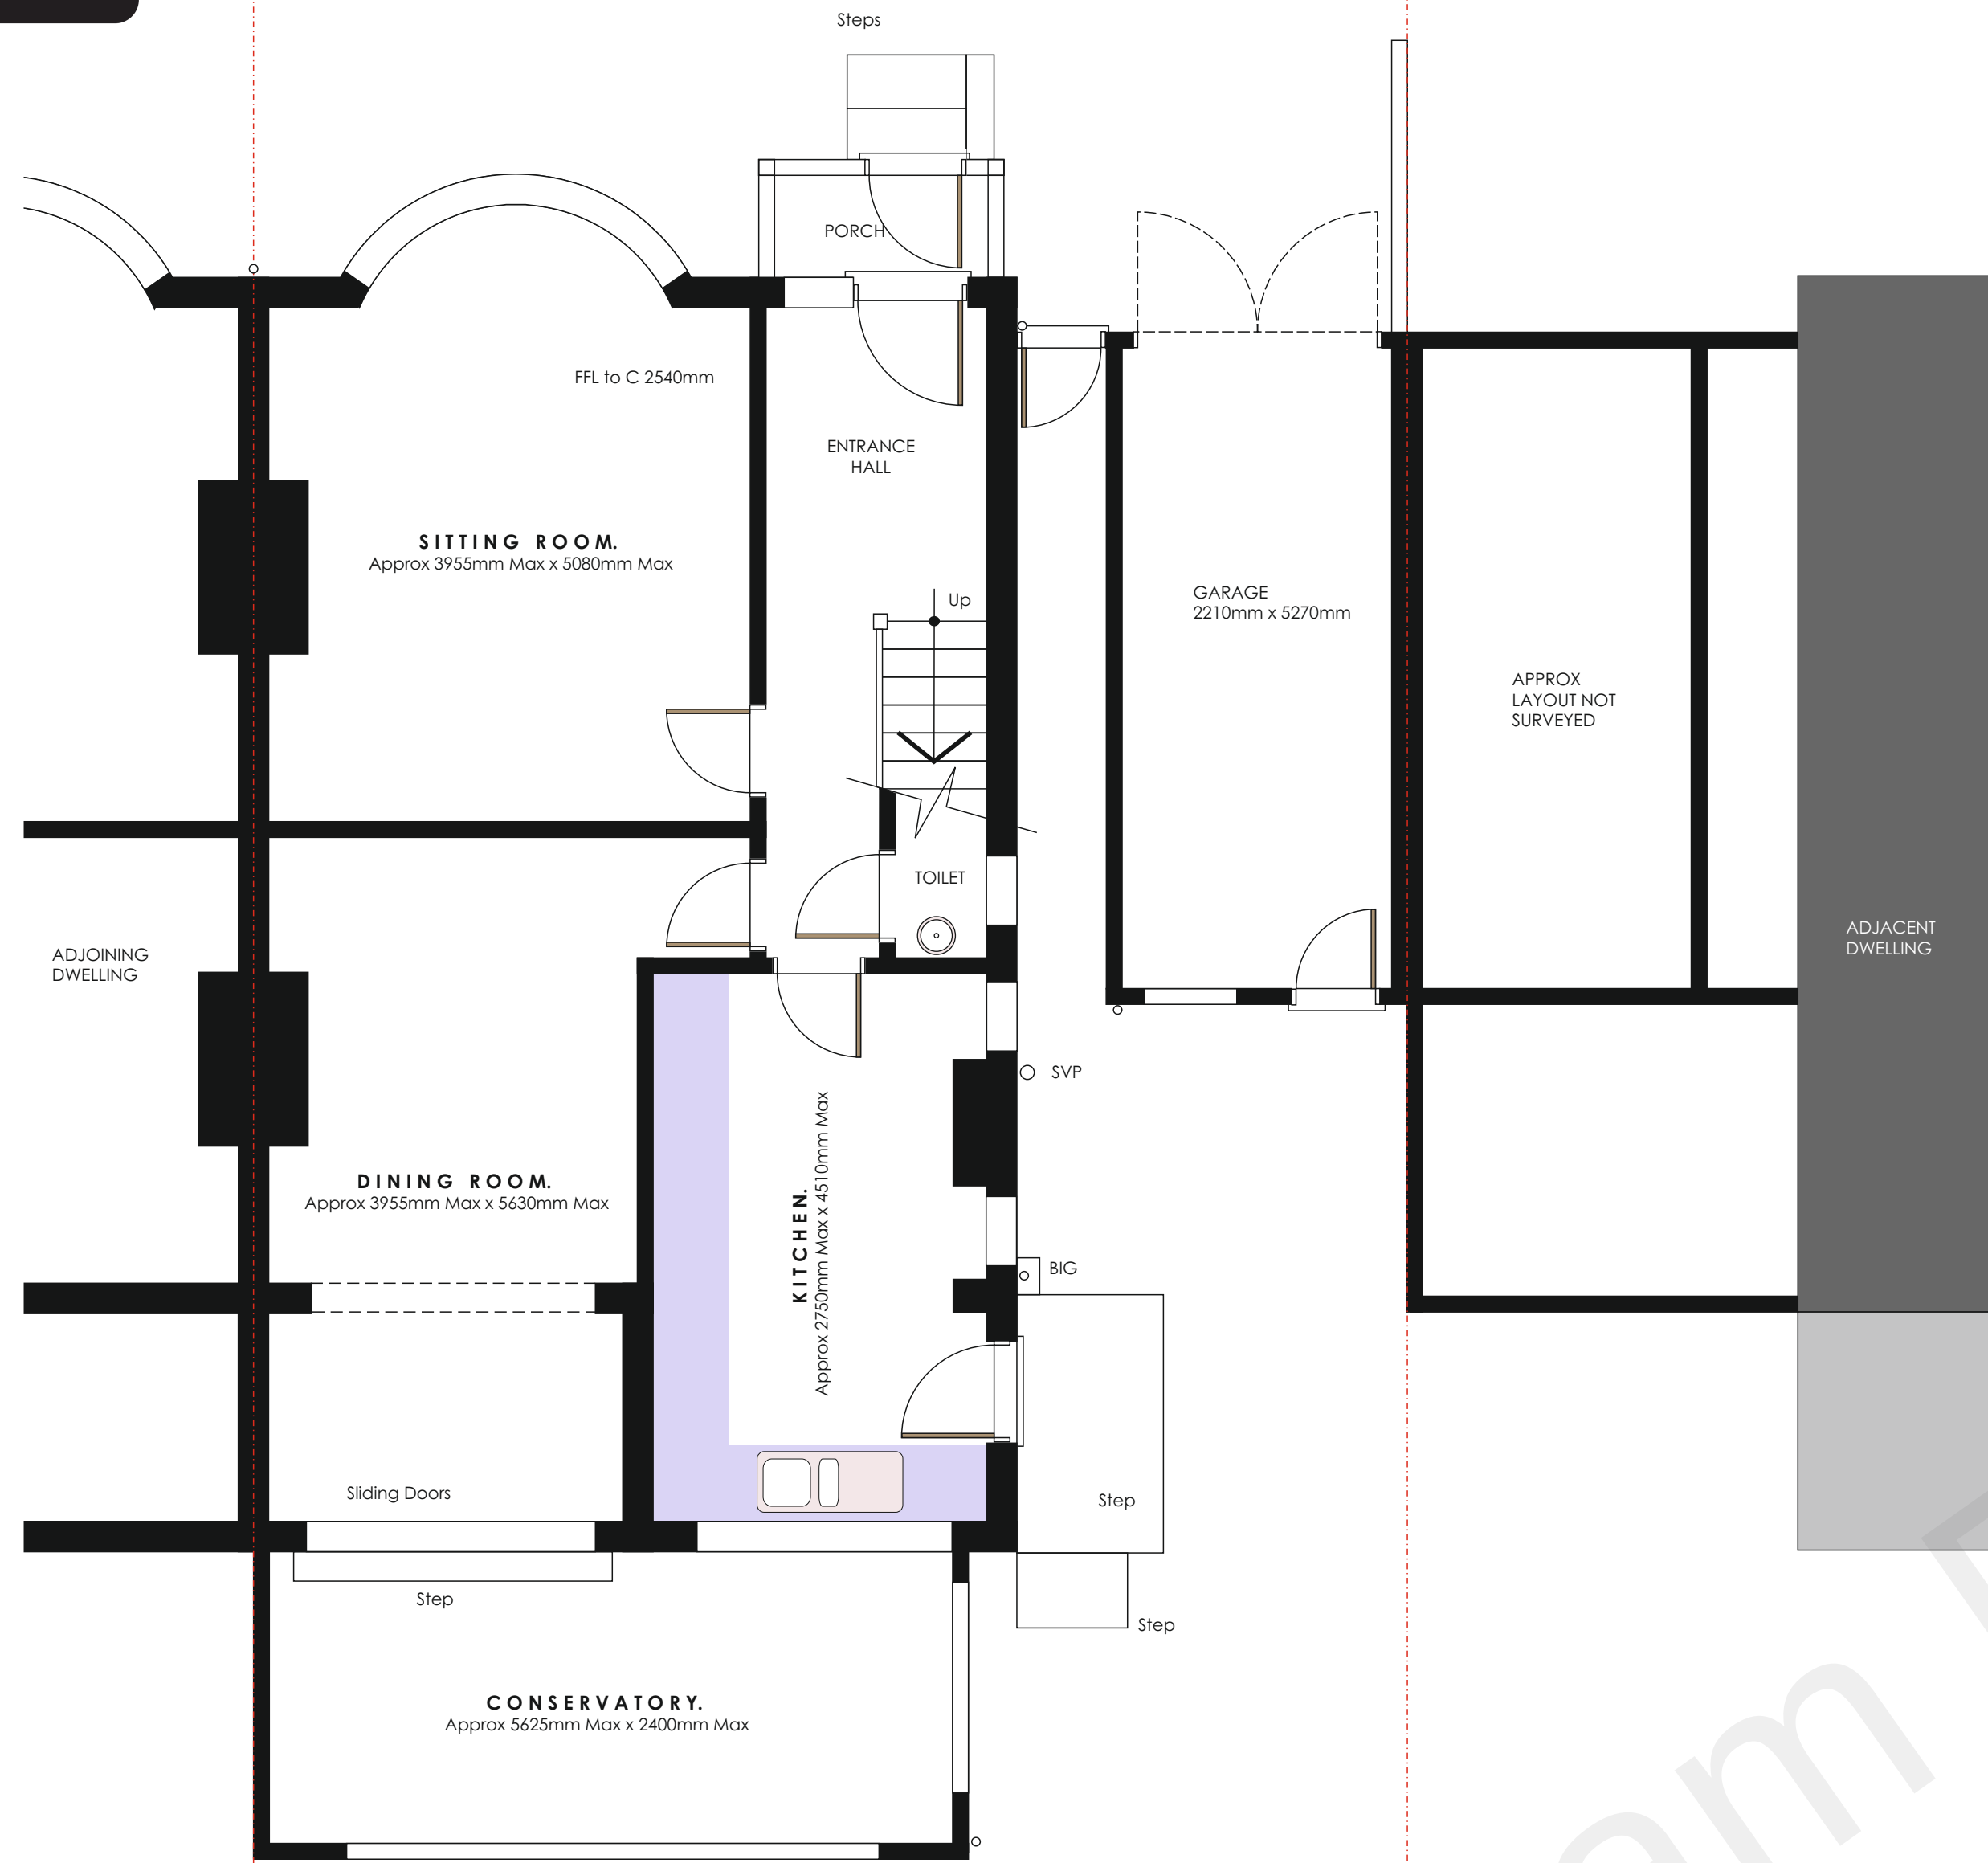

Existing Ground Floor Plan-1:50

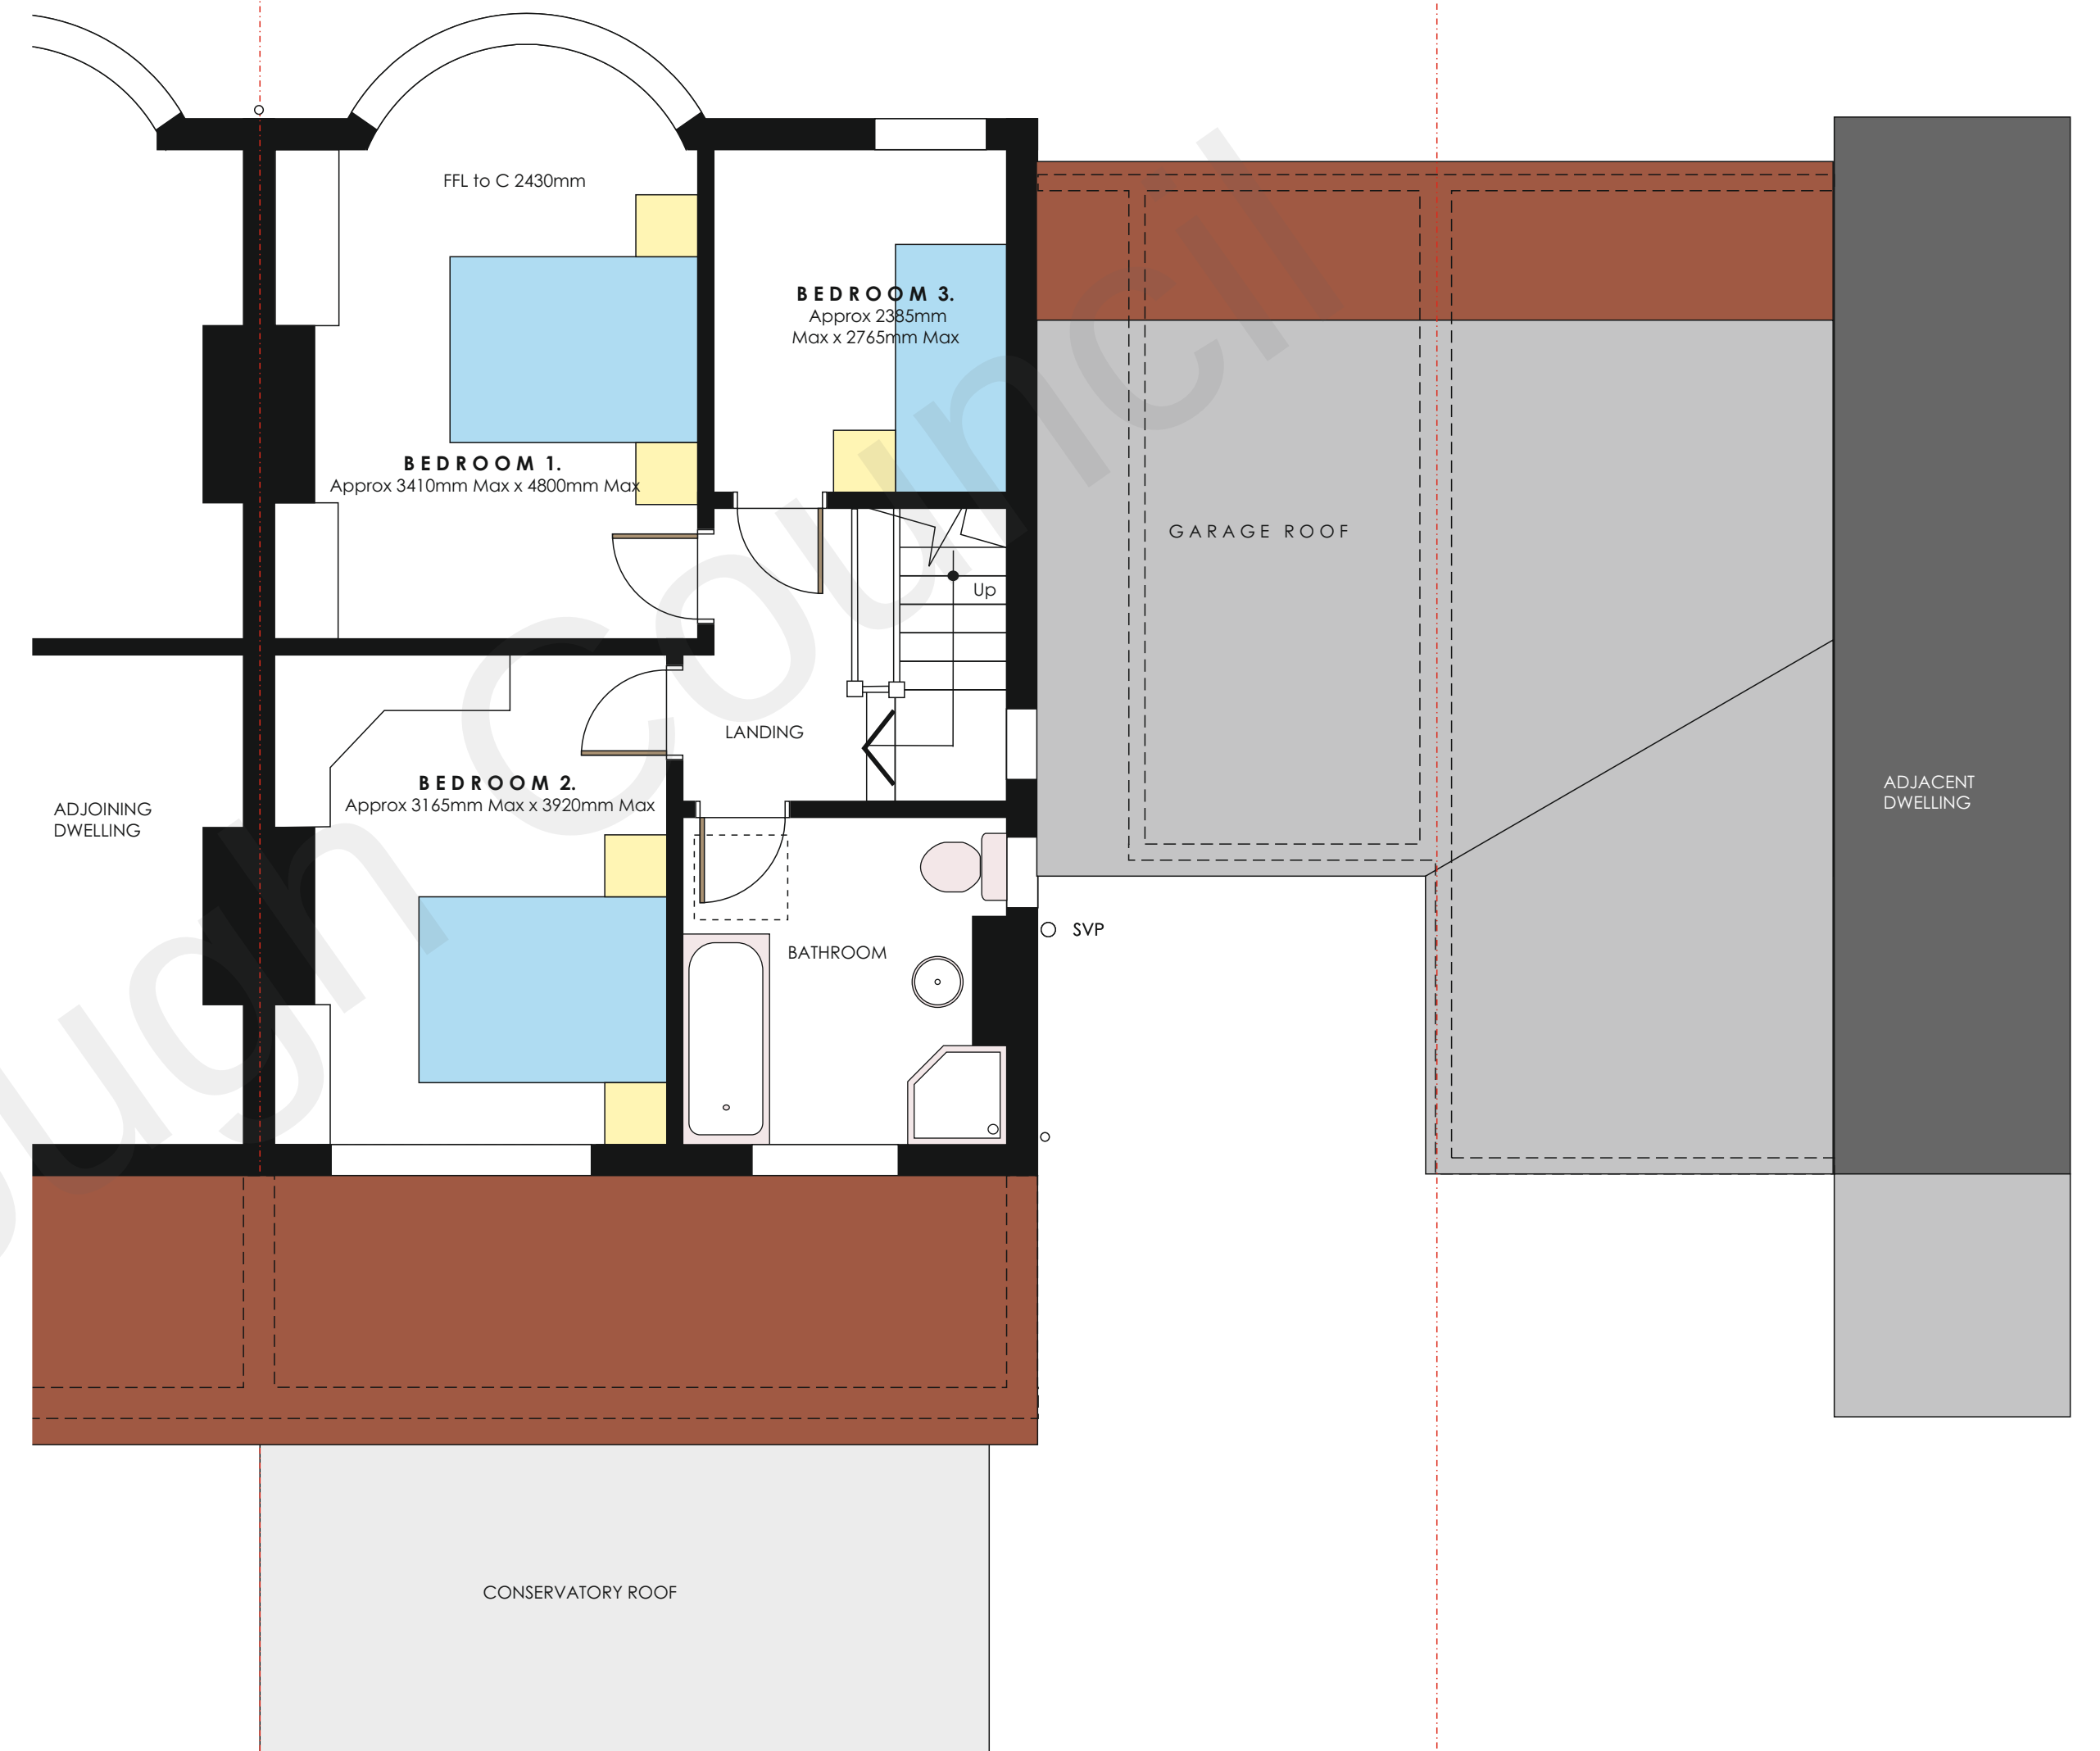

Existing First Floor Plan-1:50

PRELIMINARY

REVISIONS			
SCALES (BA)	1:50	DRAWN	RFW
DATE		March 2021	

Existing Floor Plans

PROJECT
Proposed Side and Rear Extensions
Oakley Norwood Lane
Meopham Kent DA13 0YE
for: Mr and Mrs A Taylor

WARD + ASSOCIATES 
THE HOO WROTHAM ROAD
MEOPHAM GRAVESEND KENT DA13 0HP

T: 01474 814196 M: 07771 863940
E: admin@wardassociates.co.uk W: www.wardassociates.co.uk
Skype User Name: [rogerwardassociates](#)

1421.WD.02

