




Proposed Floor Plan

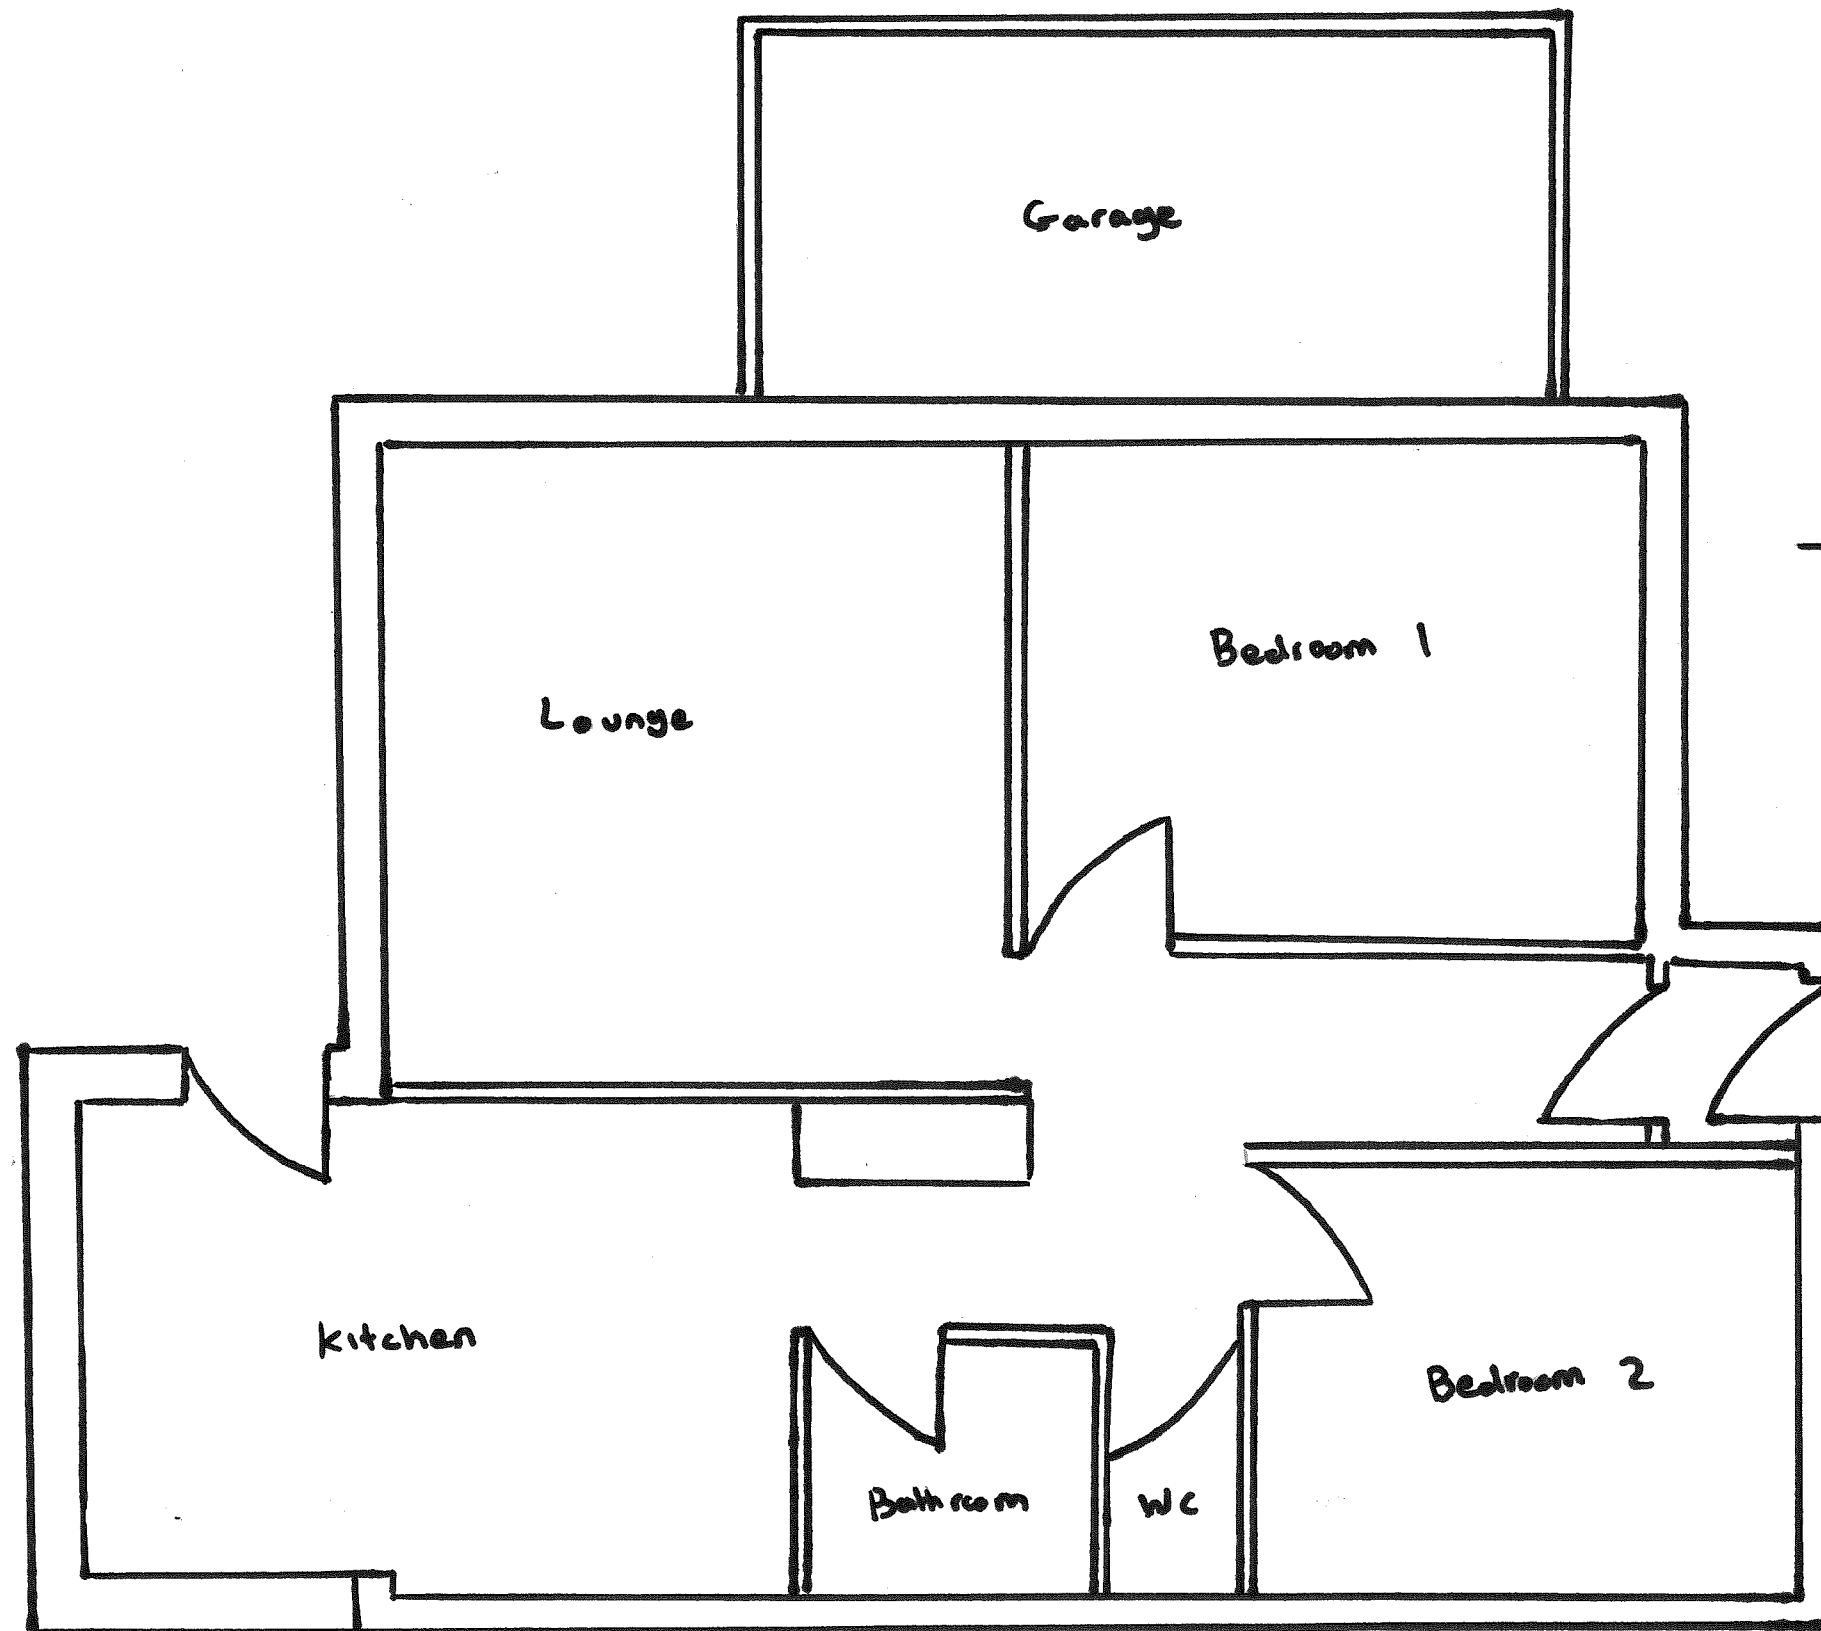


1:50 Scale
A3

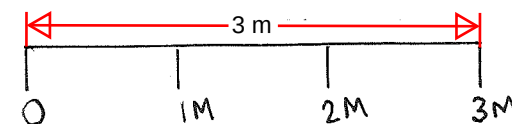

Proposed Rear Elevation

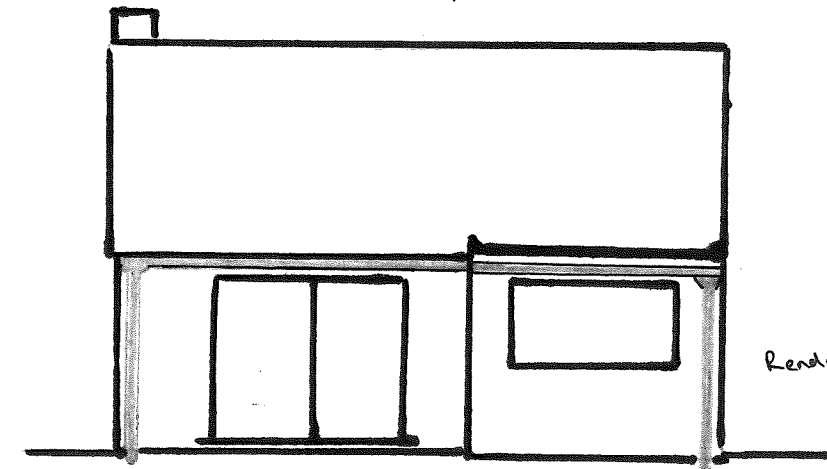

Rendered finish

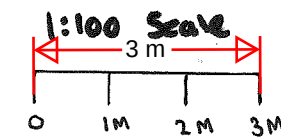

20 Haven Close
Istead Rise
DA13 9JR