





Second Floor Plan -1:50

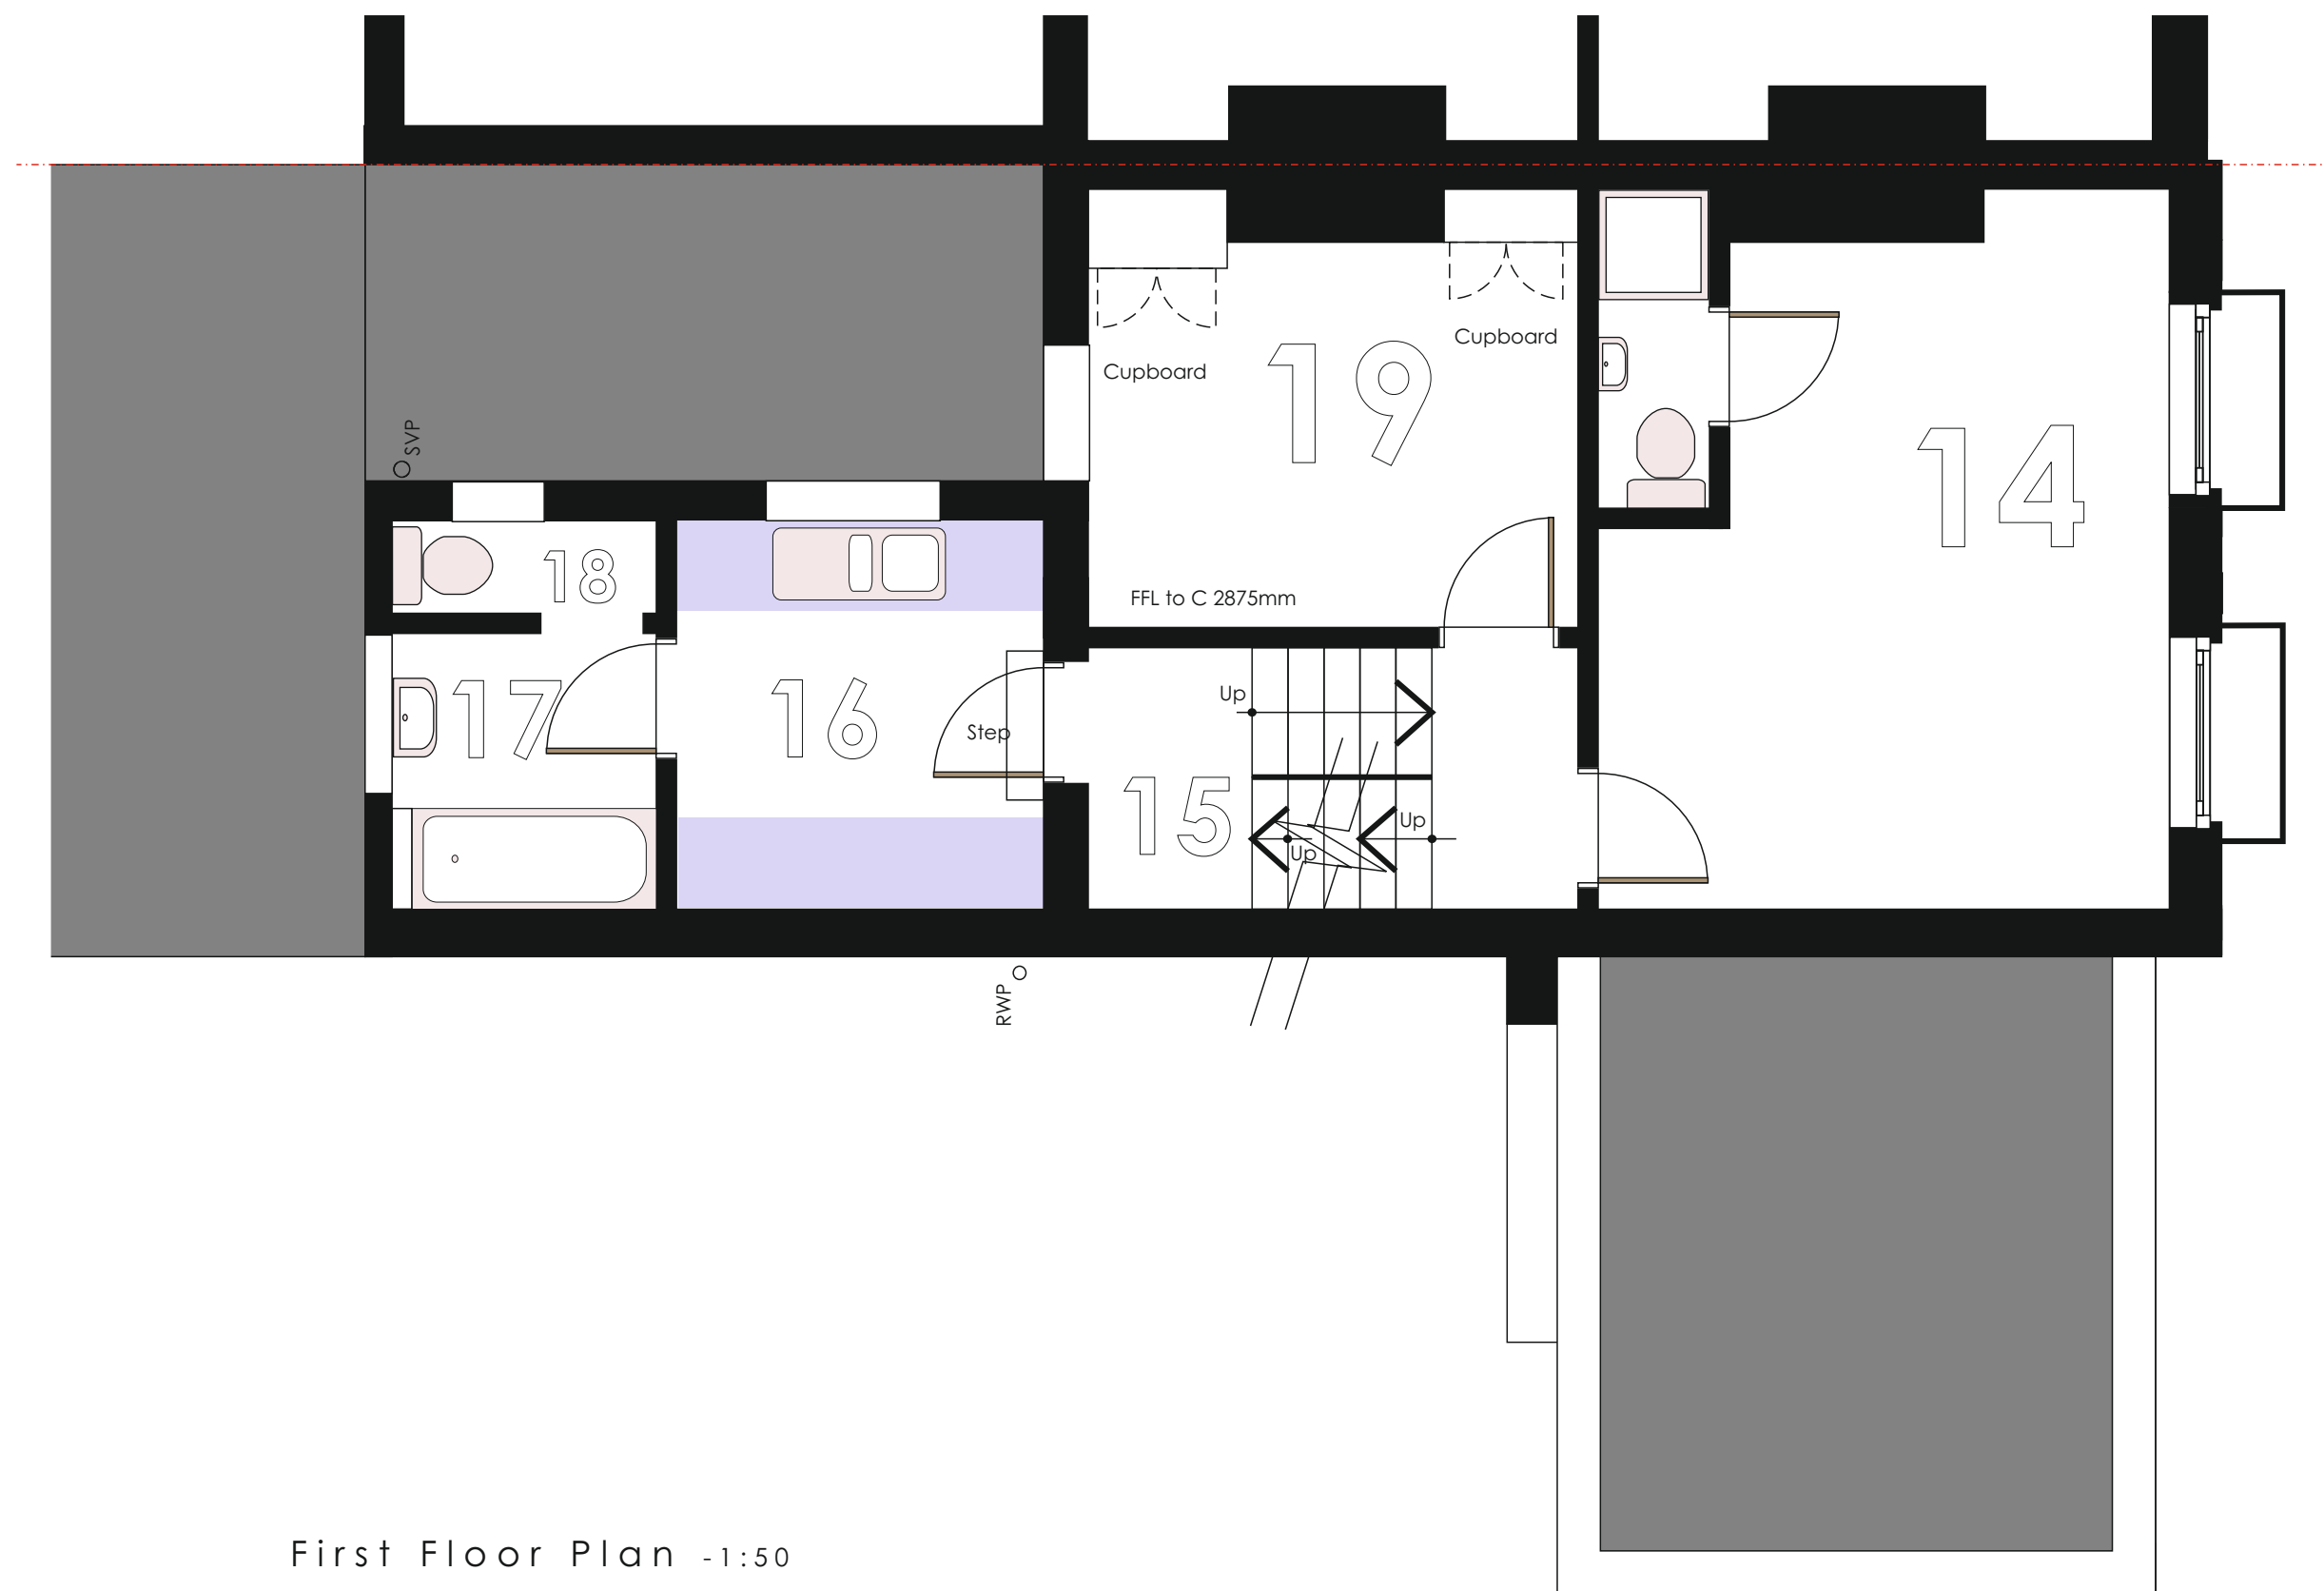

First Floor Plan -1:50

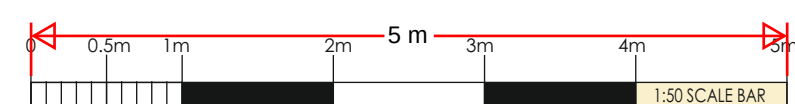

REVISIONS	
SCALES	1:50
DATE	August 2024
DESIGNER	Existing First and second Floor plans
PROJECT	Conversion to HMO 38 Windmill Street Gravesend Kent DA12 1BA for: Mr M Ceik

WARD + ASSOCIATES
 THE HOO WROTHAM ROAD
 MEOPHAM GRAVESEND KENT DA13 0HP
 T: 01474 814196 M: 07771 863940
 E: admin@wardassociates.co.uk W: www.wardassociates.co.uk
 Skype User Name: ragerwardassociates

1124.WD.02