


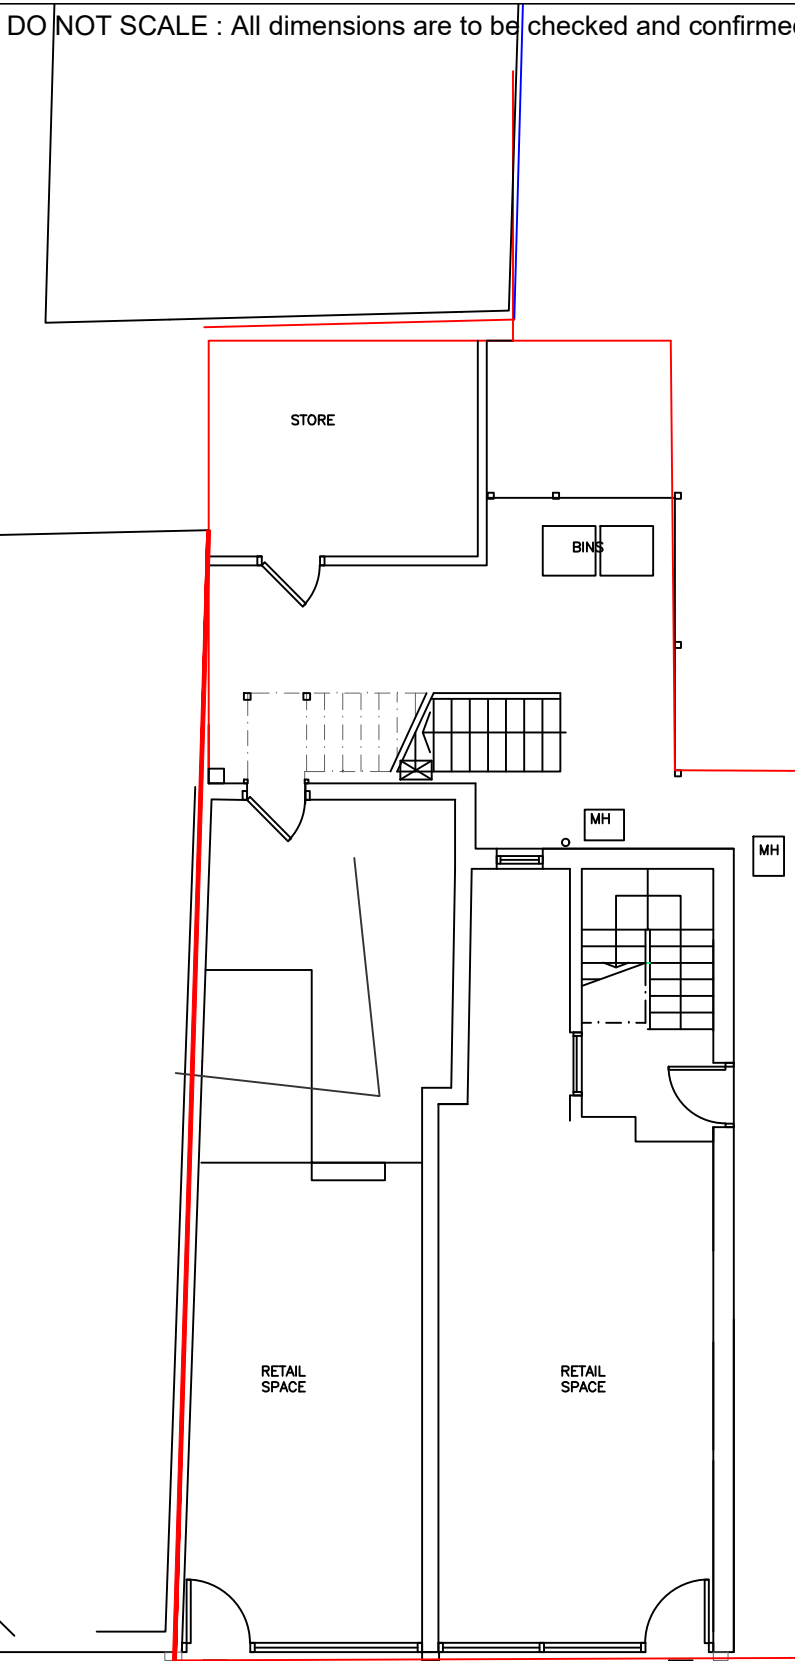
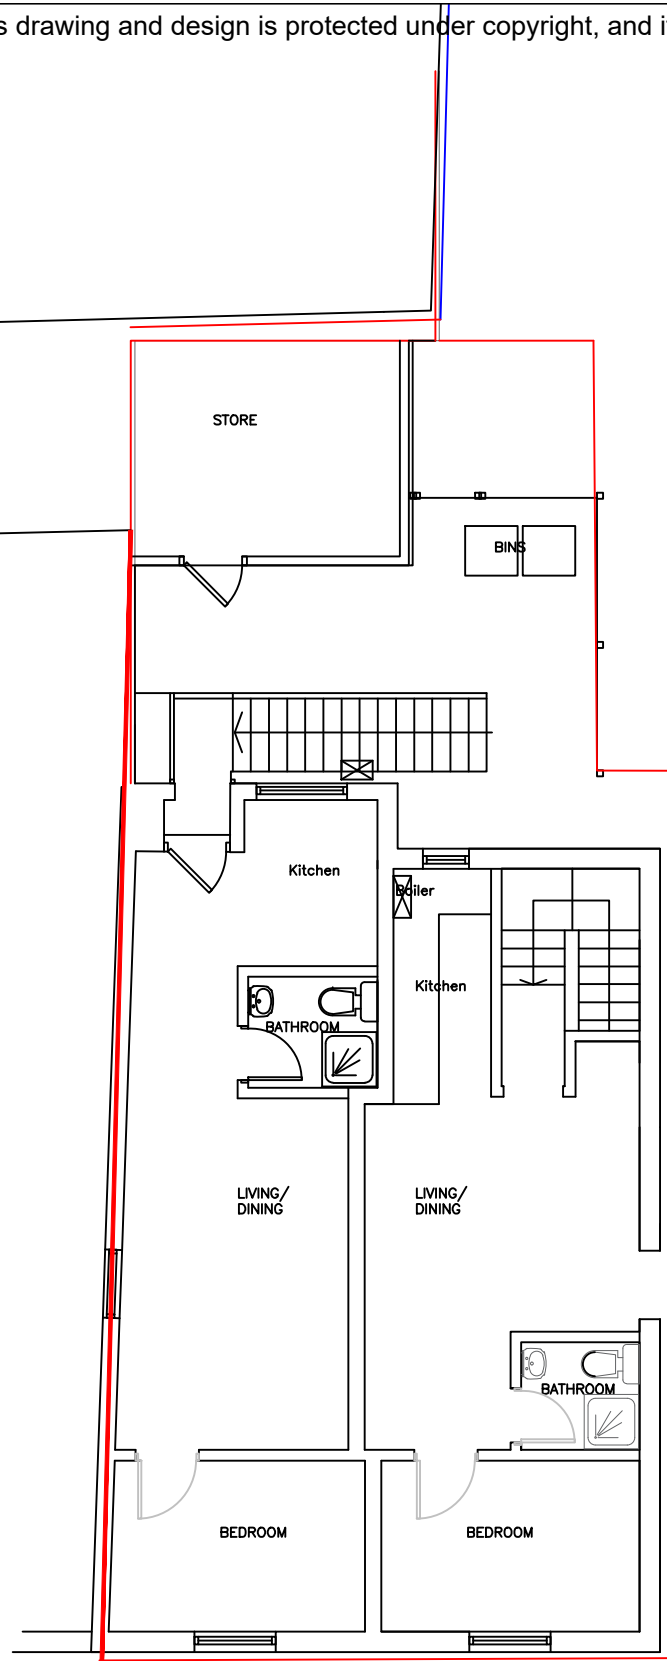


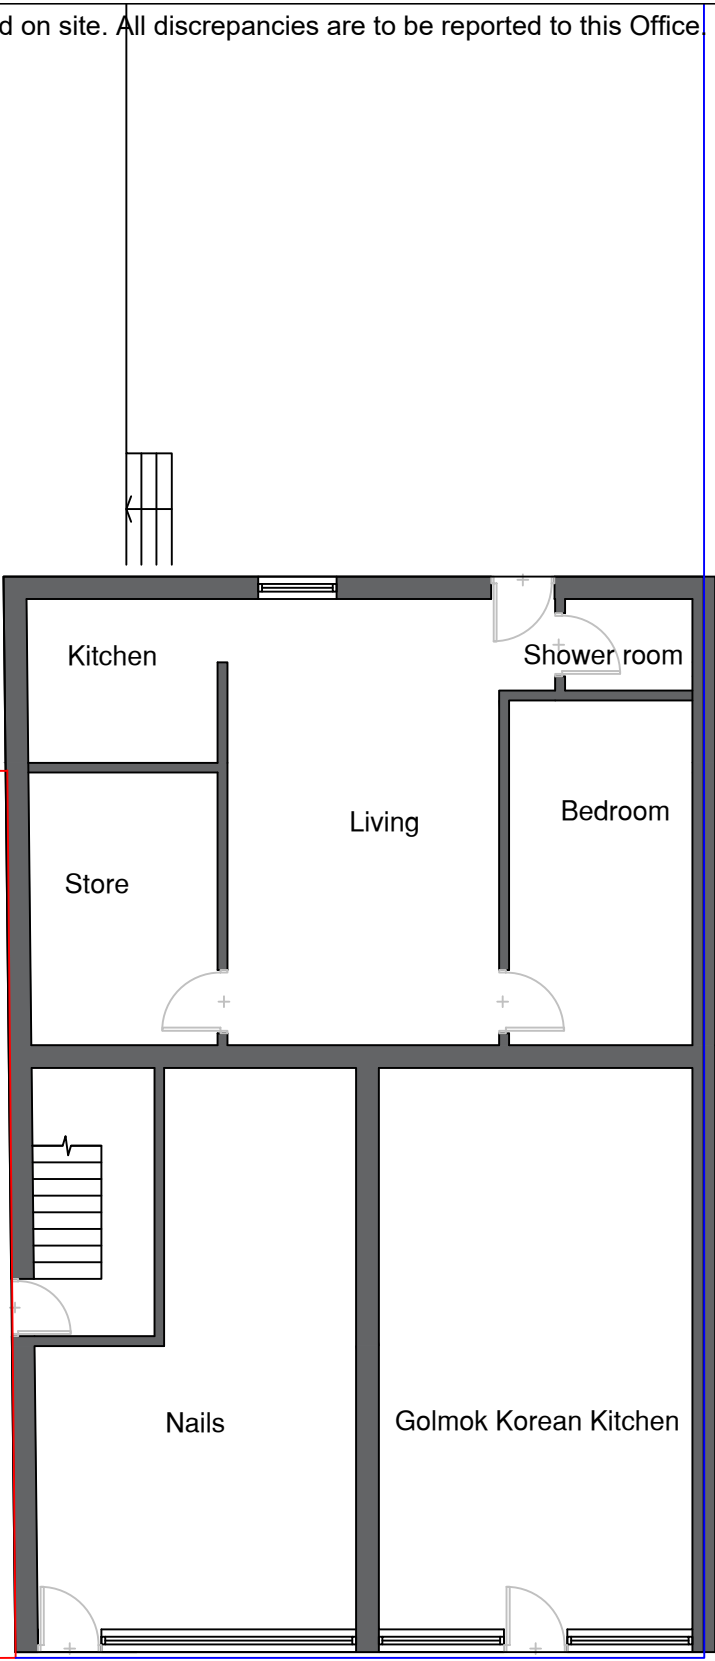

GROUND FLOOR

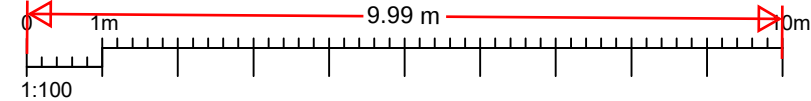

EXISTING FIRST FLOOR

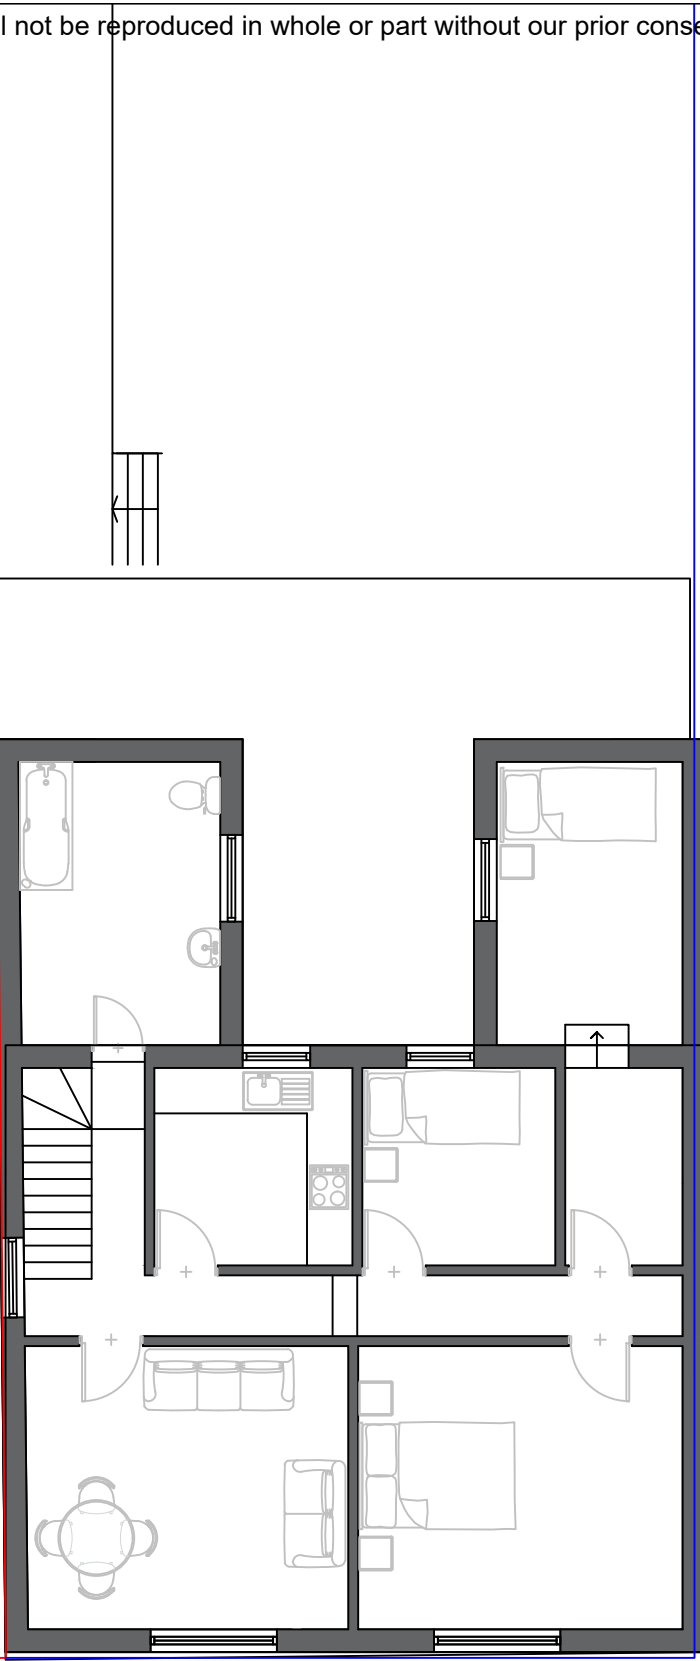

7 -9 QUEEN STREET GRAVESEND

EXISTING layout

GROUND AND FIRST FLOOR

REV .A – ISSUED FOR PLANNING 8.10.24

SCALE	1:100 @ A3		
DATE	OCT 2024	DRAWN BY	P.O.
CLIENT			
DRAWING NO.	826 – 16		REV. A

OLSON DESIGN GROUP
INTERIOR & ARCHITECTURAL DESIGN

PILGRIMS COTTAGE PILGRIMS WAY
WESTWELL ASHFORD KENT TN25 4NQ
pennyolson7@hotmail.com
07788972736