
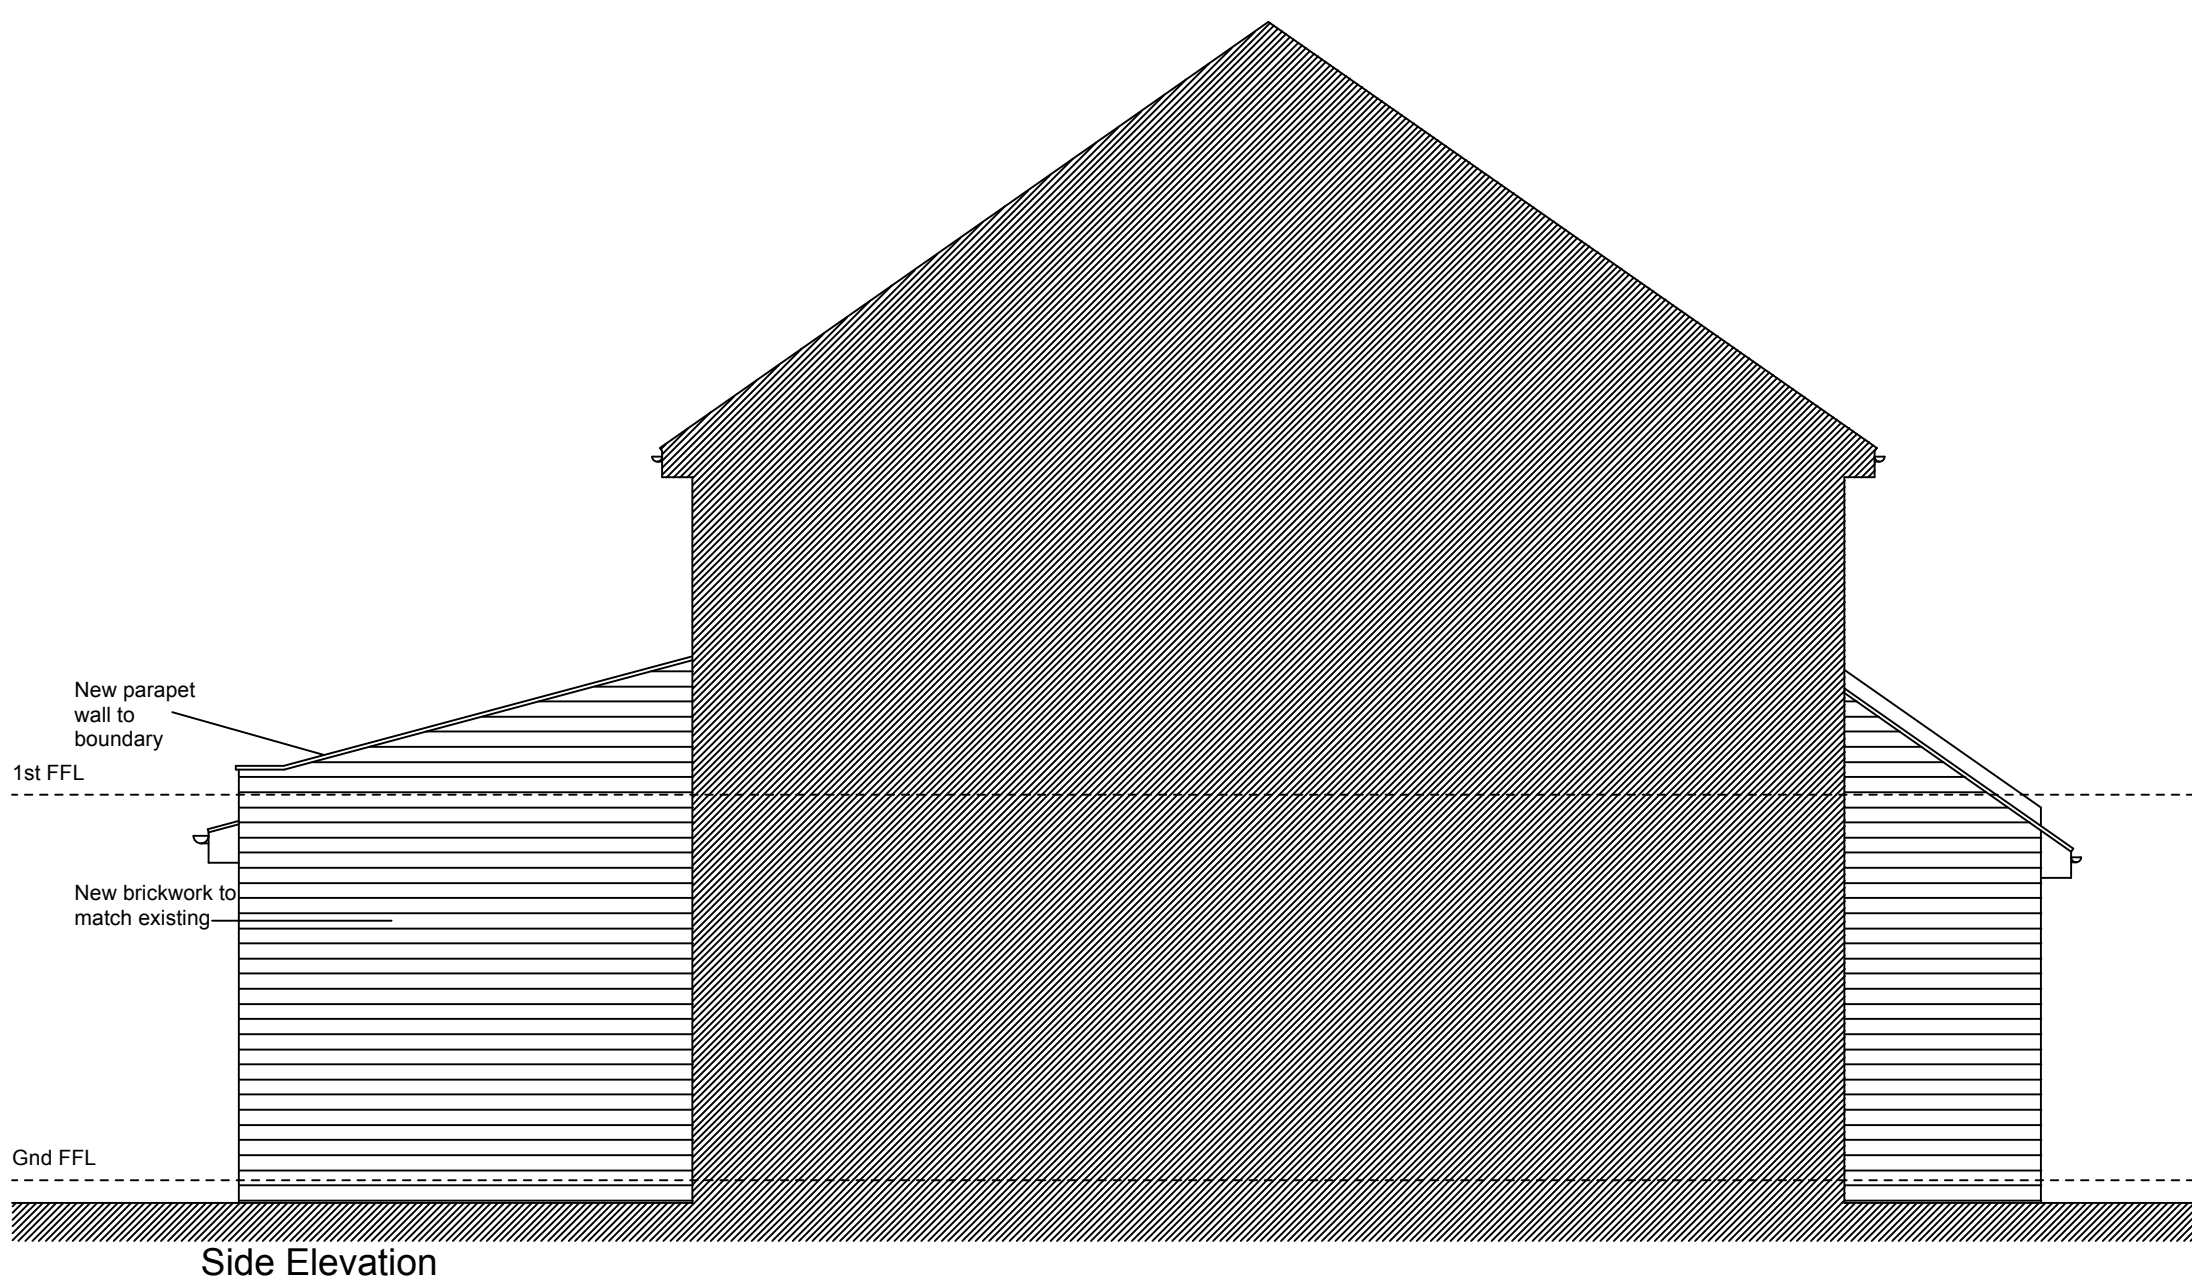
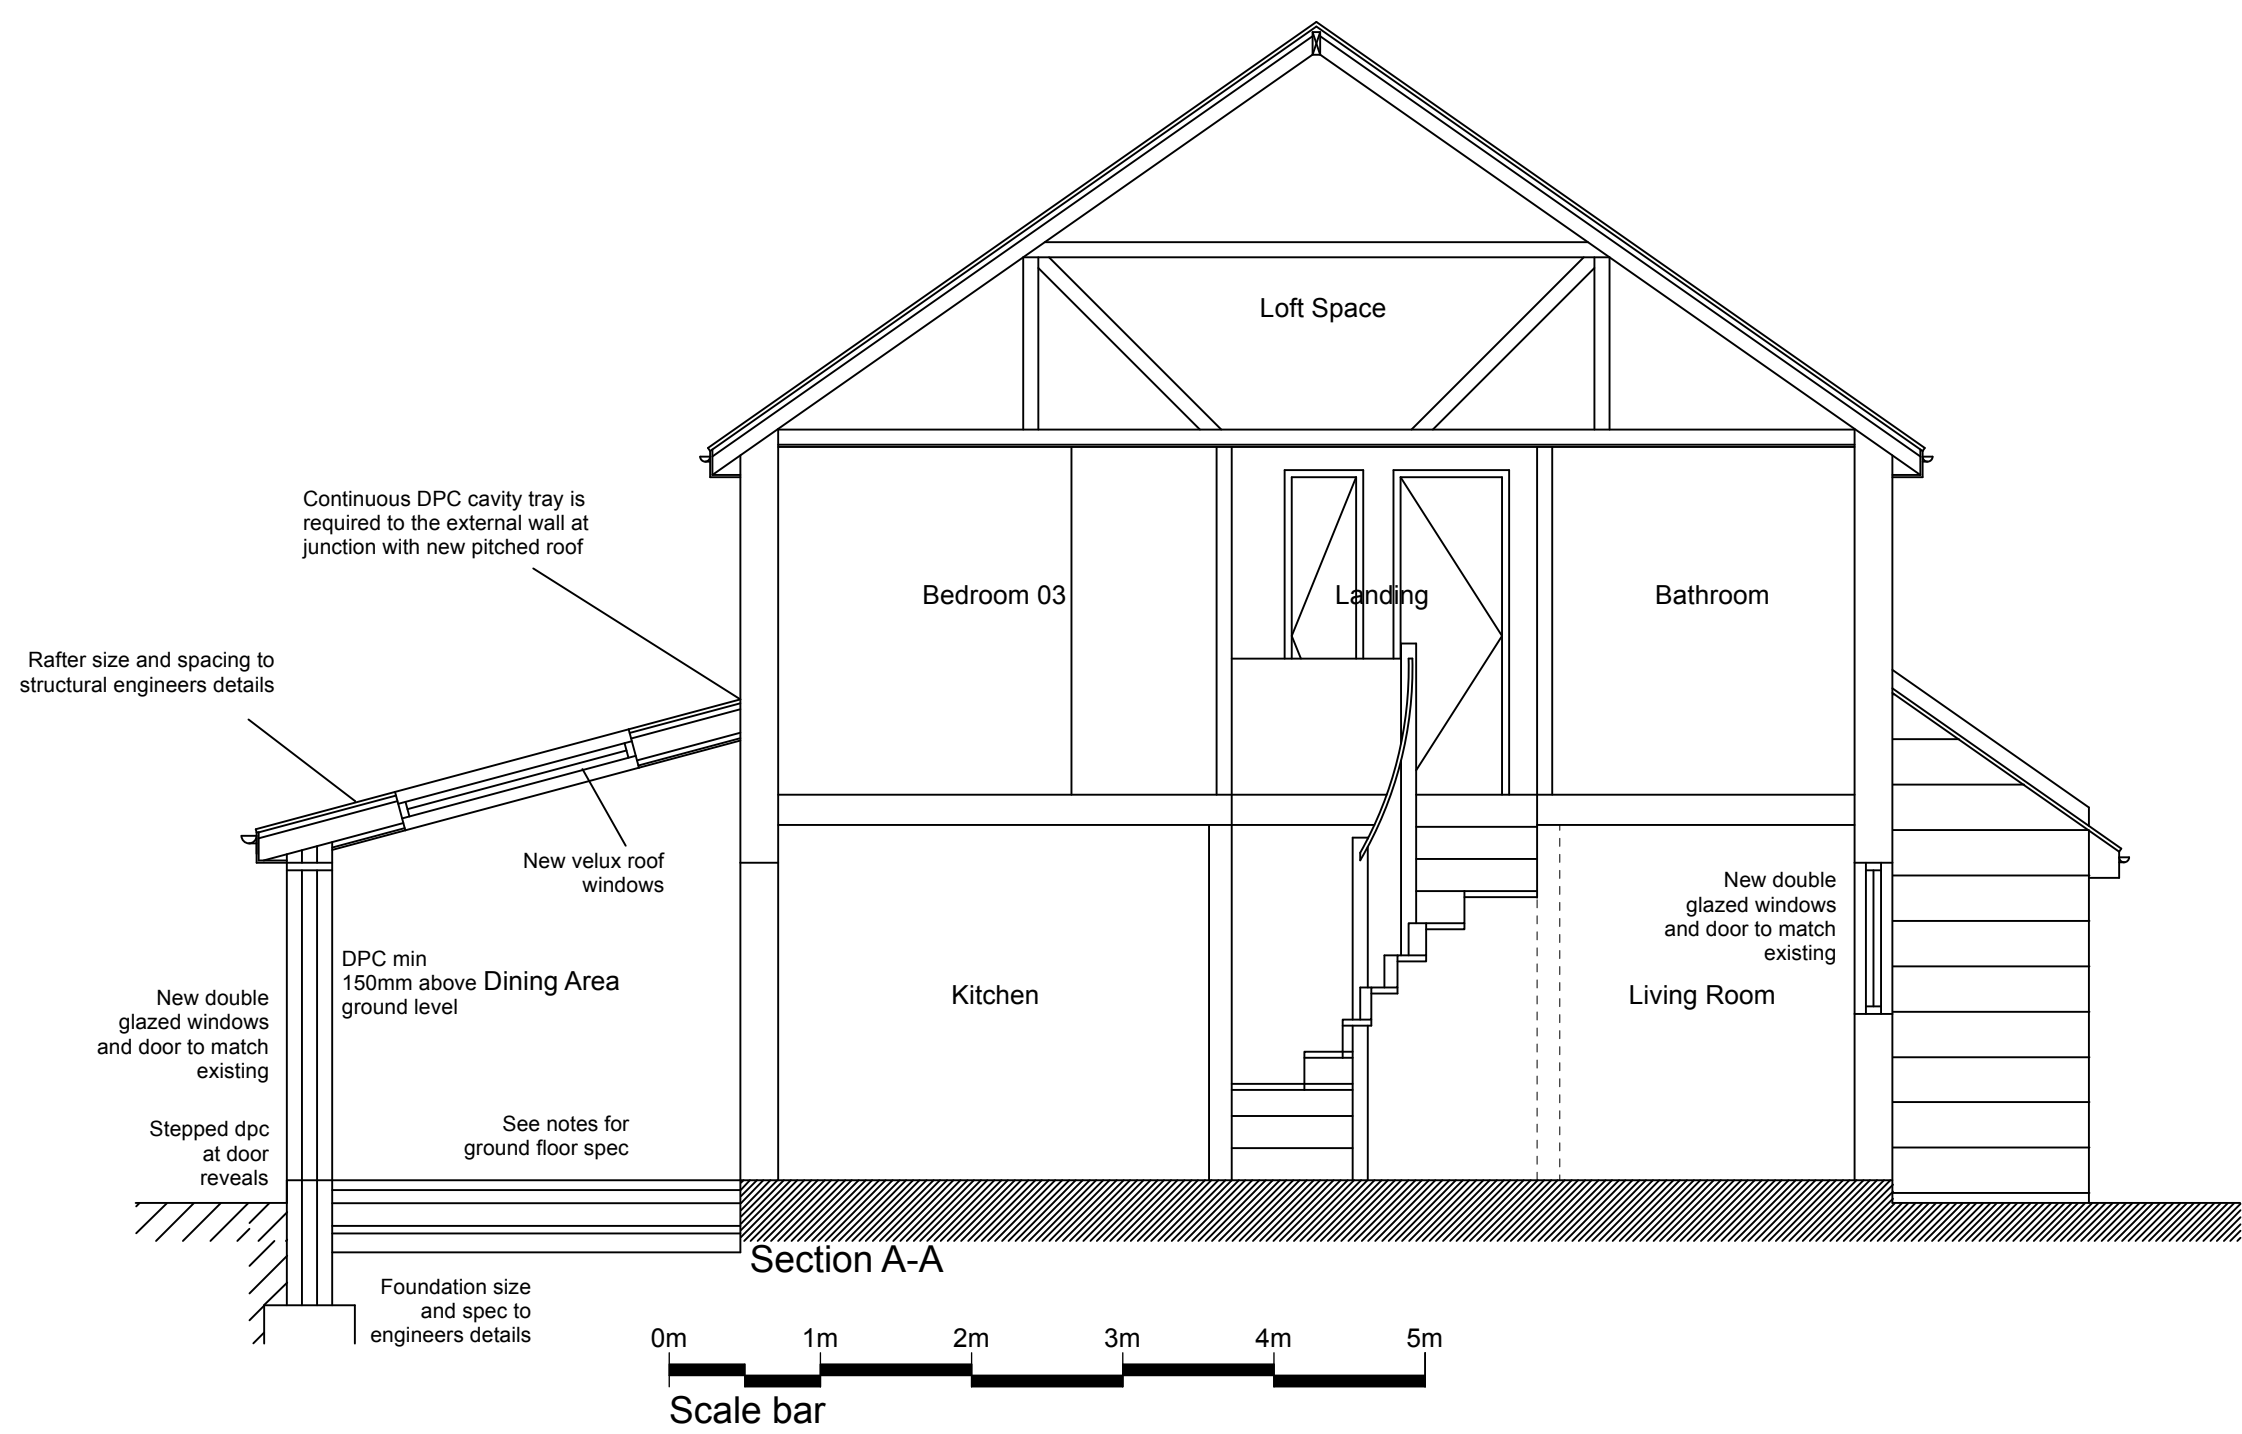
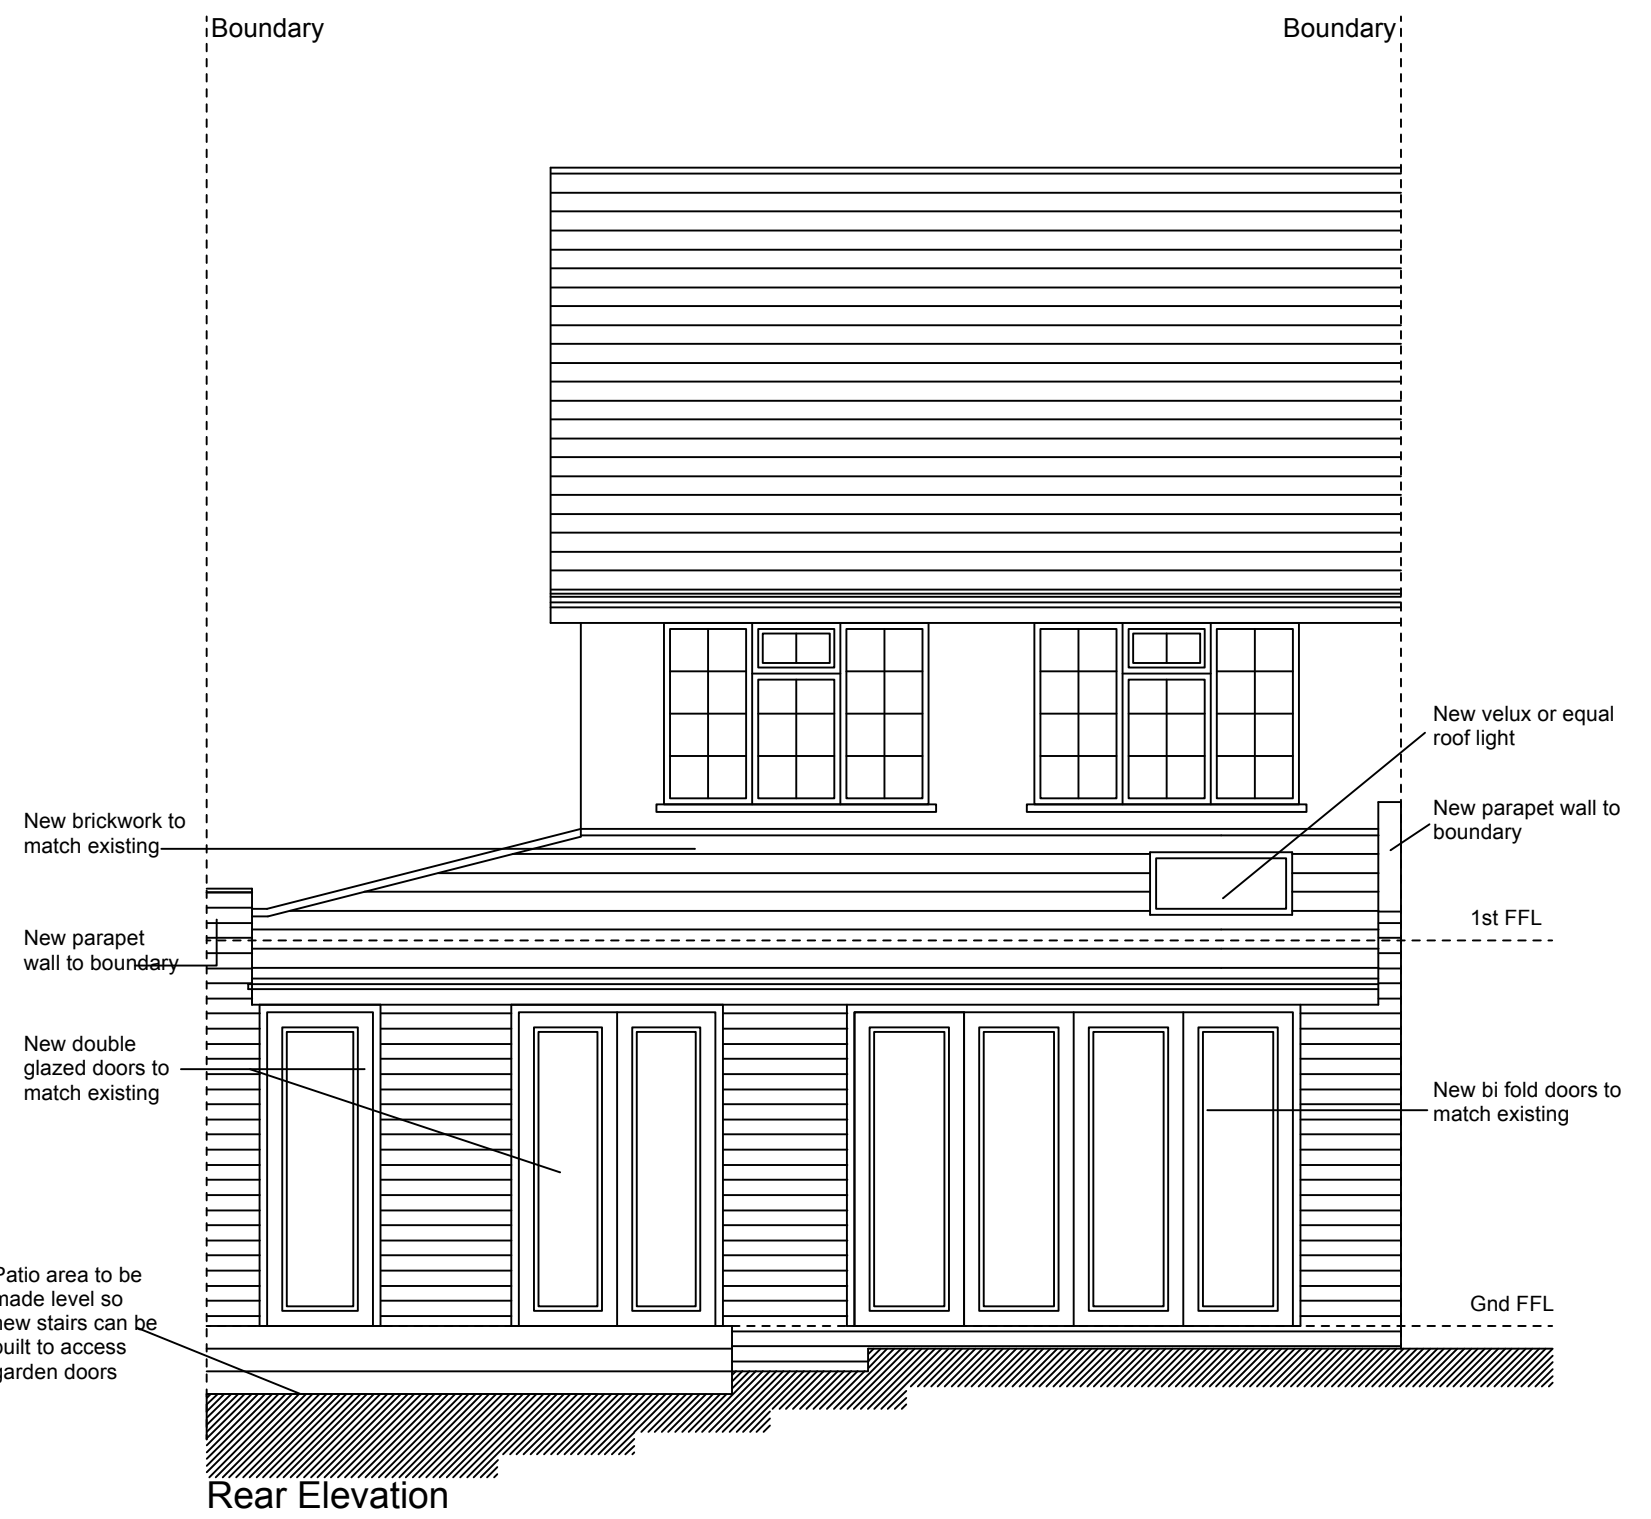
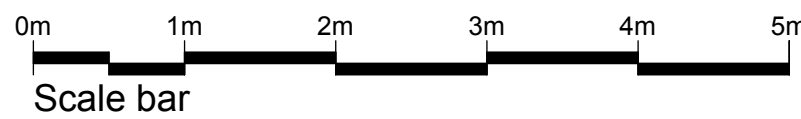
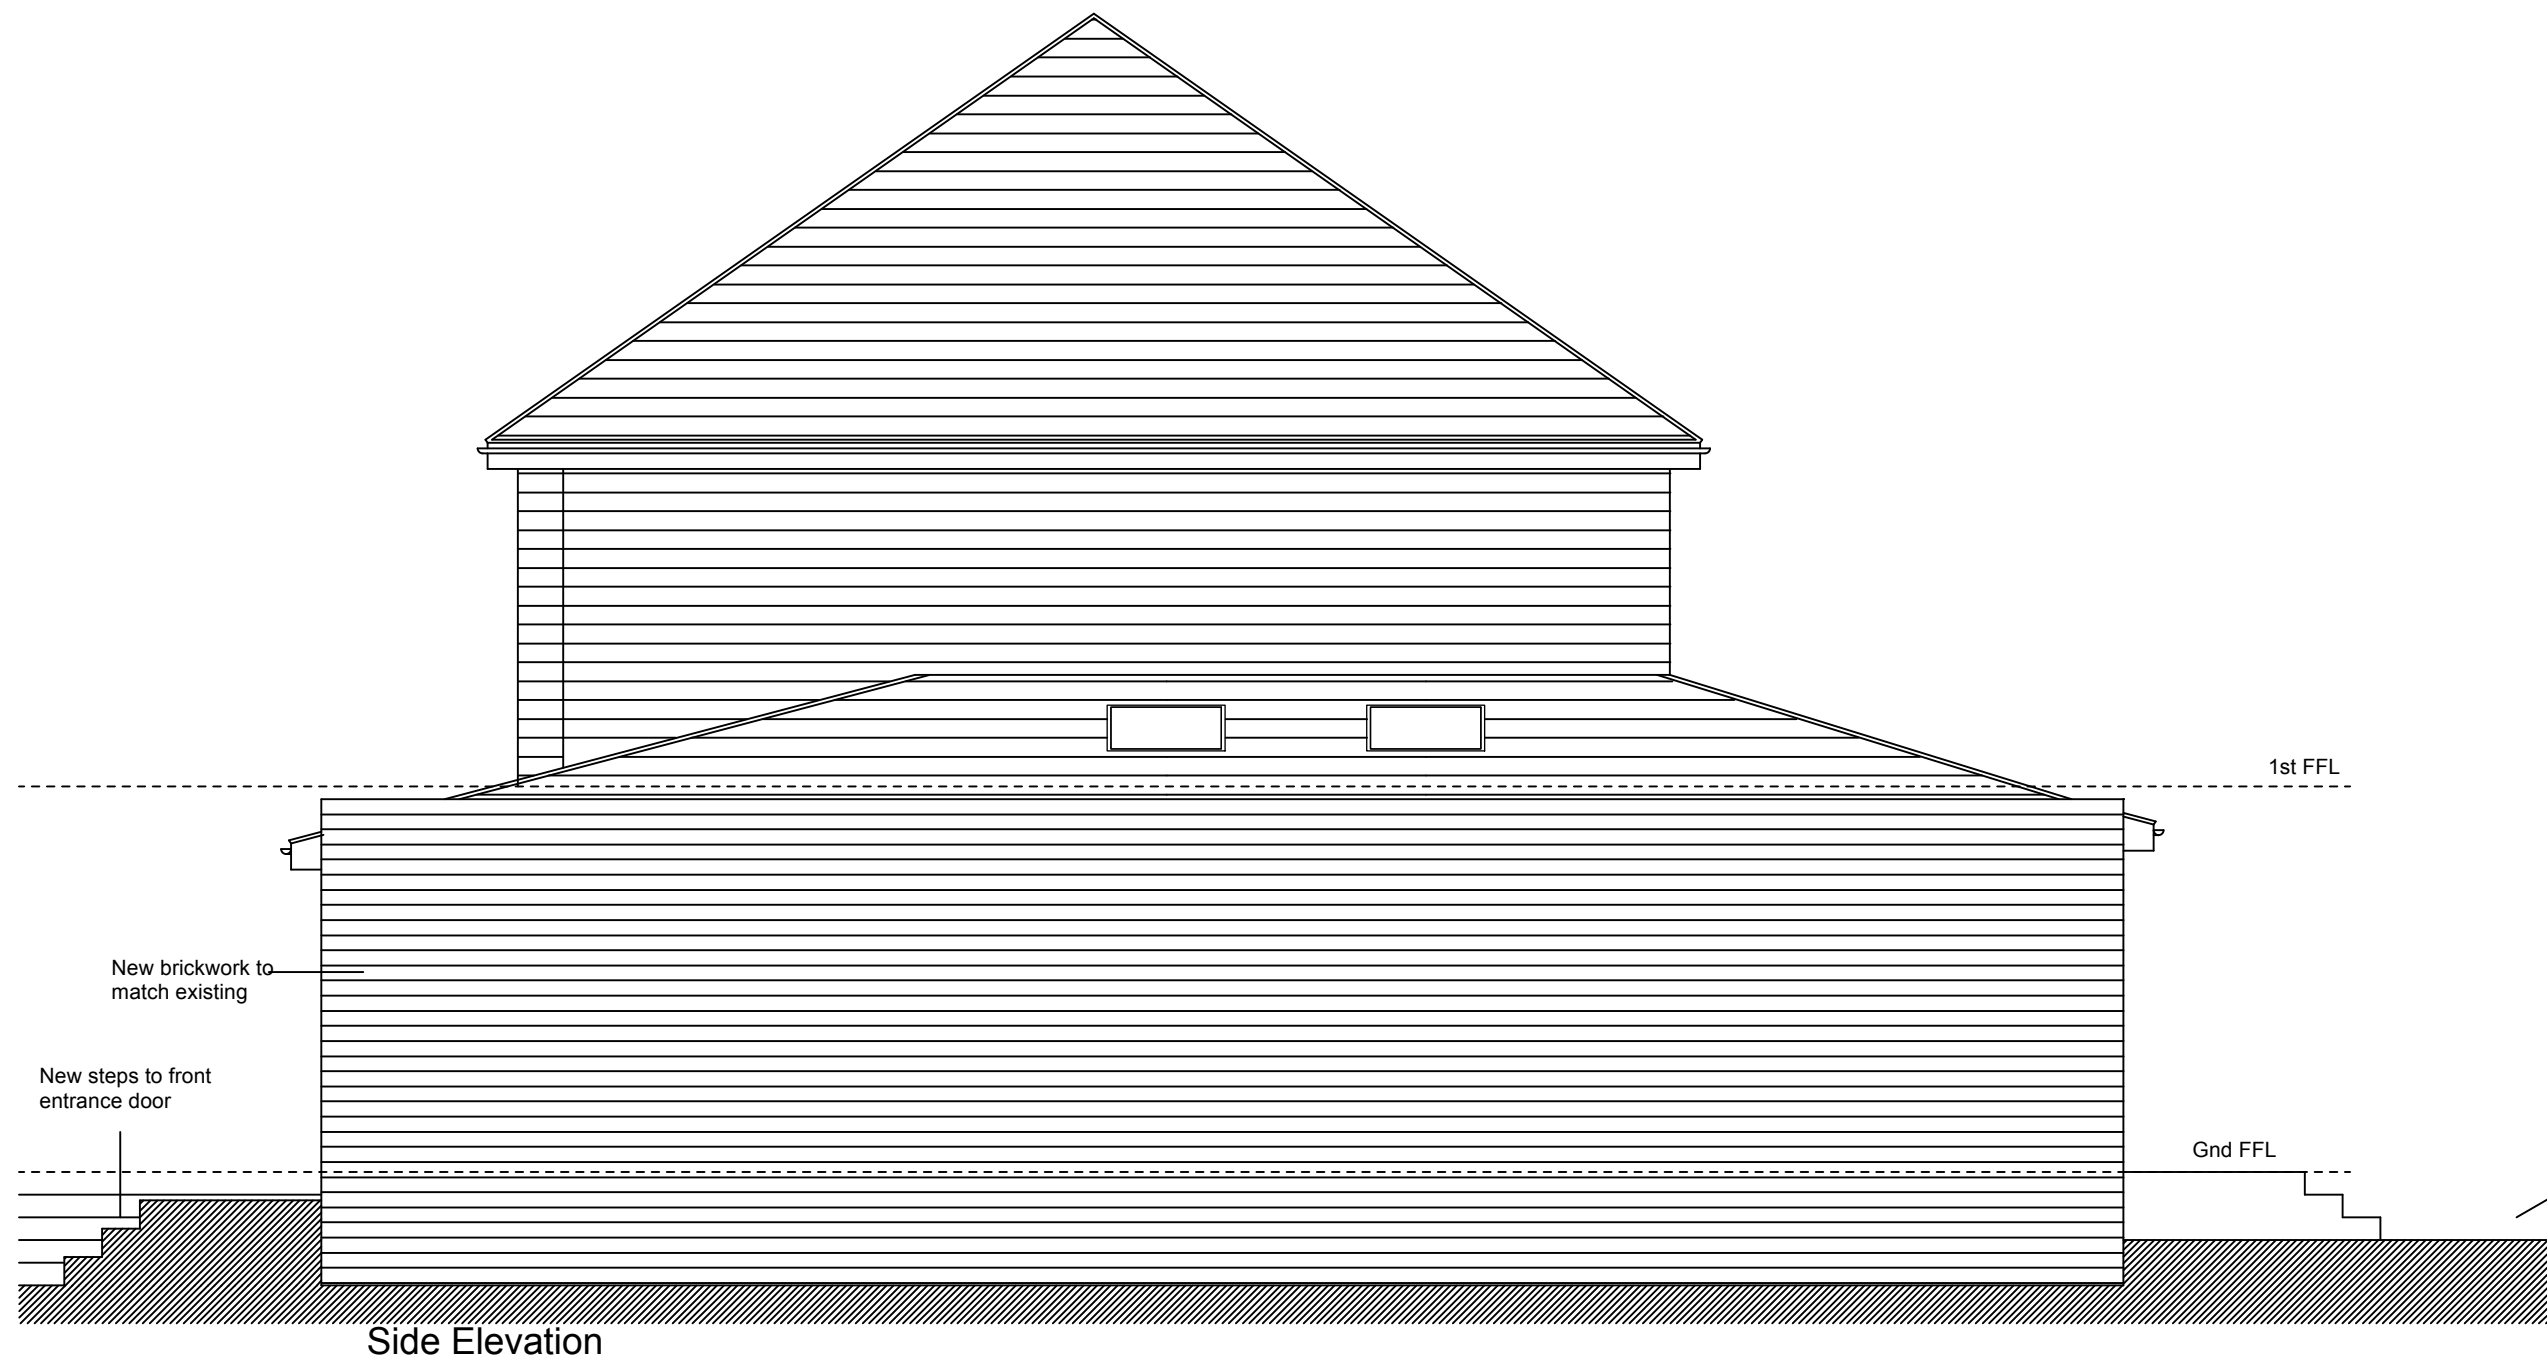


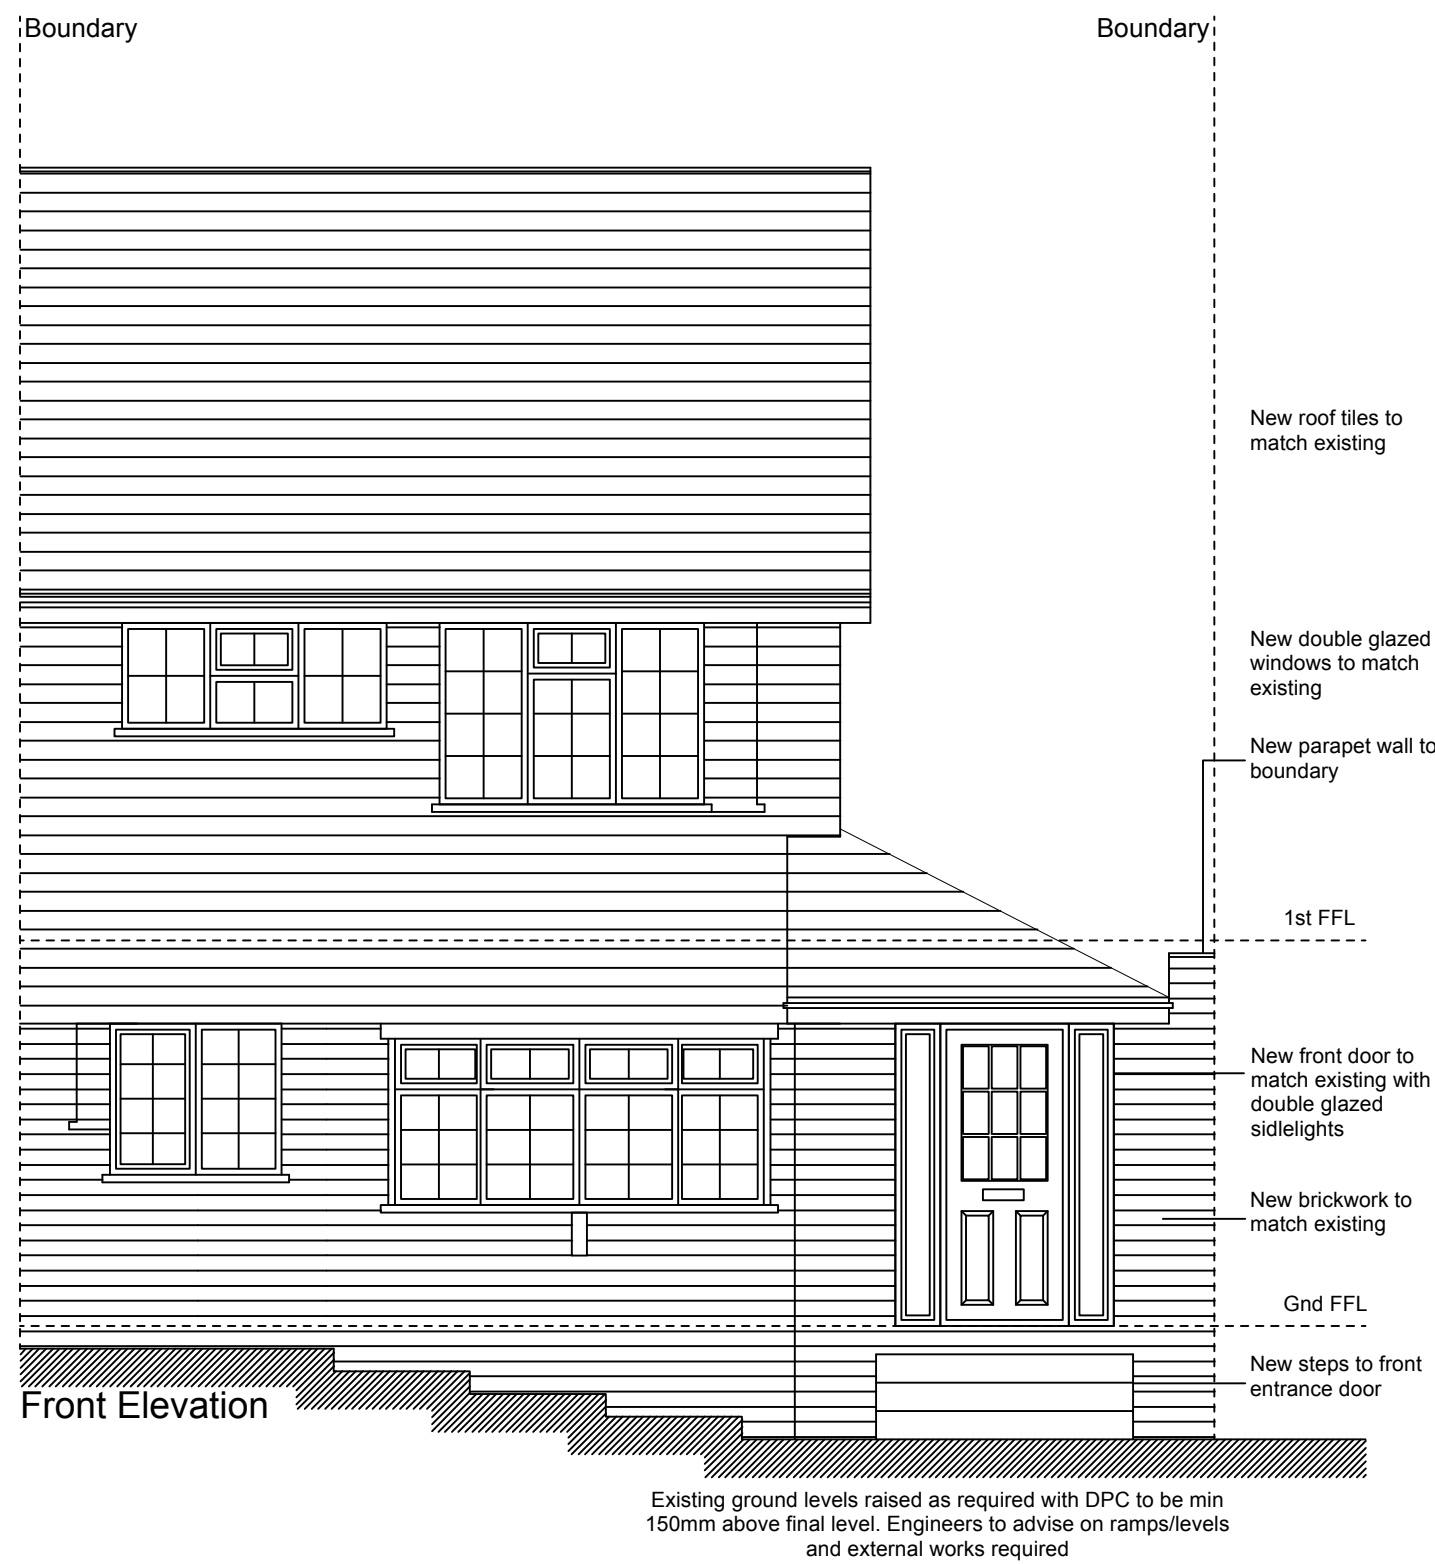

B	Side elevation amended to suit 3m extension.	05/08/2026		
A	Updated following planner comment.	30/06/2026		
REV	DESCRIPTION	DATE	INIT	CHK
STATUS	FOR INFORMATION			

Client
Mr & Mrs. Stanton & Mrs. Stevens

Project
**11 Lake Drive, High, Rochester
Kent ME3 7LZ**

Title
Proposed Elevations & Section

Scale	Date	Drawn	Checked
1:100 @ A3	17.04.2026	N/A	N/A
1:50 @ A1			
Project No:	Drawing No.	Revision	
2026-046	005	B	