



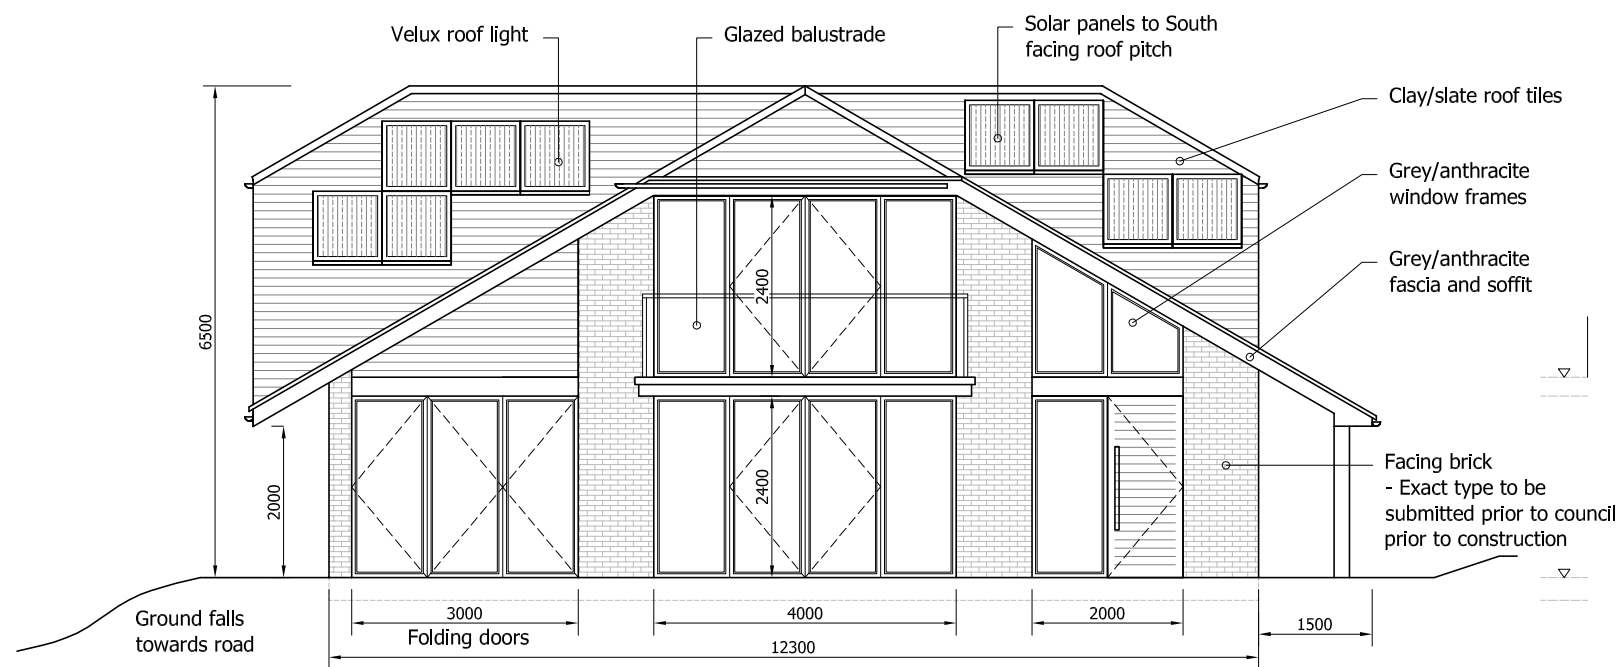

PROPOSED FRONT (SOUTH) ELEVATION
scale 1:100

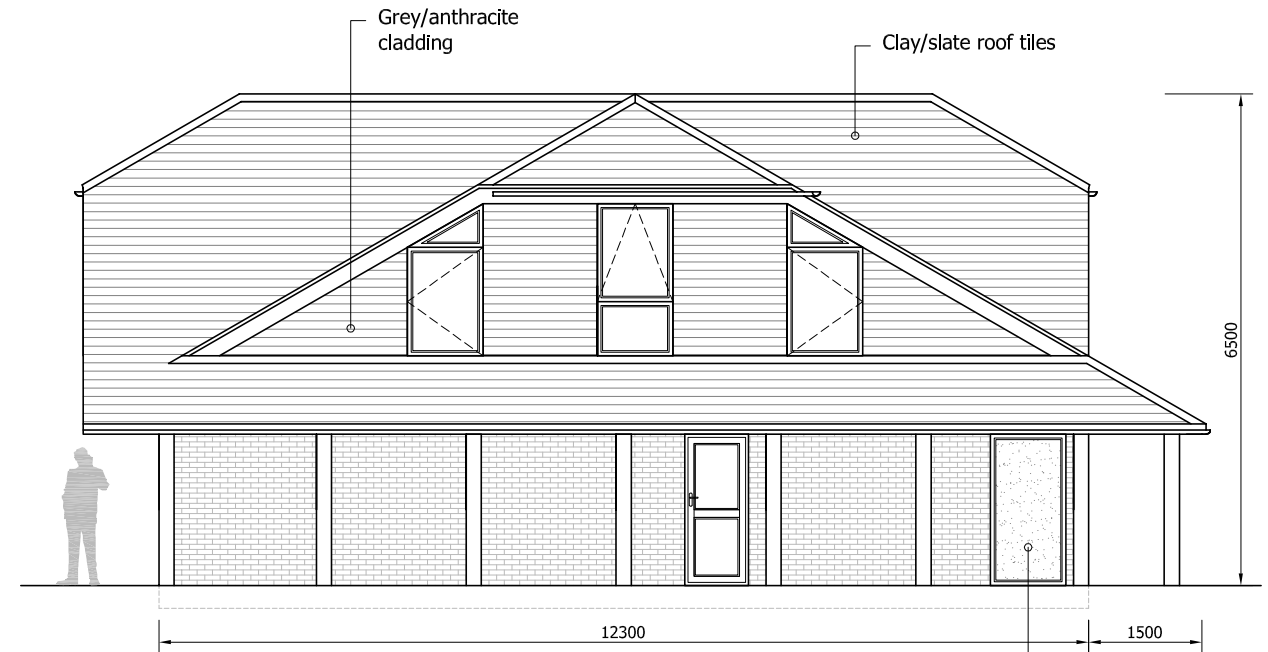


PROPOSED SIDE (EAST) ELEVATION
scale 1:100

Exact supplier for finishing materials
to be confirmed prior to construction



PROPOSED REAR (NORTH) ELEVATION
scale 1:100

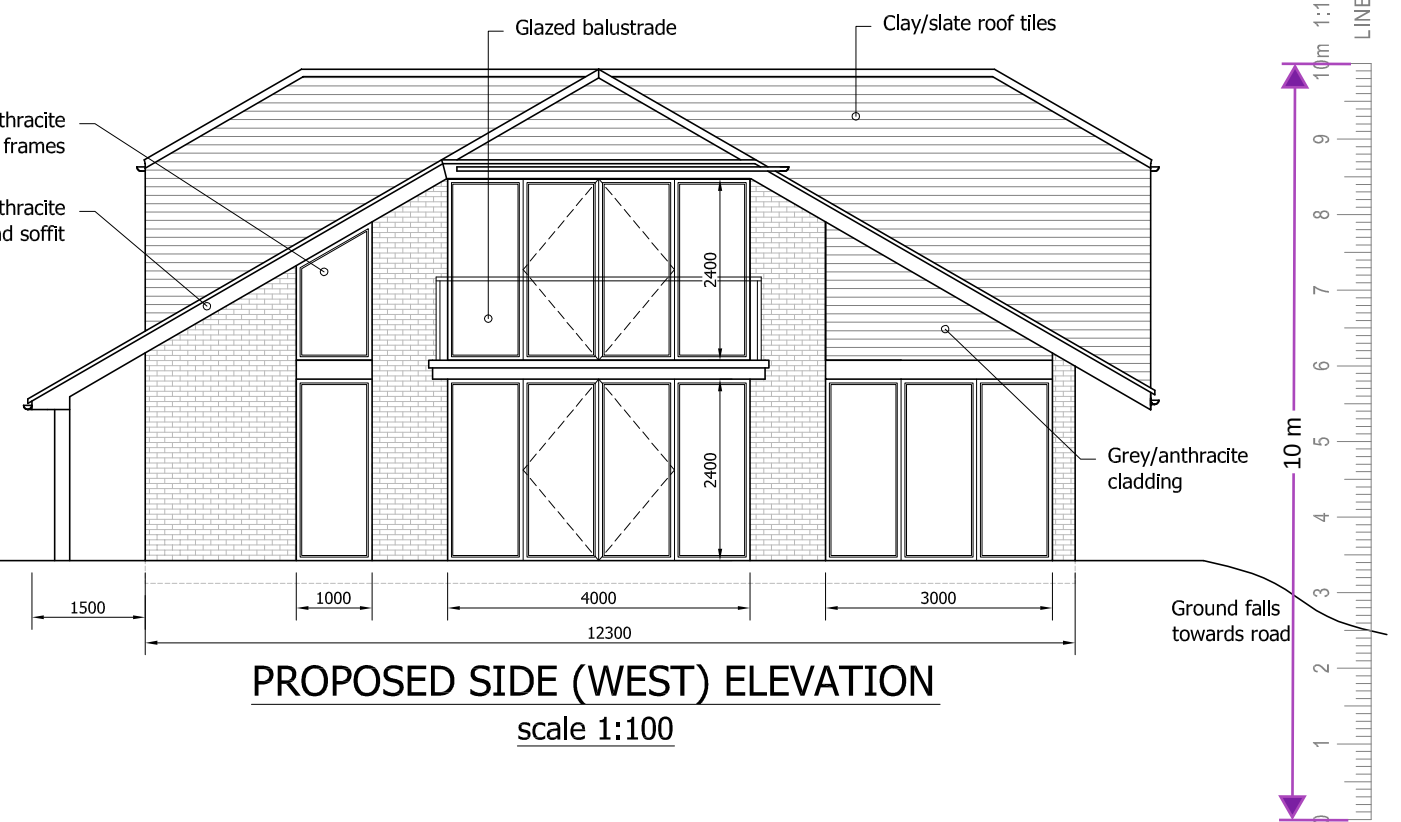

PROPOSED SIDE (WEST) ELEVATION
scale 1:100

CADGUYS ARCHITECTURAL SERVICES



**CAD
GUYS**

07512090919
www.cadguys.co.uk
sonny@cadguys.co.uk

15-17 Middle Street,
Brighton, BN1 1AL
T: 0751 20 90 919
E: Sonny@cadguys.co.uk
W: www.cadguys.co.uk

Project

DISTARTI, 48 RHODODENDRON AVENUE, MEOPHAM, GRAVESEND, DA13 0TT

Drawing Title

Proposed Elevations

Date

DEC-2023

Scale

1:100/A3

Project No.

CG-284

Drawing No.

PL/06

Drawn by/Checked by

SM

Rev

Date

Details

A 071123

Formal scheme proposal (draft)

B 251123

Formal scheme developed

C 211223

Formal scheme finalised

Dimensions to be verified on site
by contractor prior to
commencement of work

This is the copyright of the practice
and may not be reproduced in part
or in whole without the prior
written consent of the practice.