



Pre-existing Rear Elevation



Existing Rear Elevation




Pre- Existing Front Elevation




Pre-Existing West Elevation




Pre-Existing East Elevation

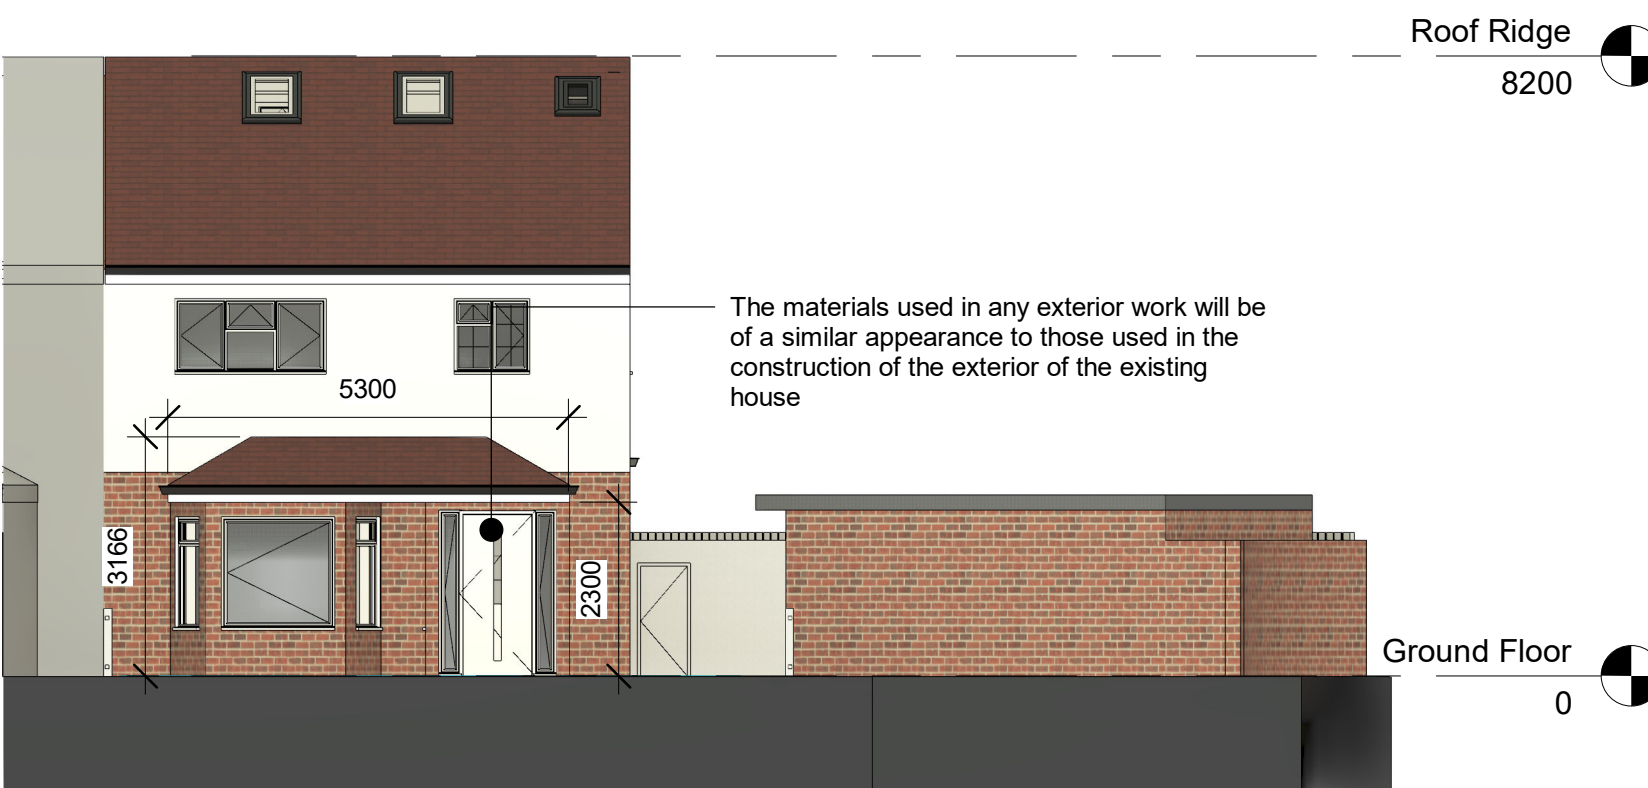


Existing Front Elevation

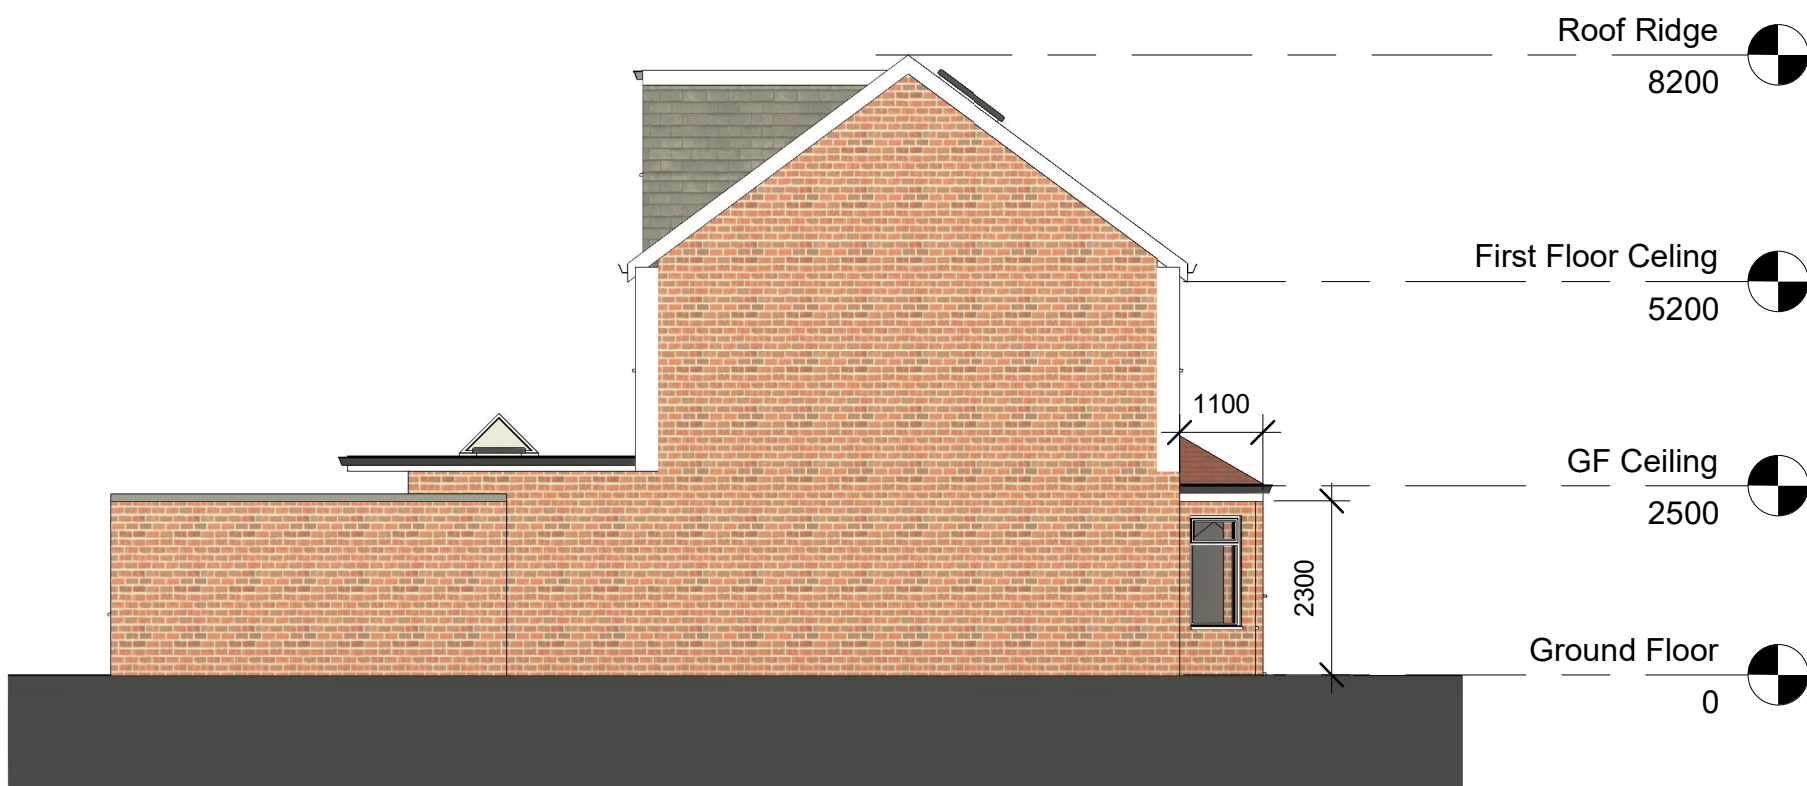

Existing West Elevation

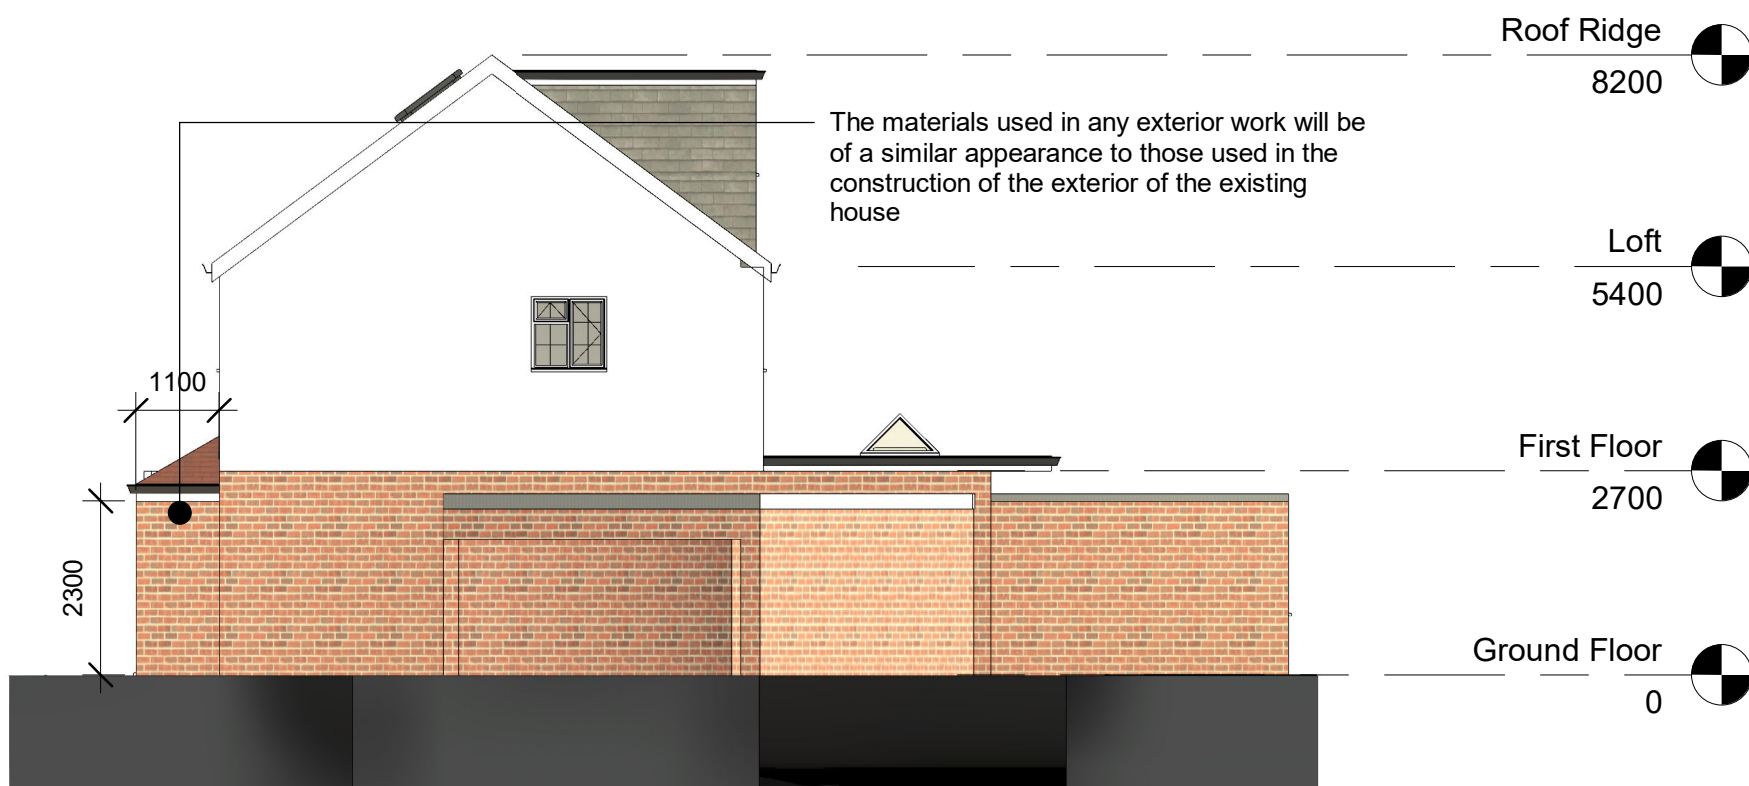

Existing East Elevation

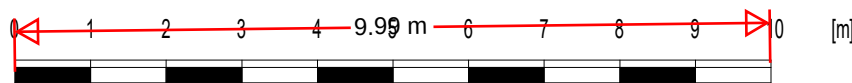

Scale Bar 1:100 @ A1

MM PLANNING & ARCHITECTURE  
892 LONDON ROAD, CR7 7PB  
EMAIL [INFO@MMPLANNING-ARCHITECTURE.CO.UK](mailto:INFO@MMPLANNING-ARCHITECTURE.CO.UK)  
CONTACT 02086840333

Scale(@ A1): 1 : 100



Project  
61 Boucher Drive, DA11 7JA

Client  
Owner

Drawing  
Elevations Existing and Proposed

Number:  
A103

Date:  
Issue Date

- GENERAL NOTES:**
- THIS DRAWING IS TO BE READ INCONJUNCTION WITH ALL OTHER ARCHITECTURAL AND STRUCTURAL DRAWINGS AND SPECIFICATIONS.
  - ALL DIMENSIONS ARE IN MILLIMETERS UNLESS STATED OTHERWISE.
  - DO NOT SCALE FROM THIS DRAWING UNLESS FOR PLANNING PURPOSES.
- BUILDING NOTES:**
- THE CONTRACTOR IS TO ENSURE THAT ALL MATERIALS COMPLY WITH THE RELEVANT BRITISH STANDARDS AND HAVE CURRENT AGREEMENT CERTIFICATES.
  - ALL PRODUCTS TO BE FITTED STRICTLY IN ACCORDANCE WITH MAUFACTURER'S INSTRUCTIONS.
- © copyright  
all rights reserved