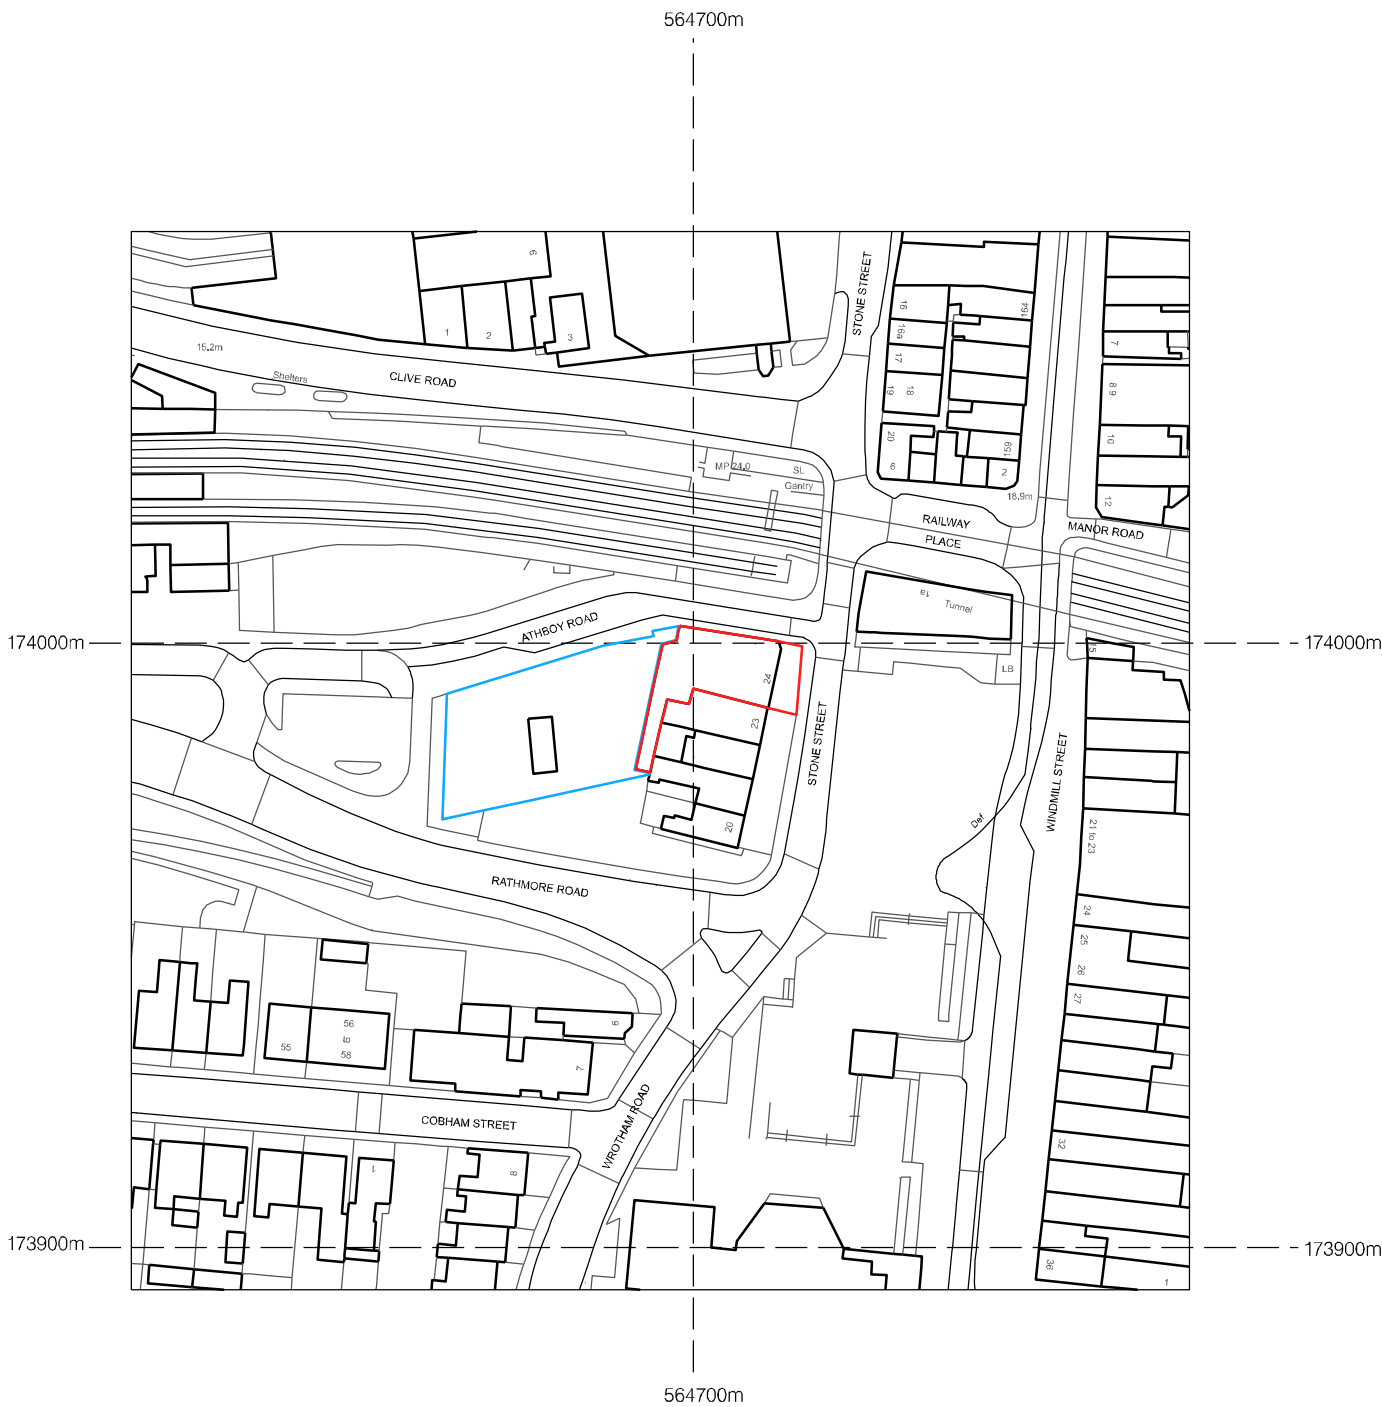


PROJECT				90 BOROUGH HIGH STREET LONDON SE1 1LL Tel: 020 7407 3700 – Fax: 020 7407 3800 email – proun@proun.co.uk			
DRAWING TITLE EXISTING LOCATION PLAN				ARCHITECTS • DESIGNERS • PLANNERS			
				 This drawing is the Copyright of Proun Architects. Any copying in part or whole must be with the approval in writing of Proun Architects. All dimensions to be checked on site prior to commencement of works. This drawing should not be scaled. This drawing is to be read in conjunction with all associated written specifications			
SCALE 1:1250 @ A4	DATE : APRIL 2023	DRAWING No. 3580 / L / 01	REV.				