

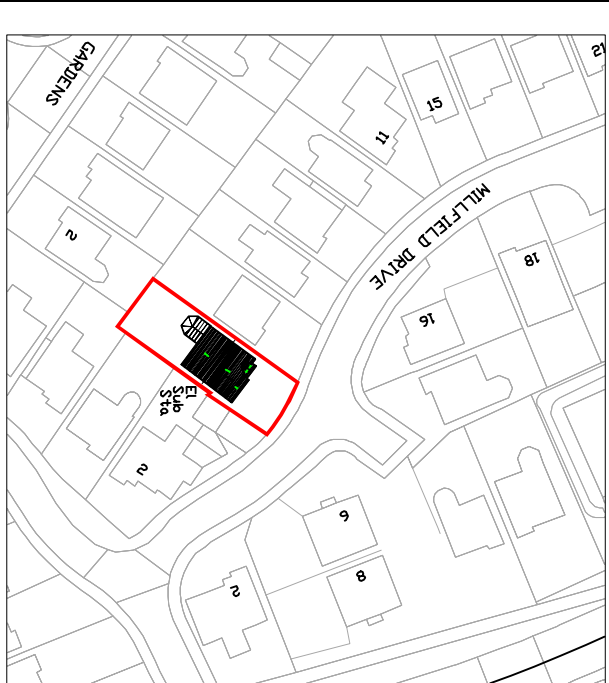
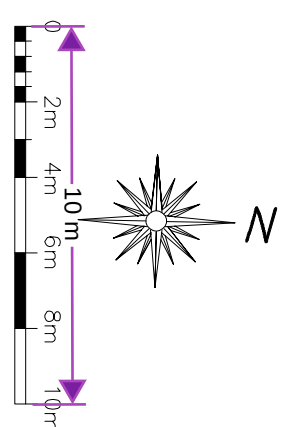


1. THIS DRAWING MUST BE READ INCONJUNCTION WITH ALL OTHER
RELEVANT SPECIFICATIONS AND DRAWINGS

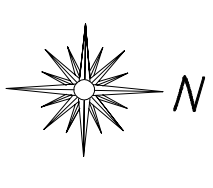

Location Plan

Scale 1:1250

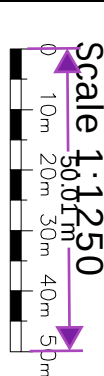

1:200 @ A1

--	--	--	--	--	--

PI	ISSUED TO PLANNING	DLX			
----	--------------------	-----	--	--	--

Rev		Date			
-----	--	------	--	--	--



9A THE PINNACLE - 180 HIGH ROAD, CHADWELL HEATH - ROMFORD - RM6 6RN
07940121222
www.ispl.uk

Job Title

43 Macdonald Avenue
Hornchurch Essex RM11 2NF

Drawing Title

Existing Block Plan

Scale	Date		
1:200 @ A1	FEB '25		

Job No.	Proj No.	Rev
51-1000-989	S01	P1