



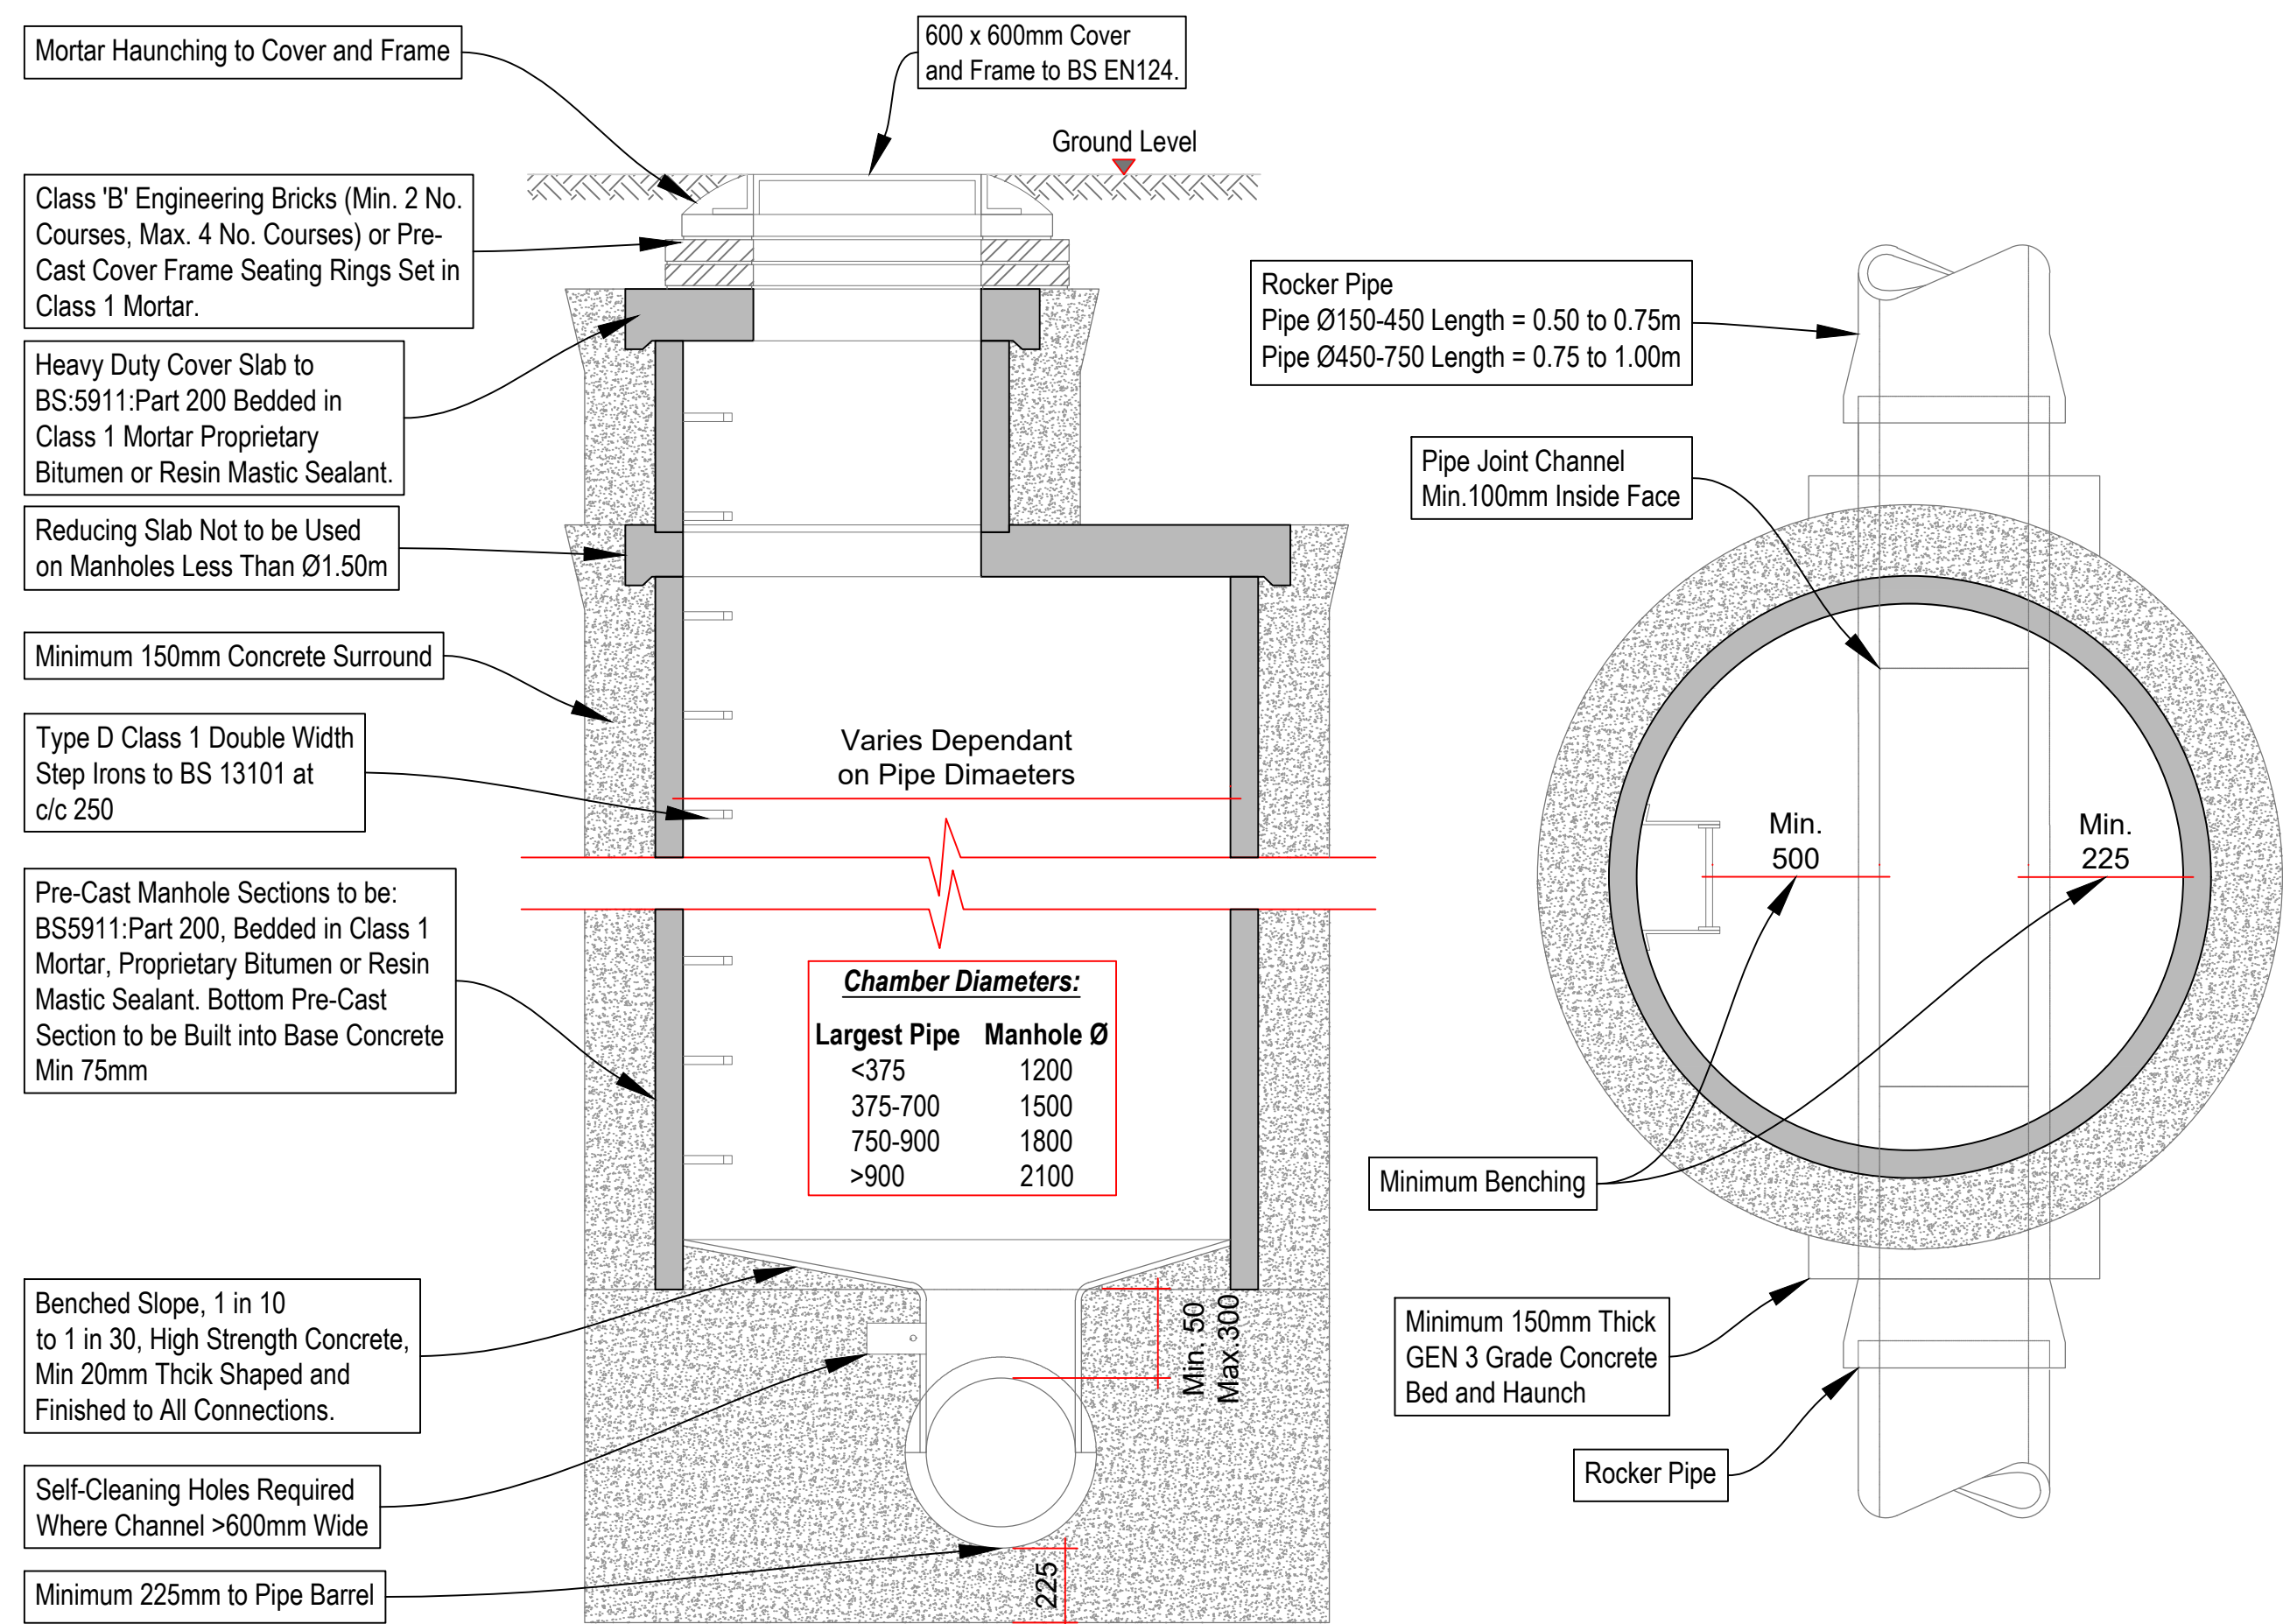


MANHOLE TYPE A - TYPICAL DETAILS

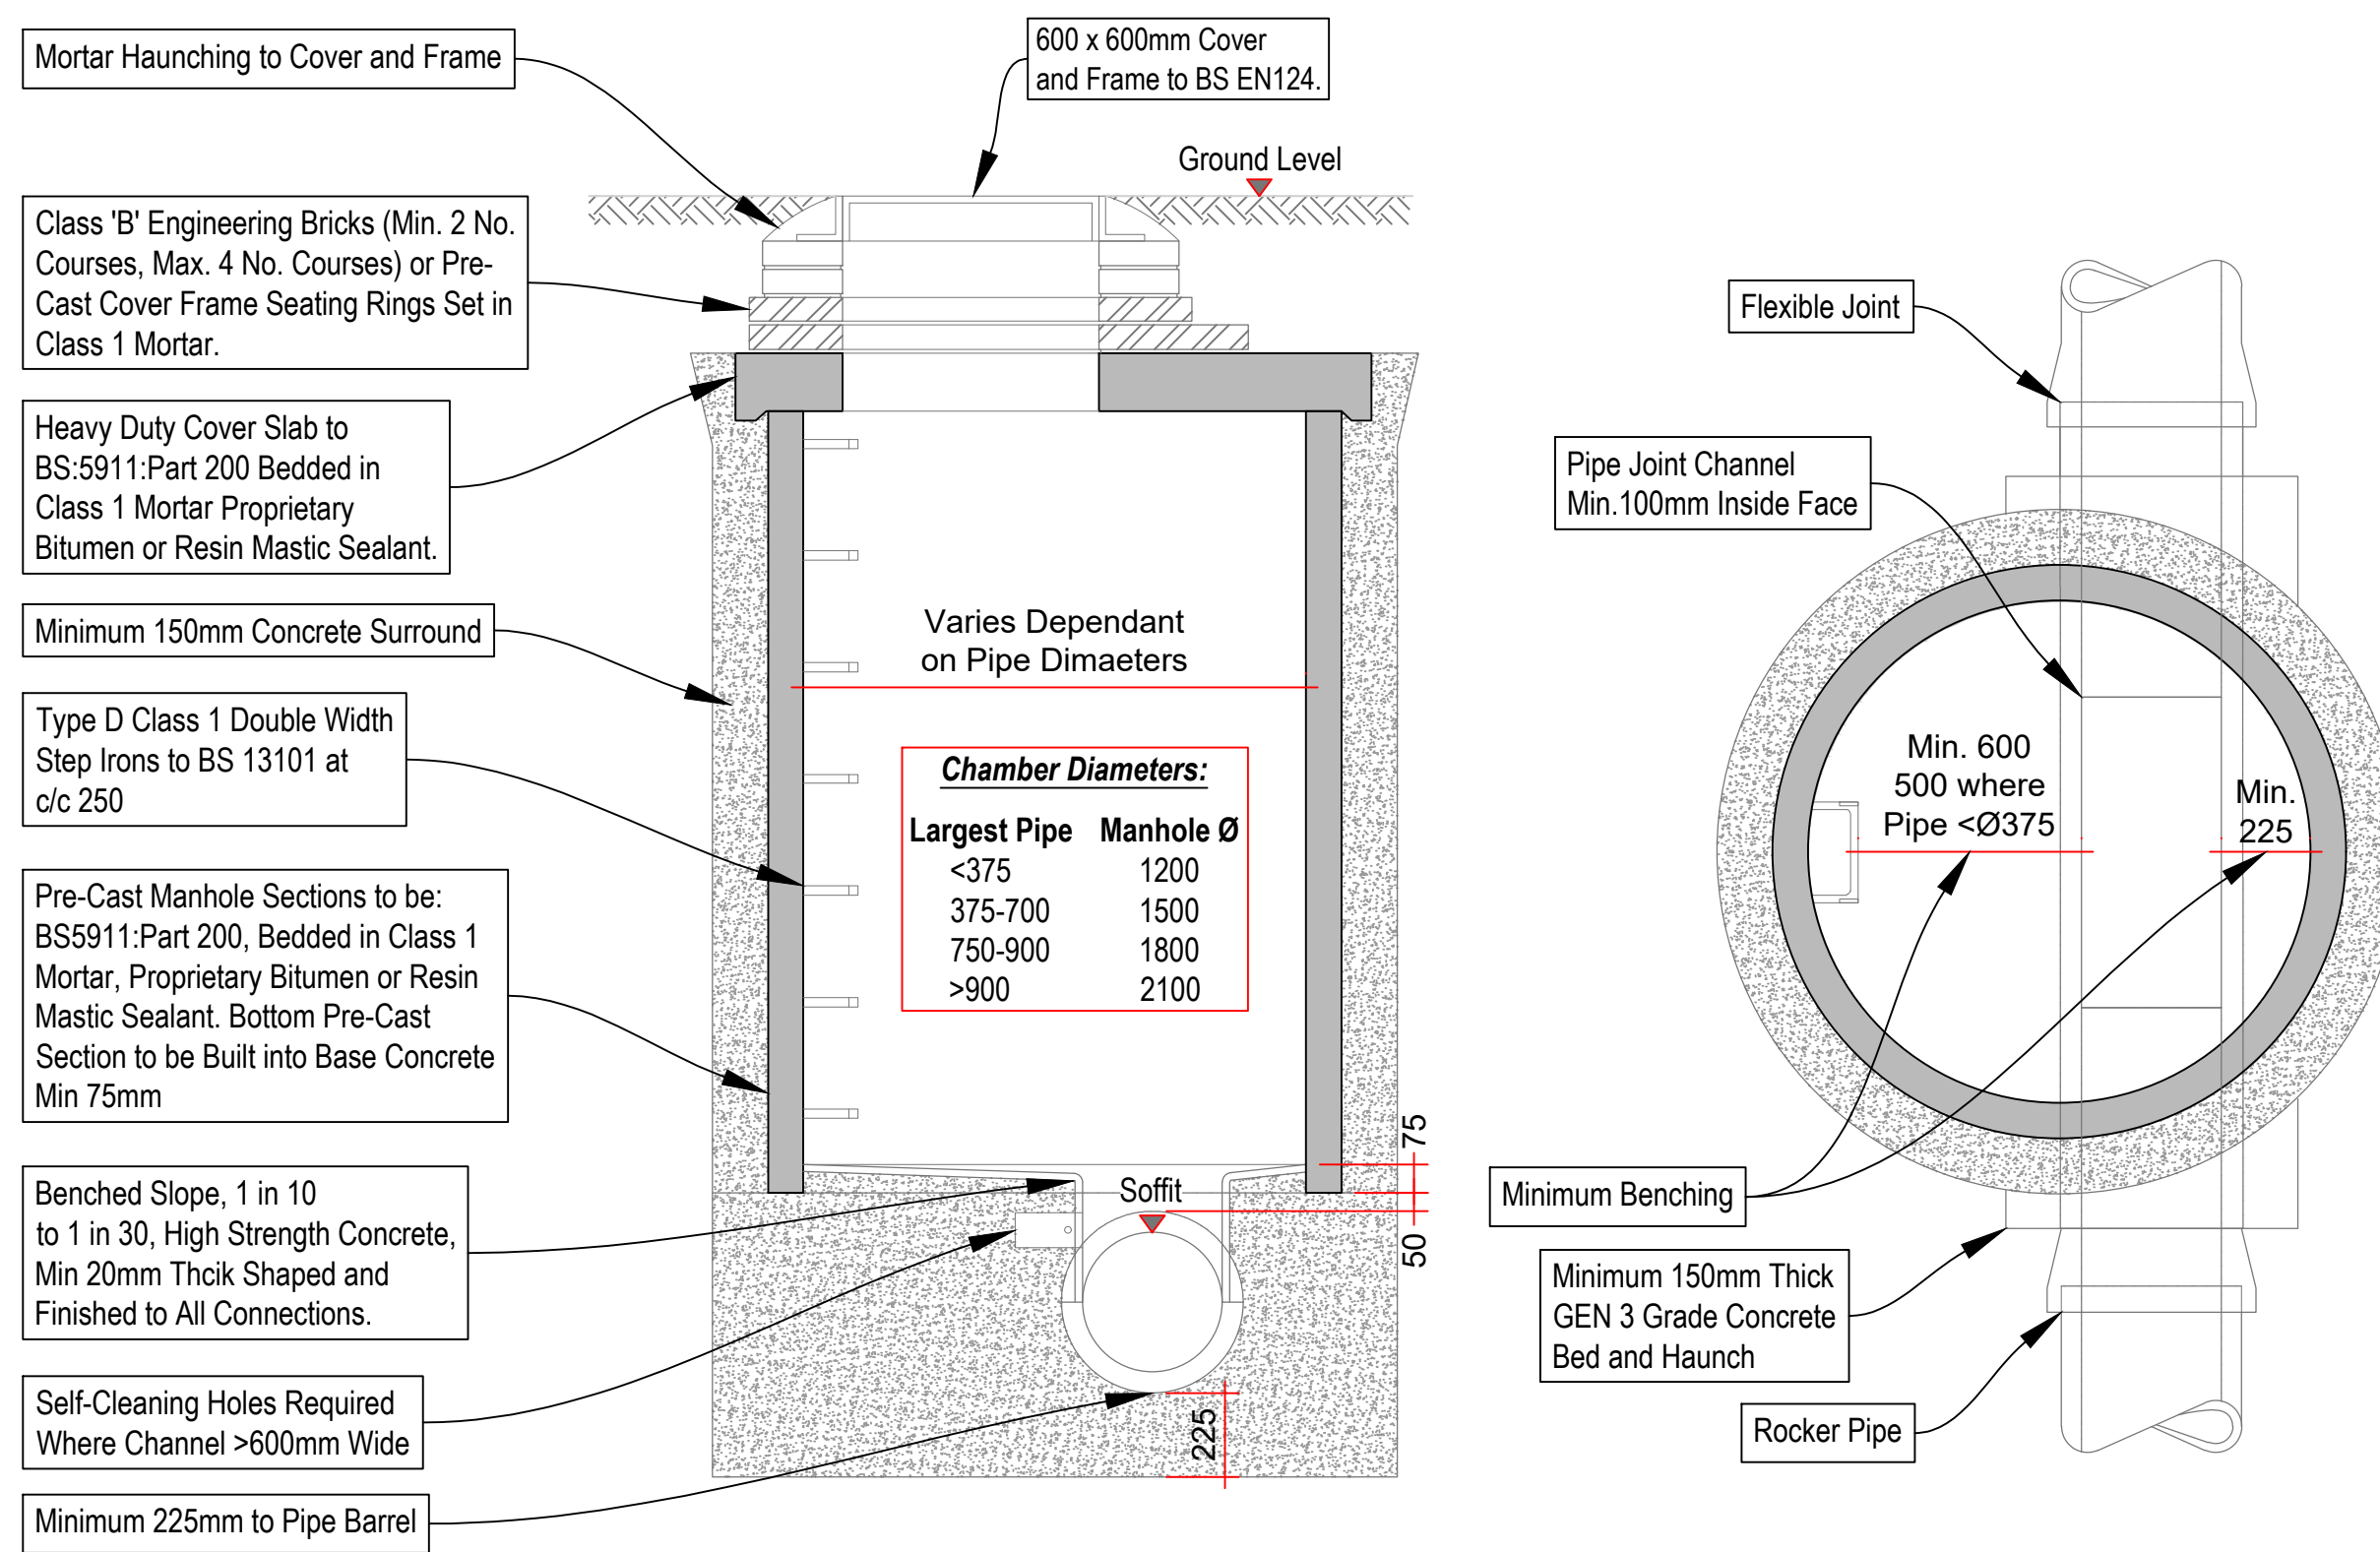


MANHOLE TYPE B - TYPICAL DETAILS

GENERAL NOTES

- 1.1. THIS DRAWING IS COPYRIGHT AND SHOULD NOT BE REPRODUCED IN WHOLE OR PART WITHOUT THE WRITTEN CONSENT OF LEIMEN LTD.
- 1.2. DO NOT SCALE FROM THIS DRAWING.
- 1.3. ALL DIMENSIONS TO BE CHECKED ON SITE AND CO-ORDINATE WITH RELEVANT ARCHITECTS DRAWINGS. ANY DISCREPANCIES TO BE REPORTED TO THE ENGINEER PRIOR TO CONSTRUCTION.
- 1.4. ALL DIMENSIONS IN METERS UNLESS NOTED OTHERWISE.
- 1.5. ALL LEVELS IN METERS.
- 1.6. SIZES HEREON SHALL NOT BE MODIFIED WITHOUT THE WRITTEN APPROVAL OF THE ENGINEER.
- 1.7. THIS DRAWING IS TO BE READ IN CONJUNCTION WITH ALL RELEVANT ENGINEERS DRAWINGS & SPECIFICATIONS.

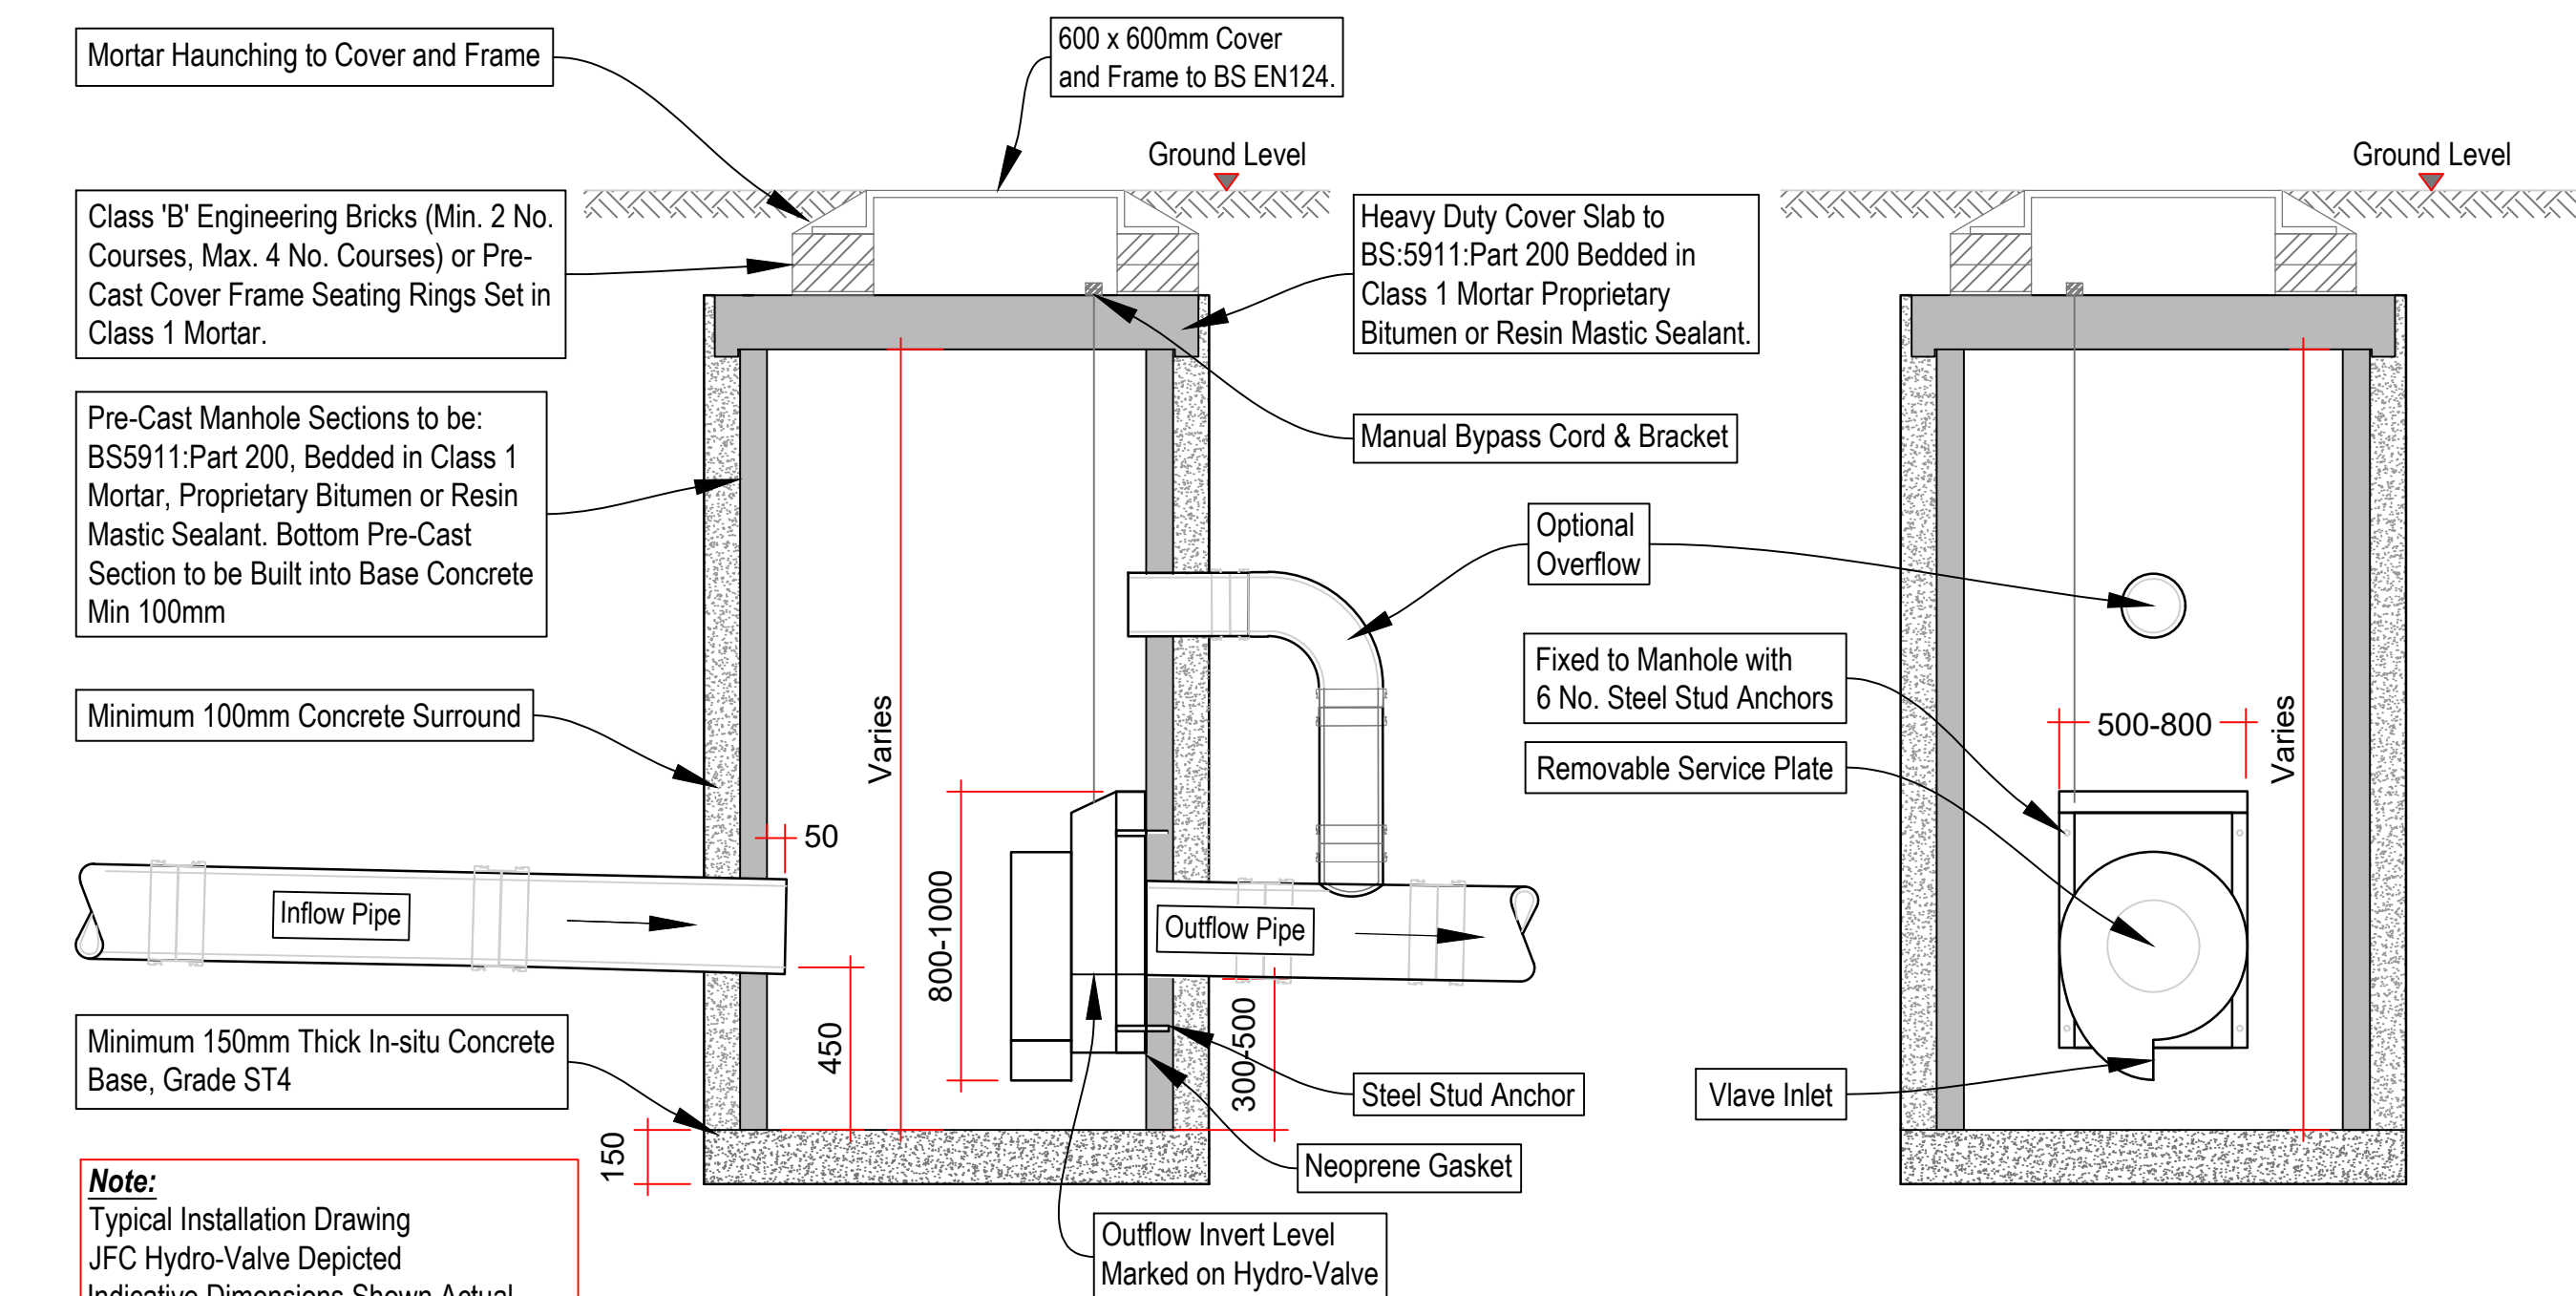

FLOW RESTRICTOR - TYPICAL PROFILE DETAIL

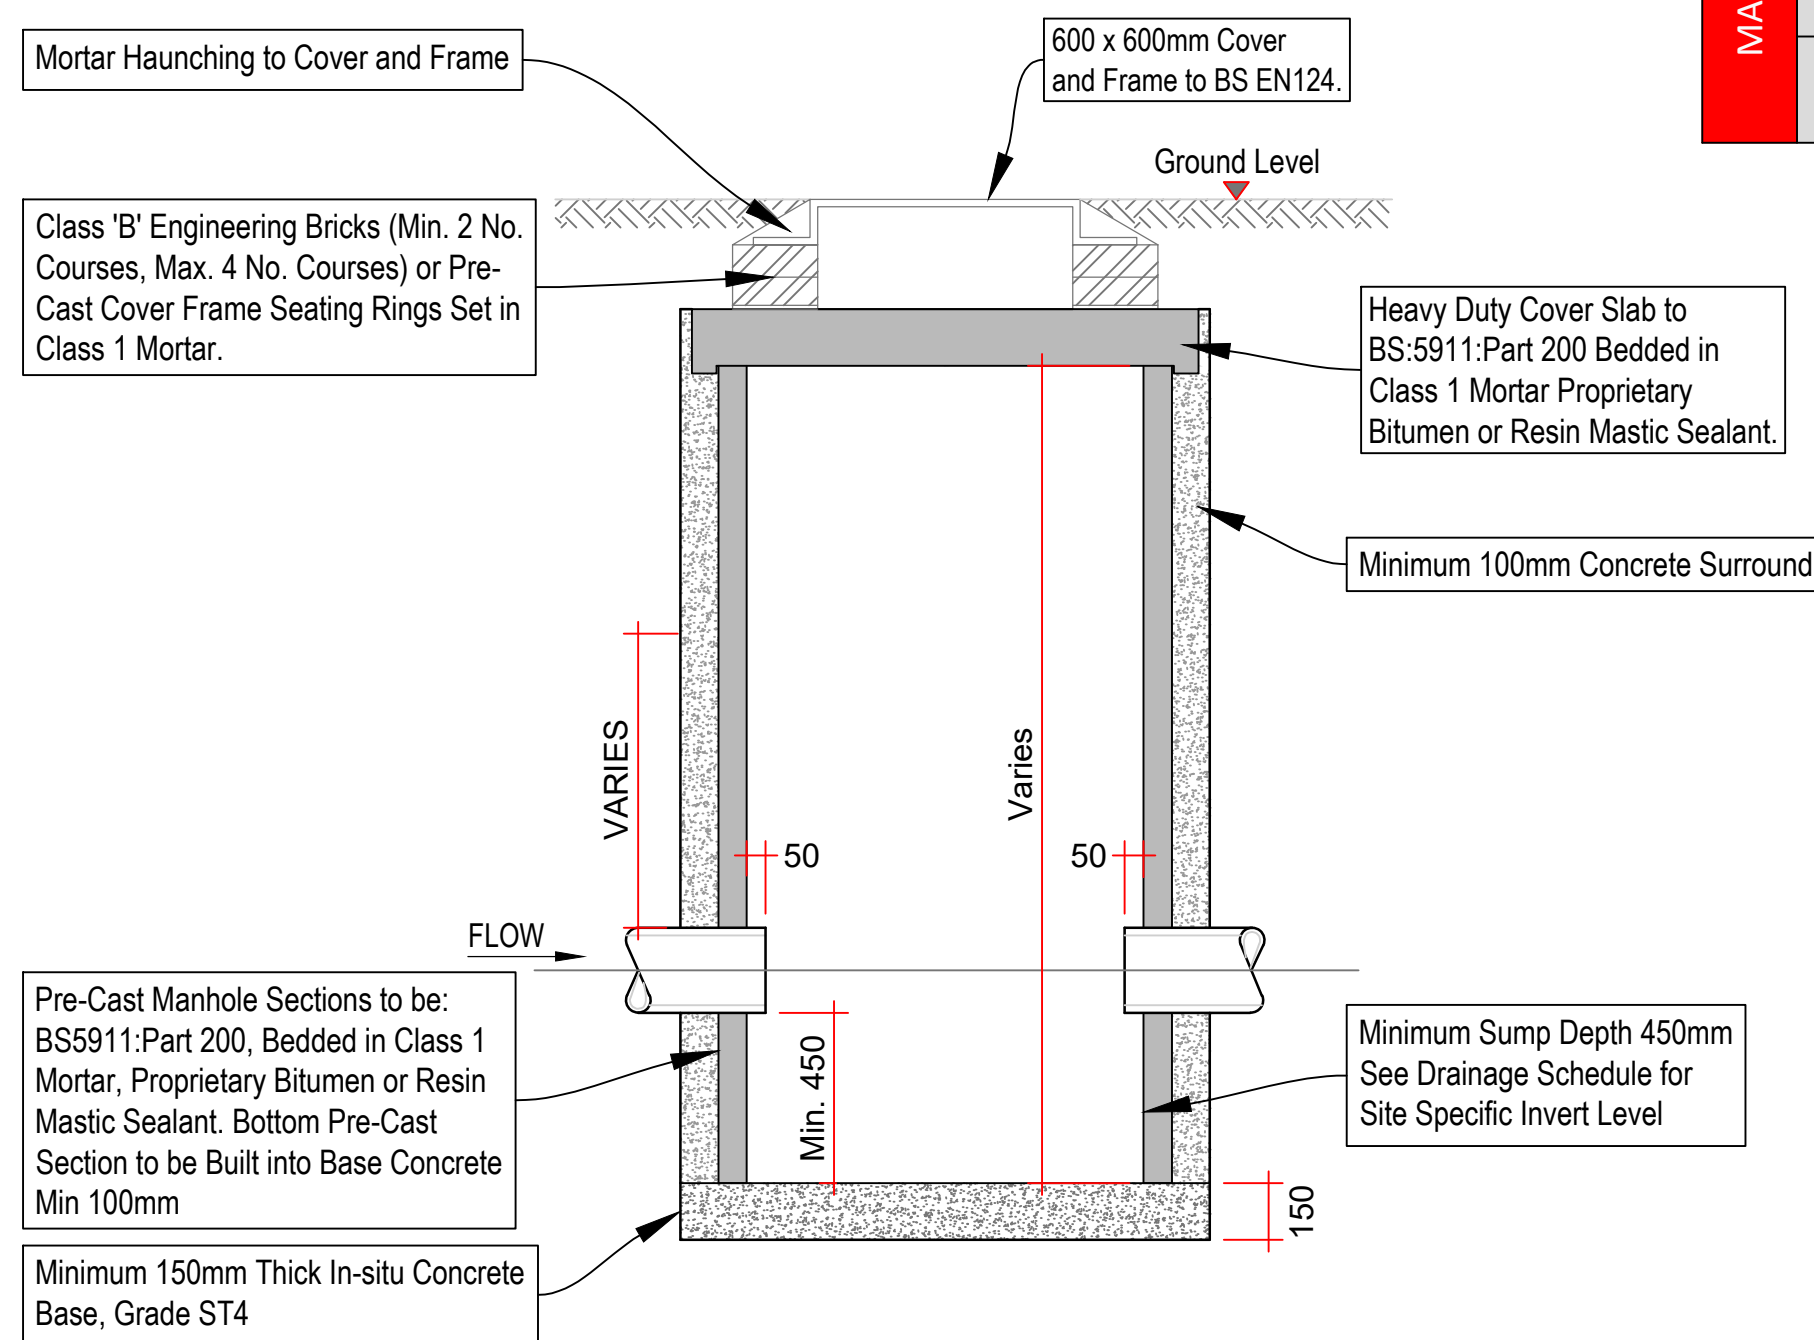

CATCHPIT SECTION - TYPICAL DETAIL

DIAMETERS AND OPENINGS			
	LARGEST PIPE Ø	MANHOLE INTERNAL Ø	MIN. CLEAR OPENING SIZE
<1500	150	1050	750 X 750
	300	1200	675 X 675 ECCENTRIC
	450	1350	675 X 675 ECCENTRIC
	700	1500	675 X 675
	900	1800	675 X 675
	1000	2100	675 X 675
	>1000	SEE SCHEDULE	750 X 675
>1500	100 - 450	1200	600 X 600
	>450	1800+	600 X 600
	>1000	SEE SCHEDULE	600 X 600
>3000	STEPS	1050	600 X 600
	LADDERS	1200	600 X 600

P01	INITIAL ISSUE	13.02.25	NN
Rev.	Amendments	Date	By

Revisions



71-125 Shelton Street Covent Garden
London WC2E 8JF
United Kingdom



Project:
SEACON TERMINALS, TOWER WHARF
NORTHFLEET, KENT, DA11 9BD

Title:
DRAINAGE DETAILS
SHEET 2

At original size A1

Status:	Drawn By:	Date:	Scale:
PRELIMINARY	NN	13.02.2025	NTS

Drawing No.:	Rev:
LM25100-XX-D-XX-302	P01