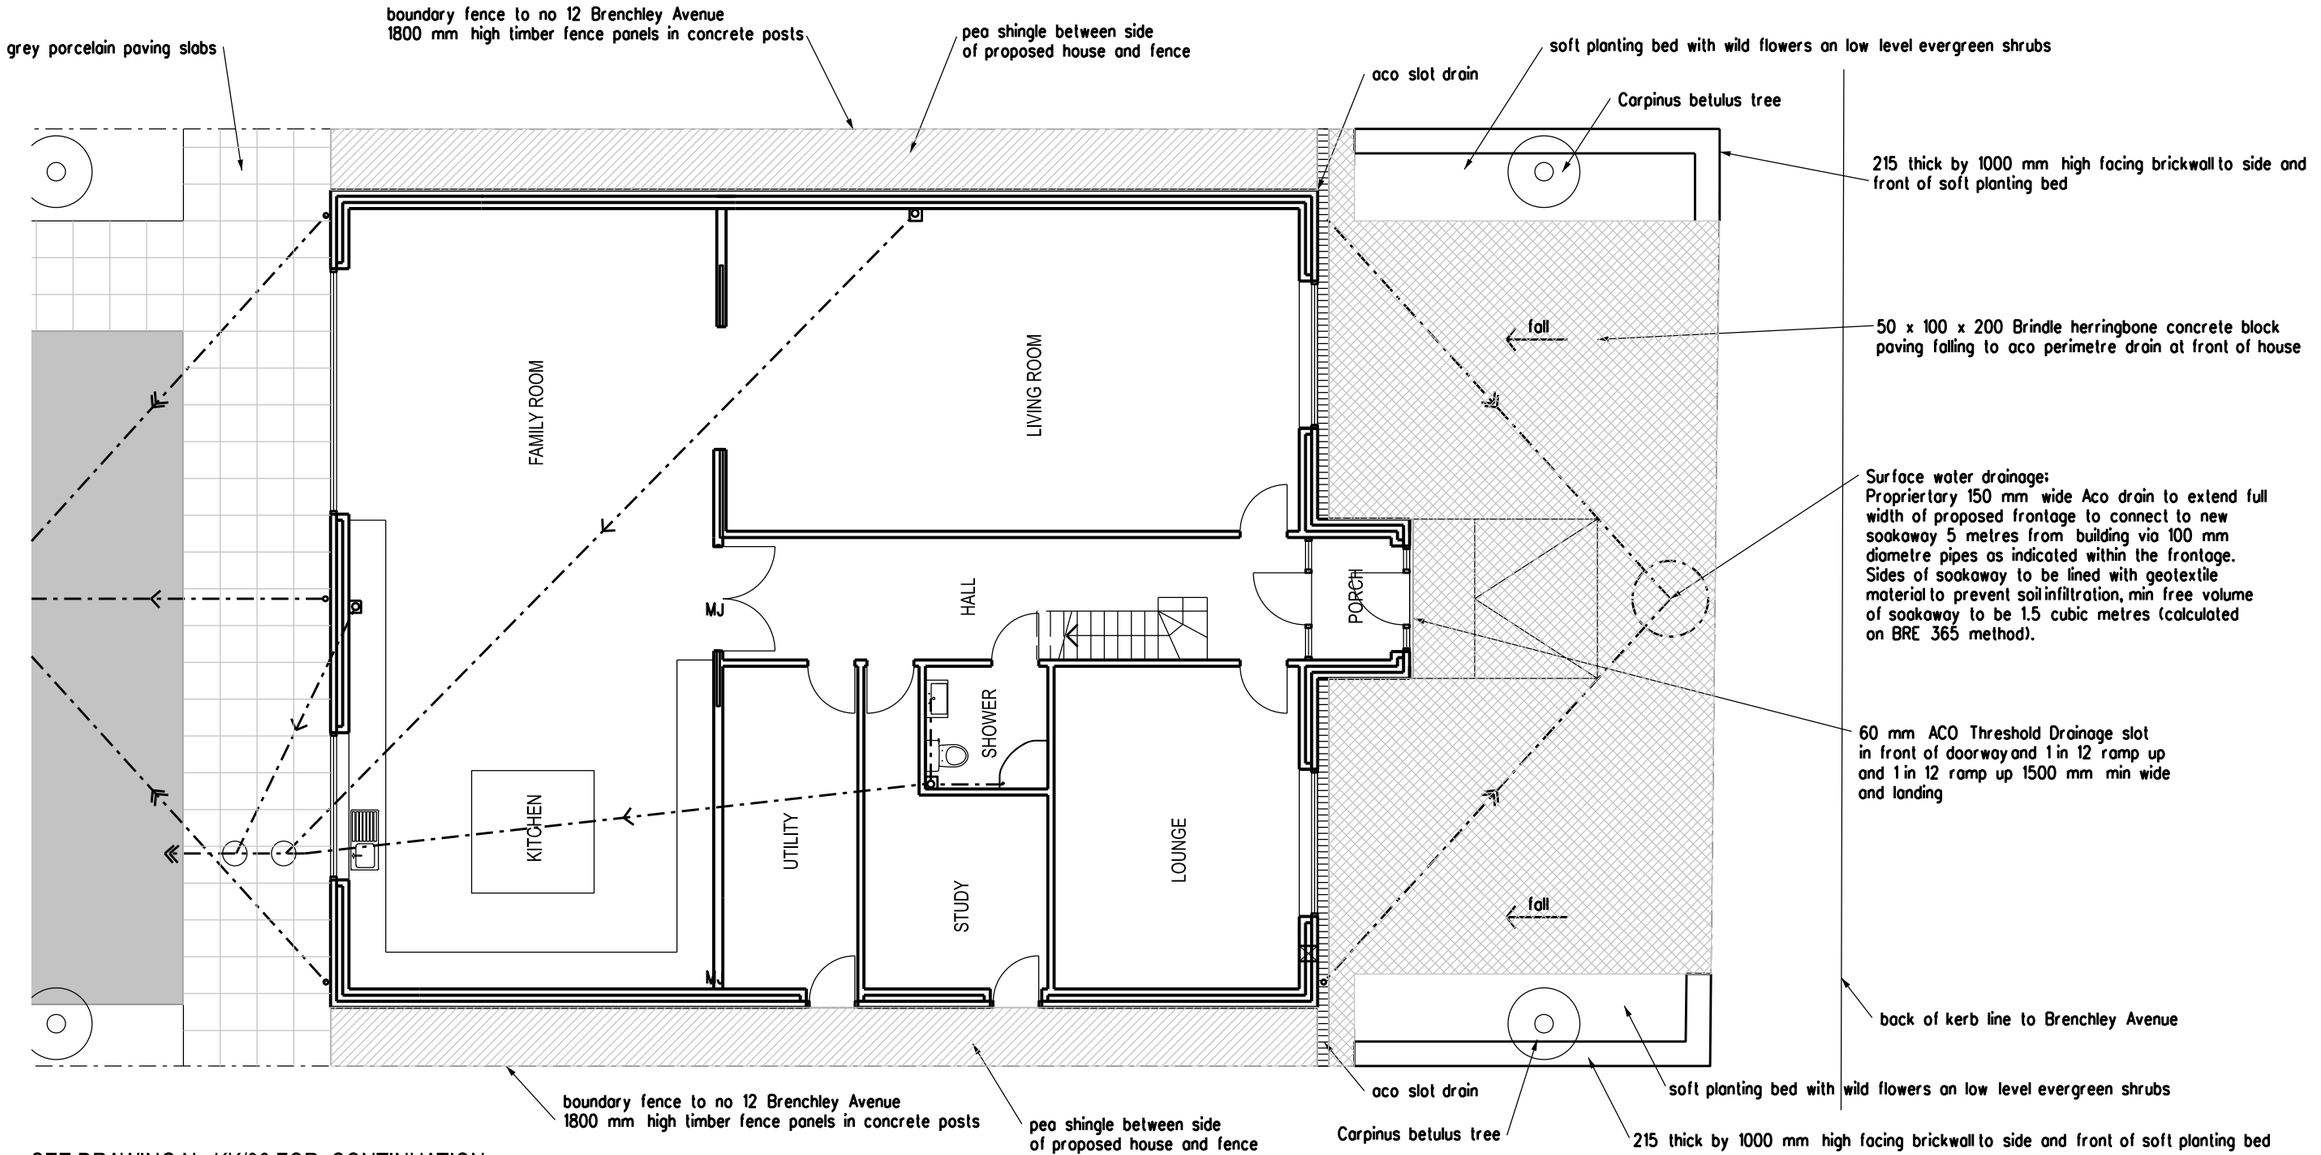



SEE DRAWING No KK/36 FOR CONTINUATION

Planting information;

Planting 6 Carpinus betulus (Hornbeam) pleached trees along the fence, 3 plants on each side. Leaving a minimum distance of 2 meters between each plant.
Purpose: Screening, privacy, architectural structure

Clear Stem Height (trunk before branches start) is 180 cm. The head width will be kept at 4 foot. Tree size will be maintained as such. It will be pruned to stop it protruding into the neighbours gardens.

Maintenance & Care
Pruning: Twice per year (late winter/early spring & late summer)
Leaf Retention: Retains brown leaves in winter for screening.

Other plants will be a mixture of evergreen shrubs and wild flowers for pollinators.

0 1 2 3 4 5 10 metres

A. Amended — REVISION — 19/02/2025 — DATE

ARCHITECT
TA ARCHITECTS
11 JOYDENS WOOD ROAD BEXLEY
KENT DA5 2HS Tel 07905 130591
ta140256@googlemail.com

JOB
4 BEDROOM HOUSE AT
12 BRENCHLEY AVENUE
GRAVESEND KENT DA11 7RQ

DRAWING
PROPOSED EXTERNAL WORKS
PLAN SHEET 1 OF 2

SCALE 1:100 AT A3 DATE/DATE NOV 2024

DRAWING NO. KK/35 A