


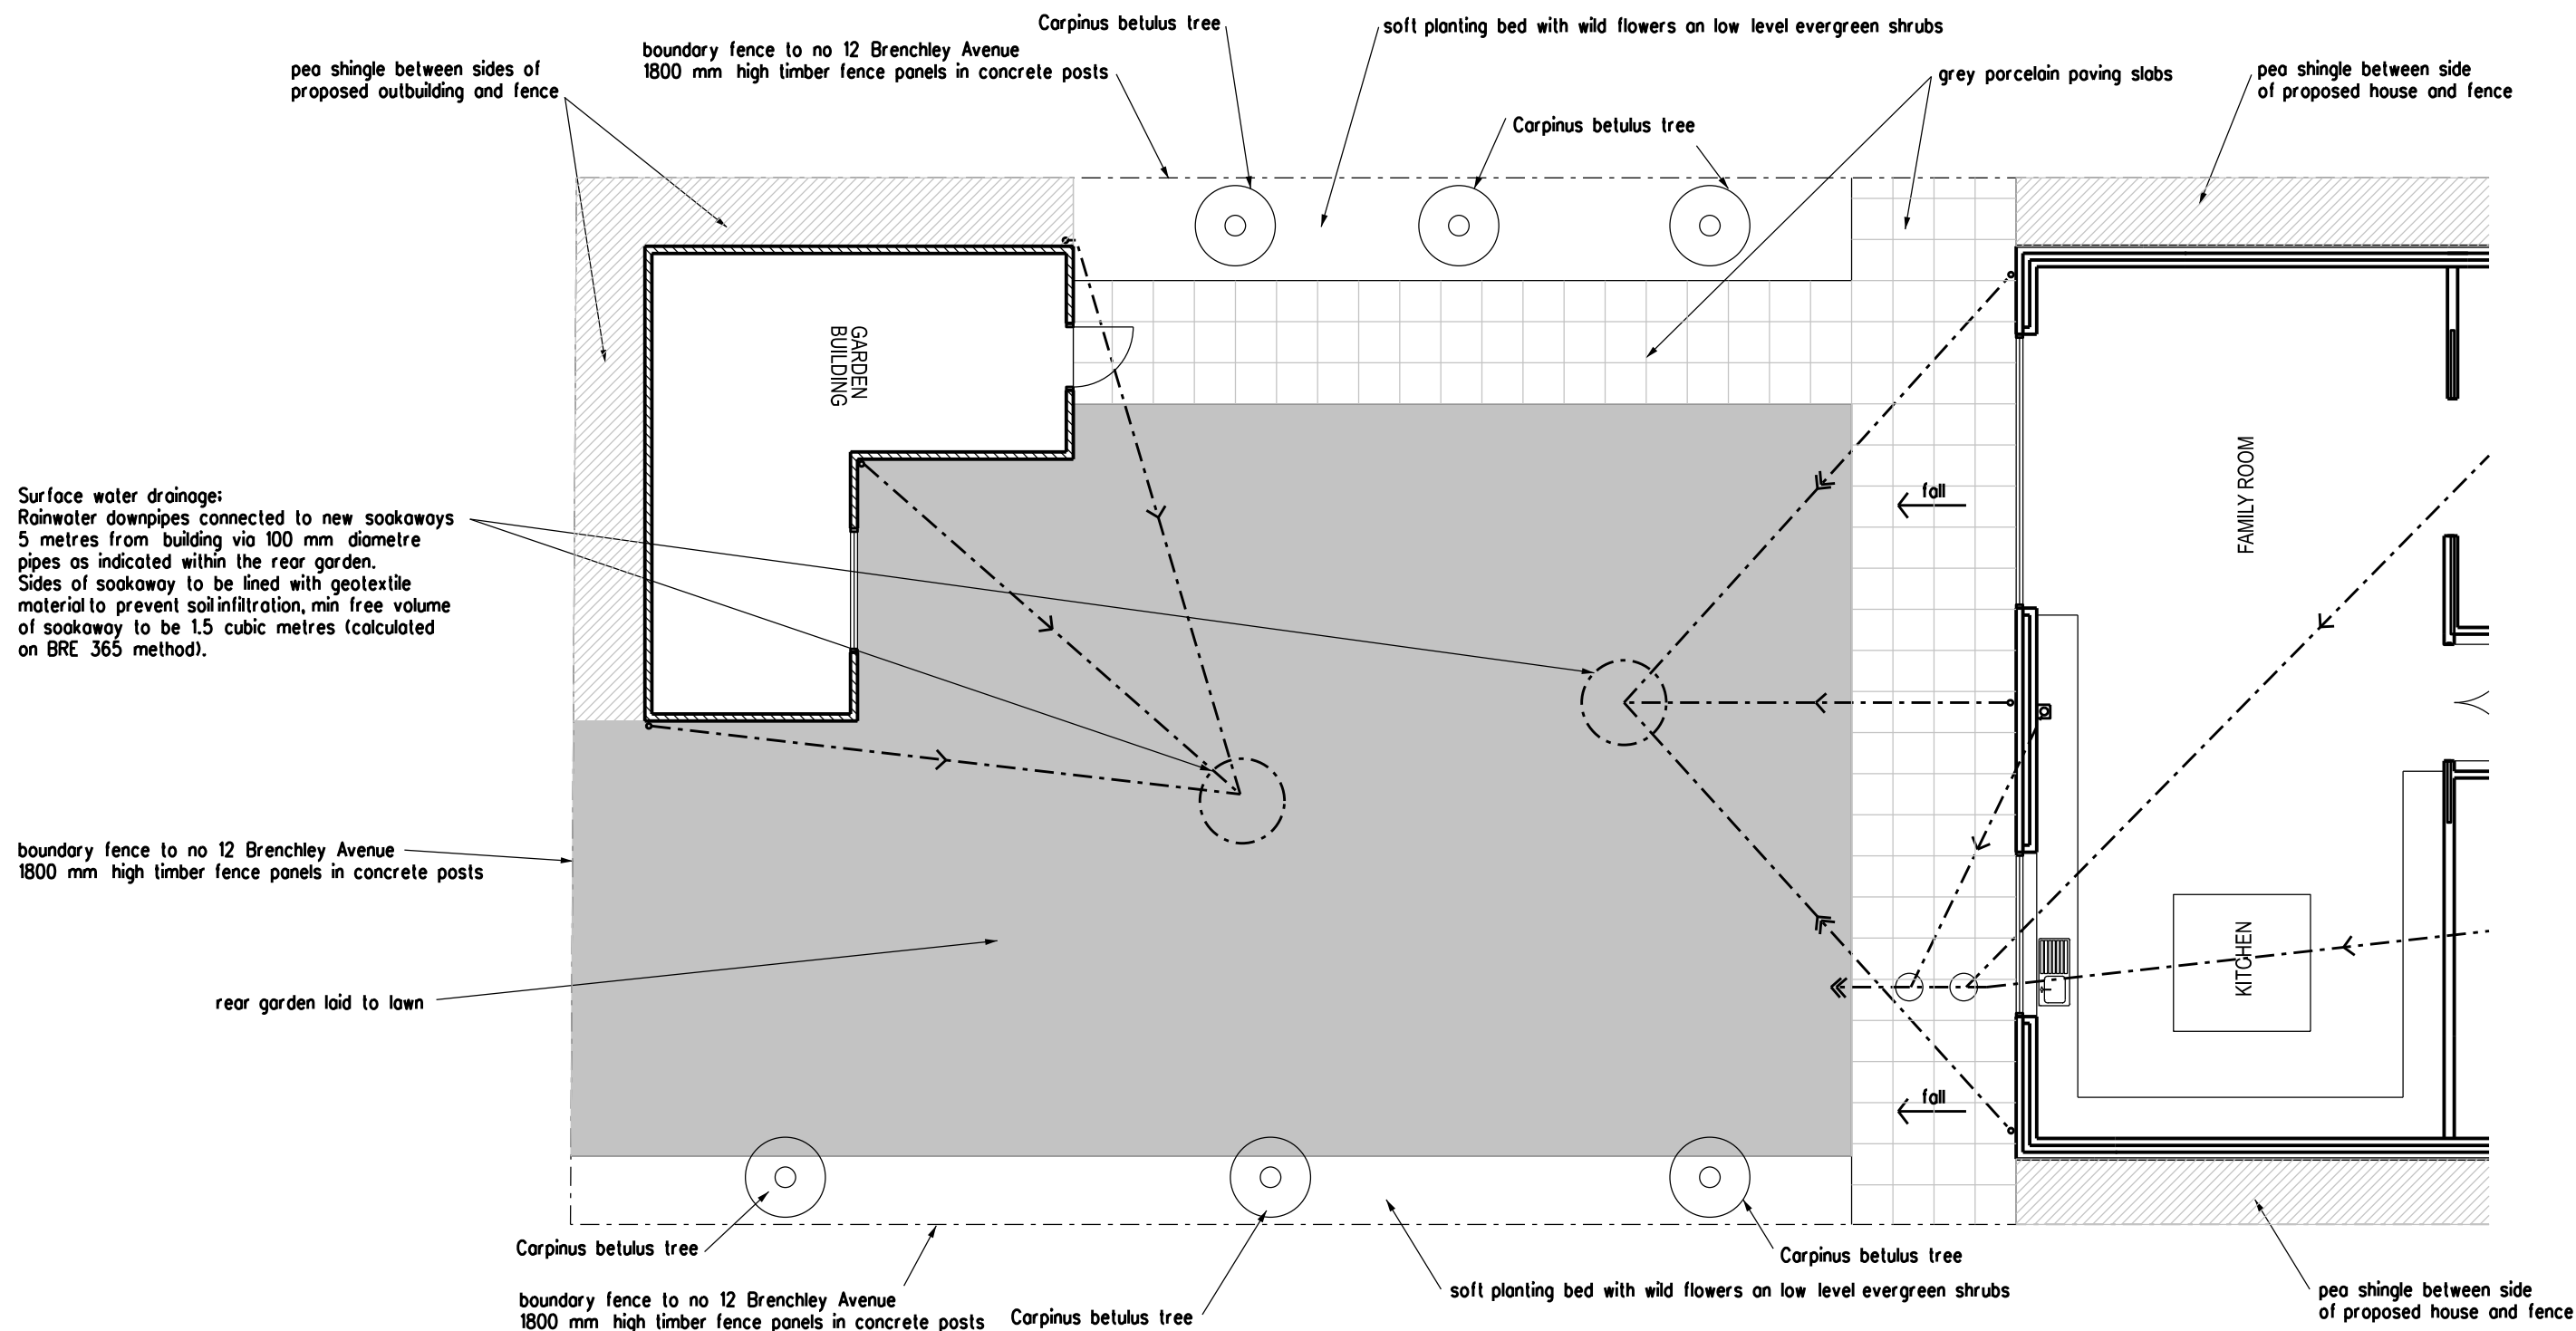

Planting information;

Planting 6 *Carpinus betulus* (Hornbeam) pleached trees along the fence, 3 plants on each side. Leaving a minimum distance of 2 meters between each plant.
Purpose: Screening, privacy, architectural structure

Clear Stem Height (trunk before branches start) is 180 cm. The head width will be kept at 4 foot. Tree size will be maintained as such. It will be pruned to stop it protruding into the neighbours gardens.

Maintenance & Care

Pruning: Twice per year (late winter/early spring & late summer)
Leaf Retention: Retains brown leaves in winter for screening.

Other plants will be a mixture of evergreen shrubs and wild flowers for pollinators.



ARCHITECT TA ARCHITECTS 11 JOYDENS WOOD ROAD BEXLEY KENT DA5 2HS Tel 07905 130591 ta140256@googlemail.com	JOB 4 BEDROOM HOUSE AT 12 BRENCHLEY AVENUE GRAVESEND KENT DA11 7RQ	REVISION	
		DRAWING PROPOSED EXTERNAL WORKS PLAN SHEET 2 OF 2	
		SCALE 1:100 AT A3	DATE NOV 2024
		DRAWING NO. KK/36 A	