



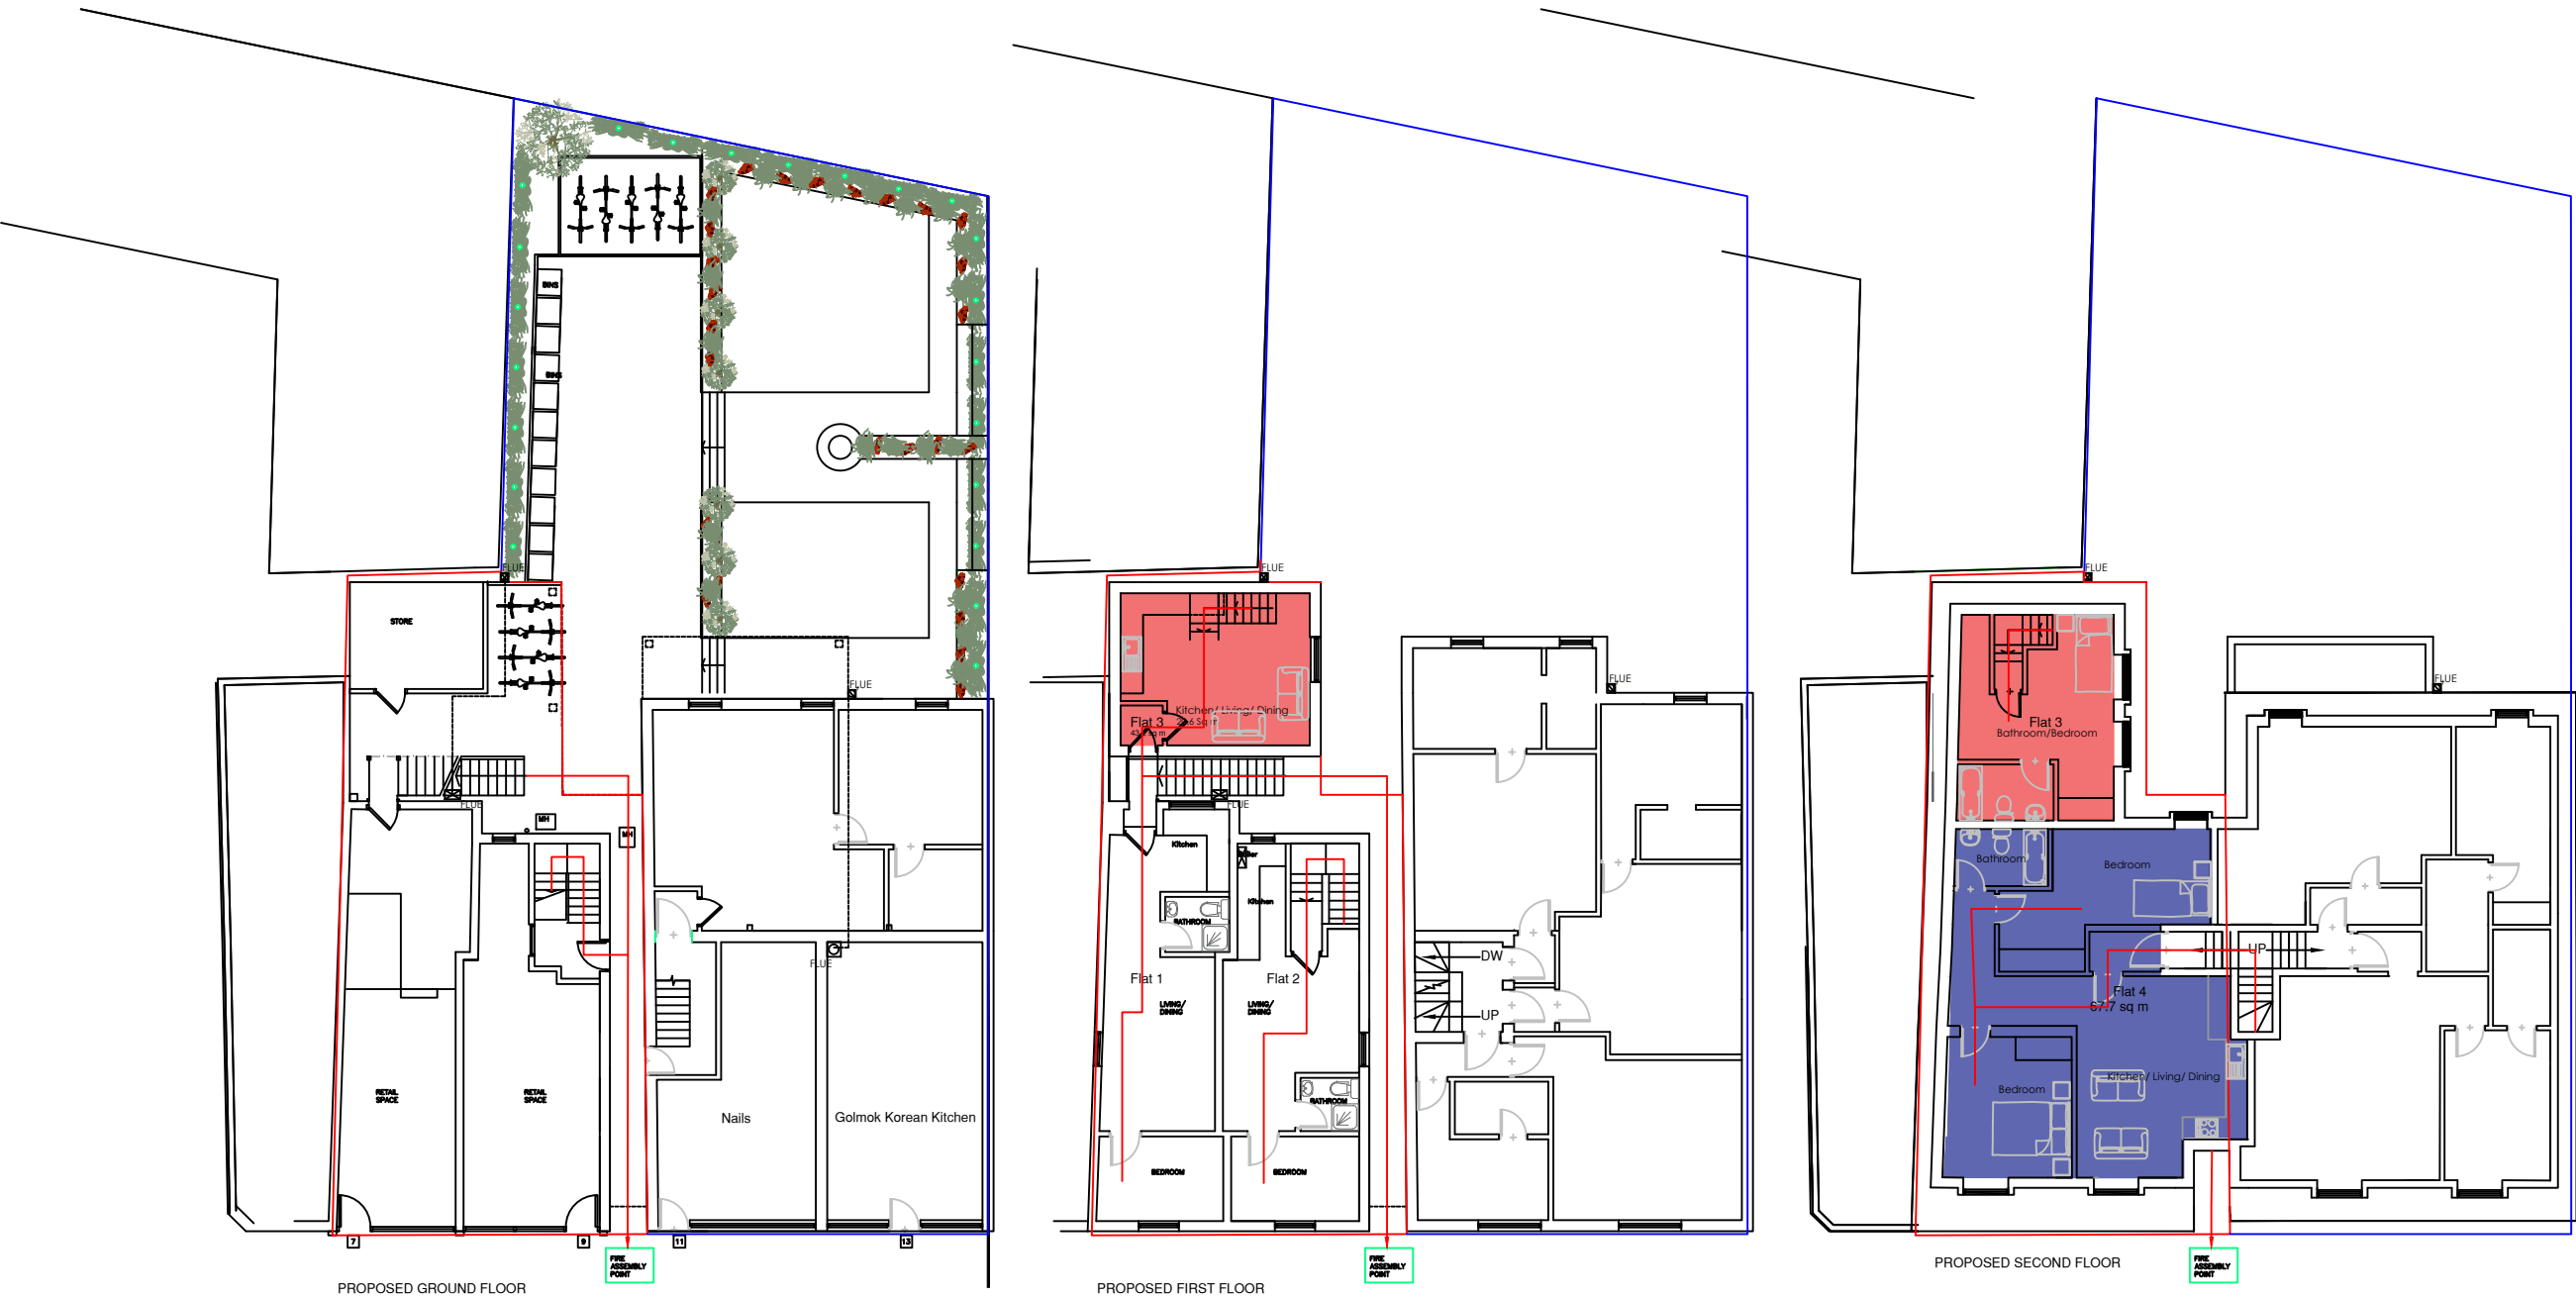

REV .A – ISSUED FOR PLANNING 8.10.24

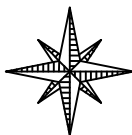

REV .B – ISSUED FOR PLANNING 24.02.25

7-9 QUEEN STREET GRAVESEND

FIRE ASSEMBLY POINT

FLATS 1, 2, 3 and 4

SCALE	1:200 @ A3		
DATE	FEB 2025	DRAWN BY	P.O.
CLIENT			
DRAWING NO.	826 – 07	REV.	B

OLSON DESIGN GROUP
INTERIOR & ARCHITECTURAL DESIGN

PILGRIMS COTTAGE PILGRIMS WAY
WESTWELL ASHFORD KENT TN25 4NQ
pennyolson7@hotmail.com
07788972736