


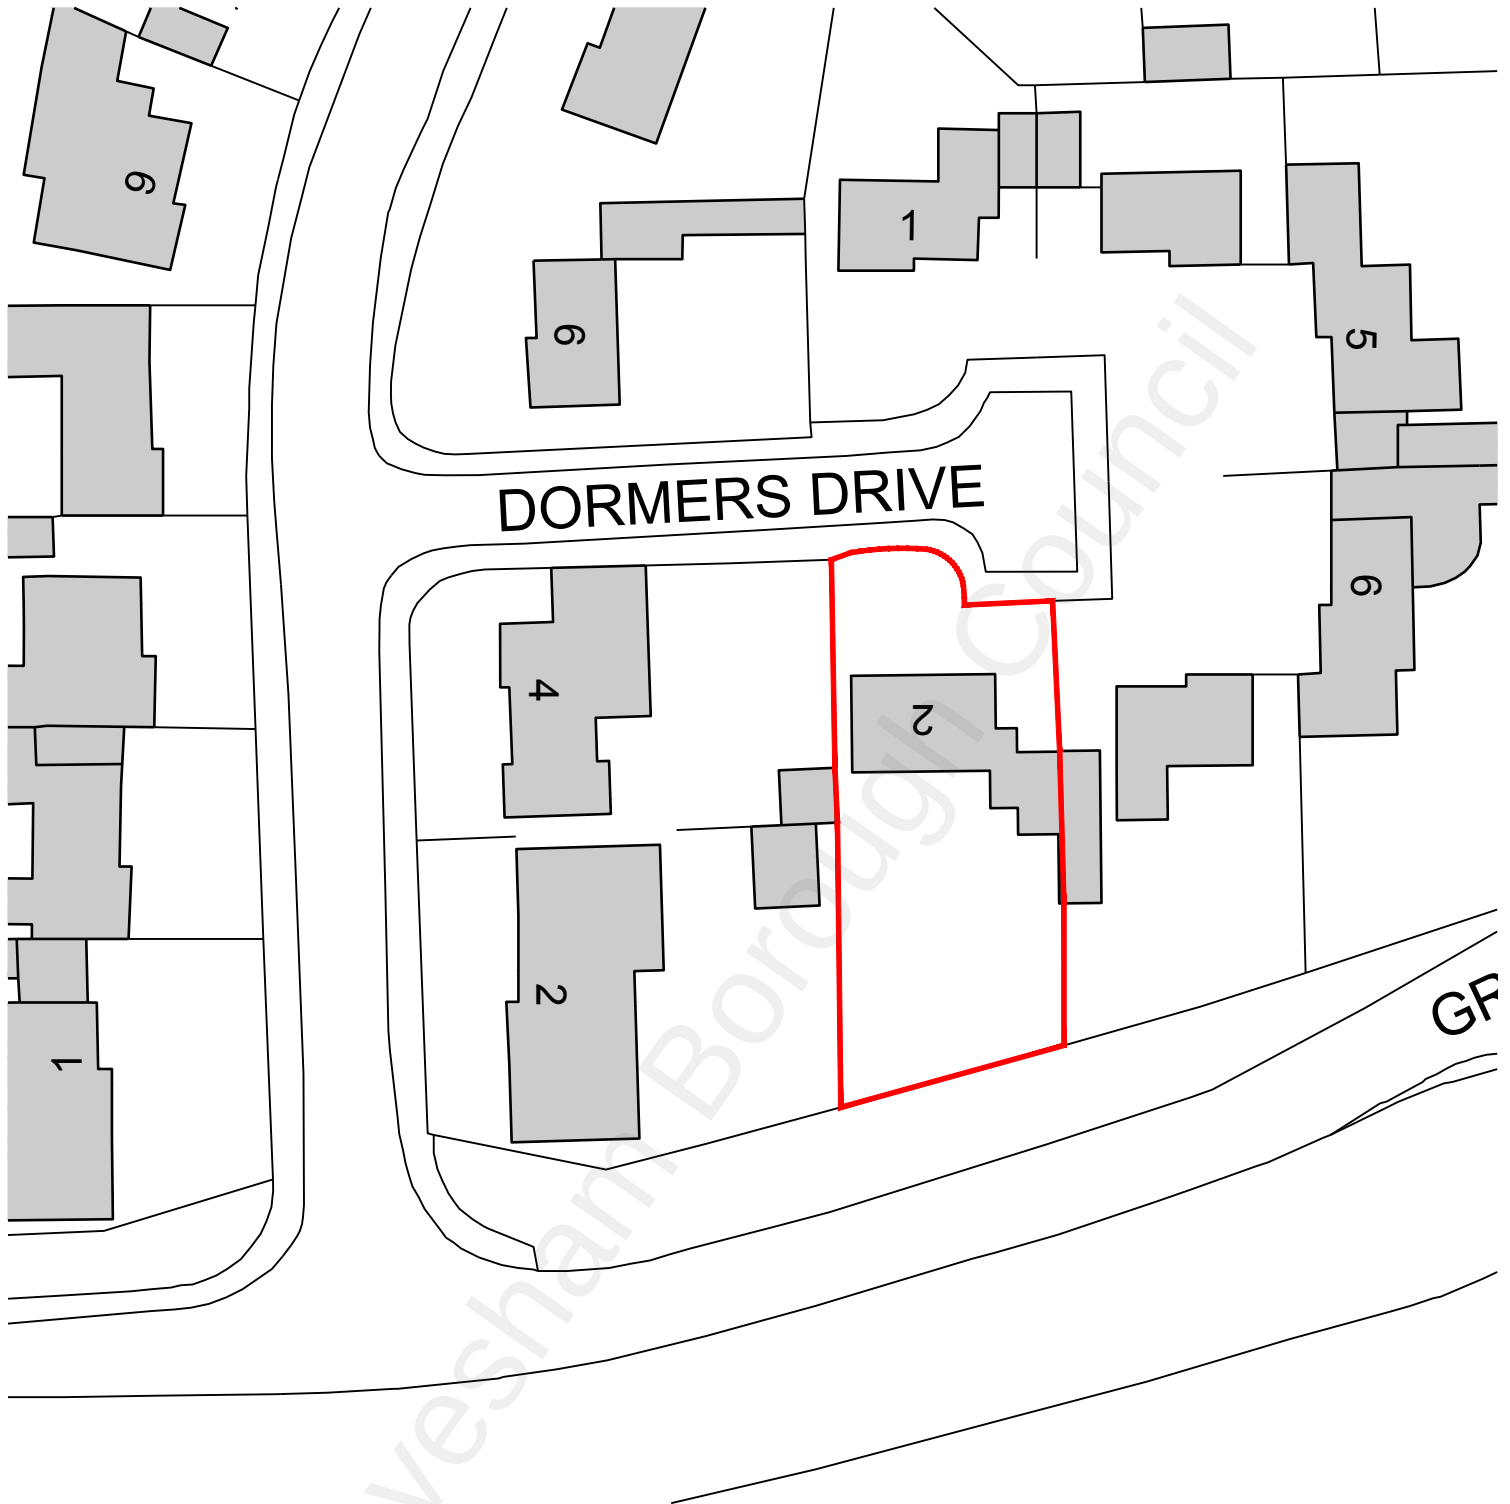

01 | 1:500 | BLOCK PLAN

SCALE 1:500 | 0m

5 10

25

50

N

Application Boundary

DRAWING KEY

J R D

DRAWING INFORMATION
 Drawing copyright of JRD Kent Ltd
 Do not scale from drawings. Report all discrepancies,
 errors & omissions. Check dimensions on site before
 commencing works. Materials, Components &
 Workmanship to comply with British & European Standards

JRD Kent Ltd | e:info@jrdkent.com | www.jrdkent.com

SCALE 1:500 @ A4
DATE JUNE 2021
PURPOSE SURVEY
REFERENCE 2126 E 002 **REV -**