



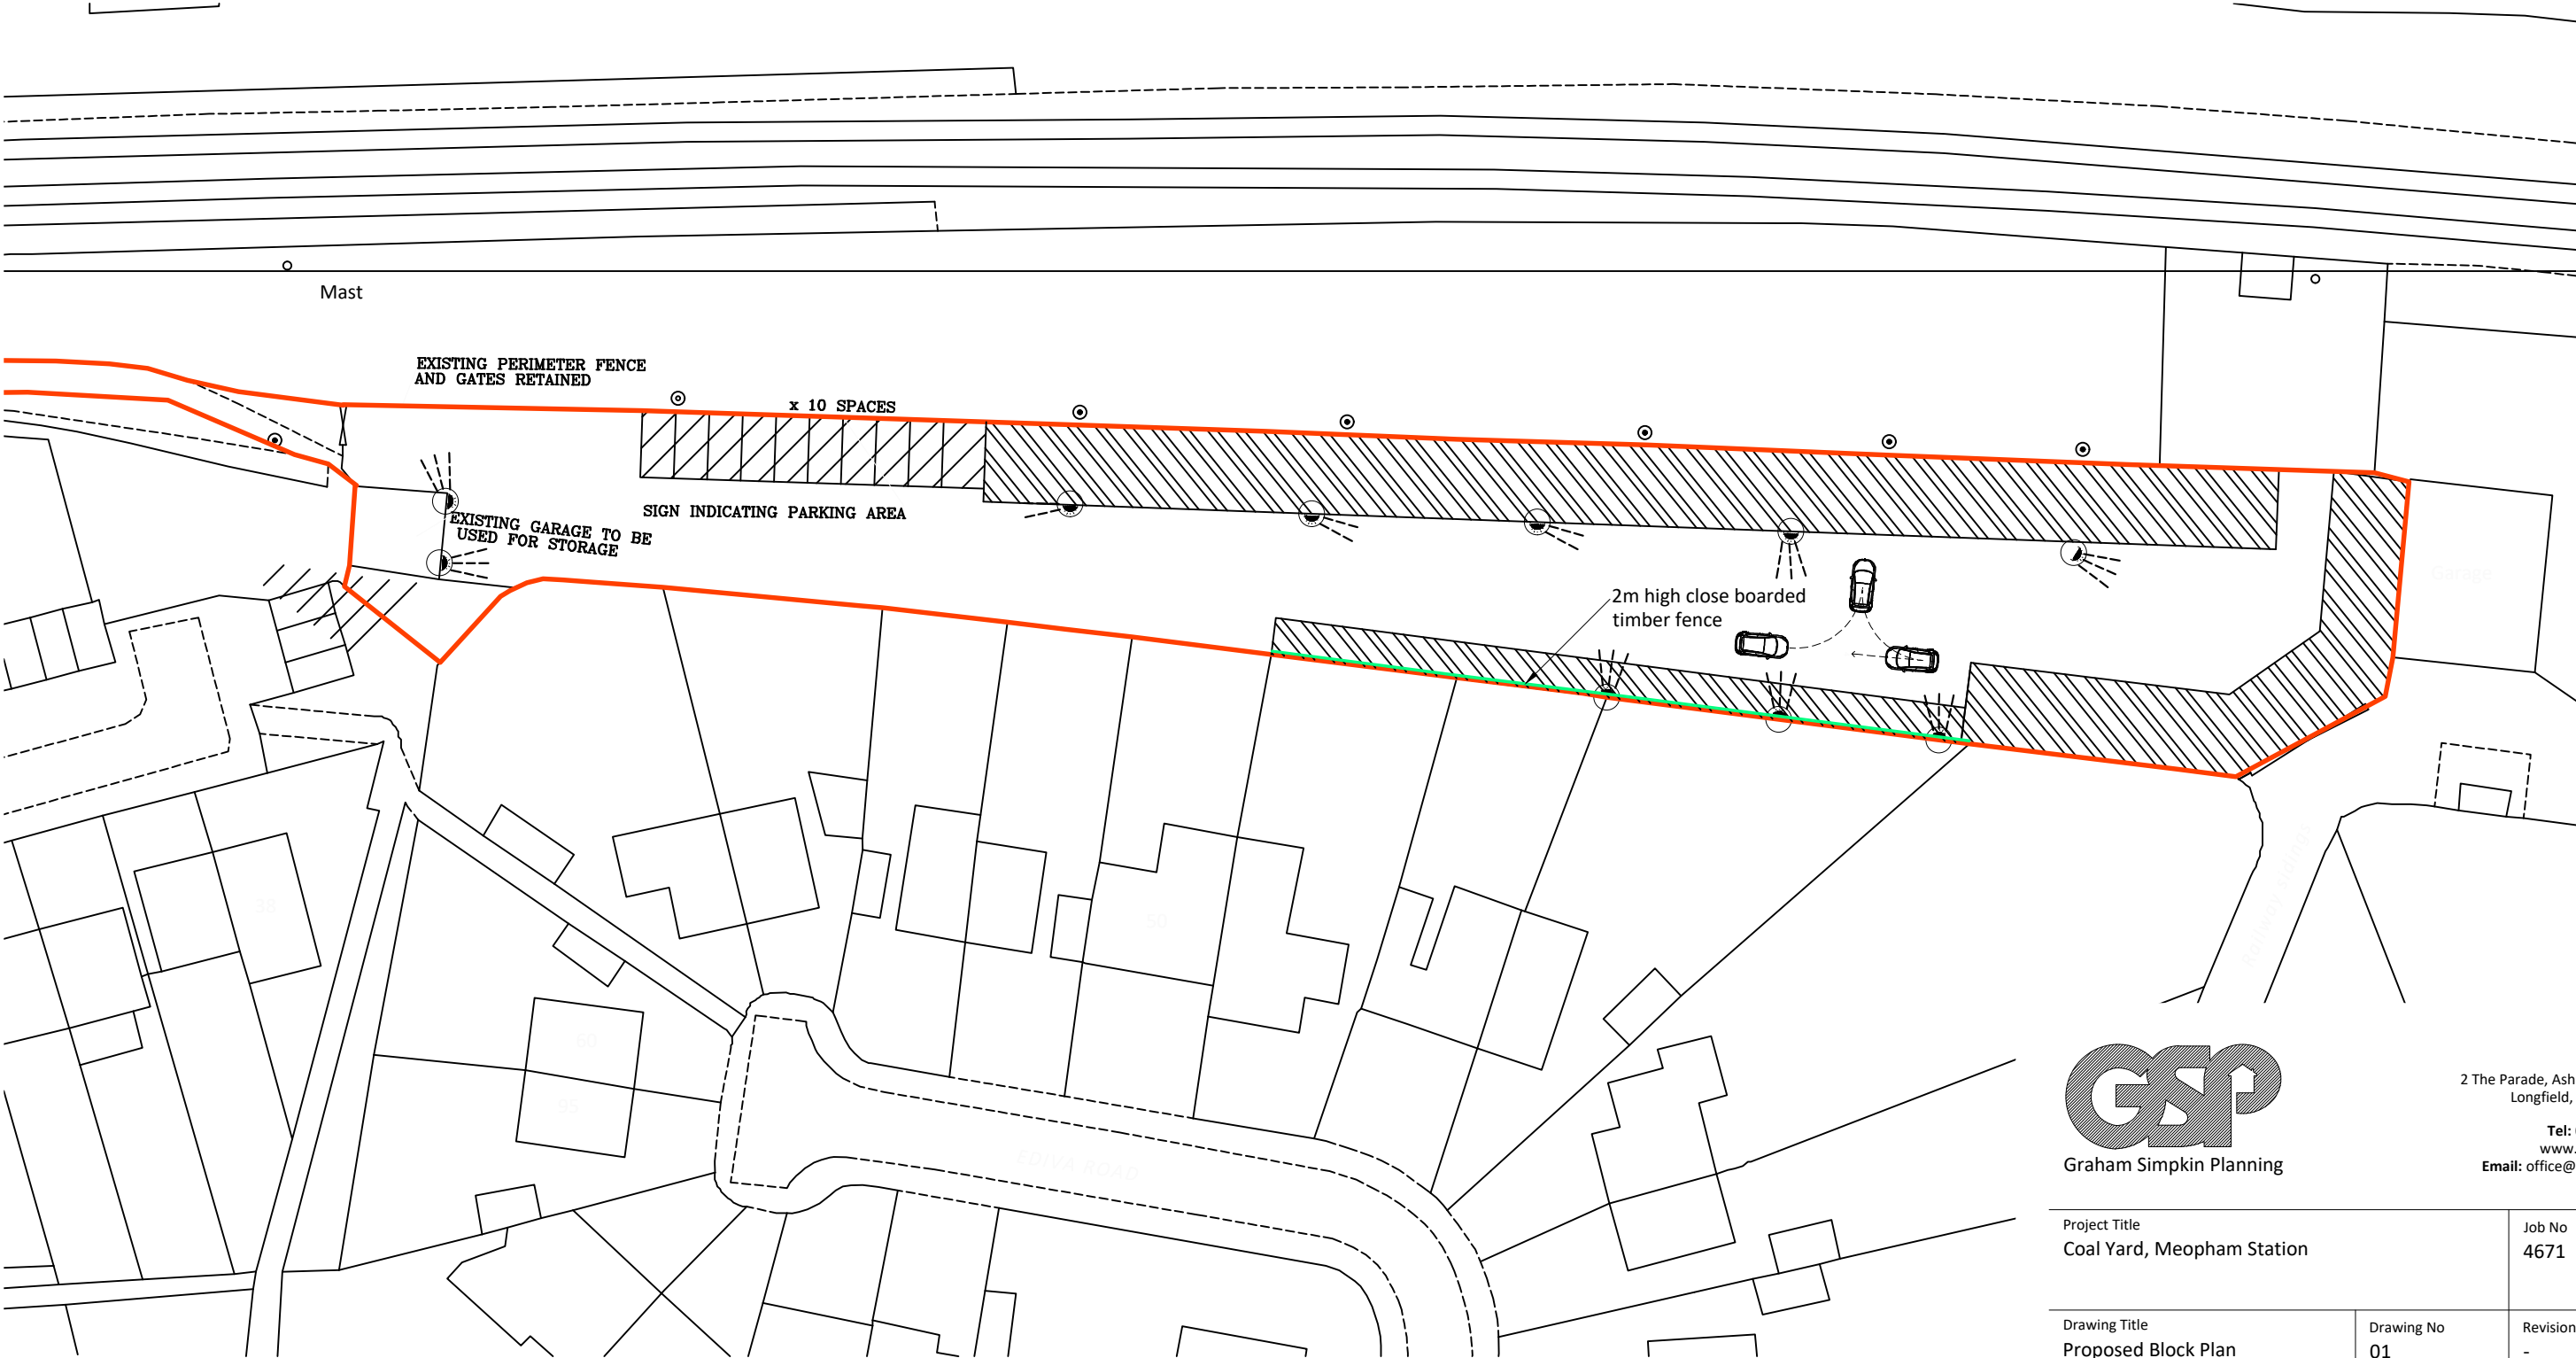

KEY

-  PROPOSED PIR DOWNLIGHTING.
-  EXISTING MAST LIGHTING IN CAR PARK.

-  Parking Area
-  Container Area

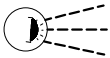

2 The Parade, Ash Road, Hartley
Longfield, Kent DA3 8BG
Tel: 01474 703705
www.gsplanning.uk
Email: office@gsplanning.uk

Project Title Coal Yard, Meopham Station		Job No 4671
Drawing Title Proposed Block Plan Condition 2	Drawing No 01	Revision -
Date 17.06.2026	Drawn by MW	Checked by ON
Scale 1:500 @ A3	Note	

