


NO ENCROACHMENT OF BOUNDARY WITH ANY PART OF EXTENSION

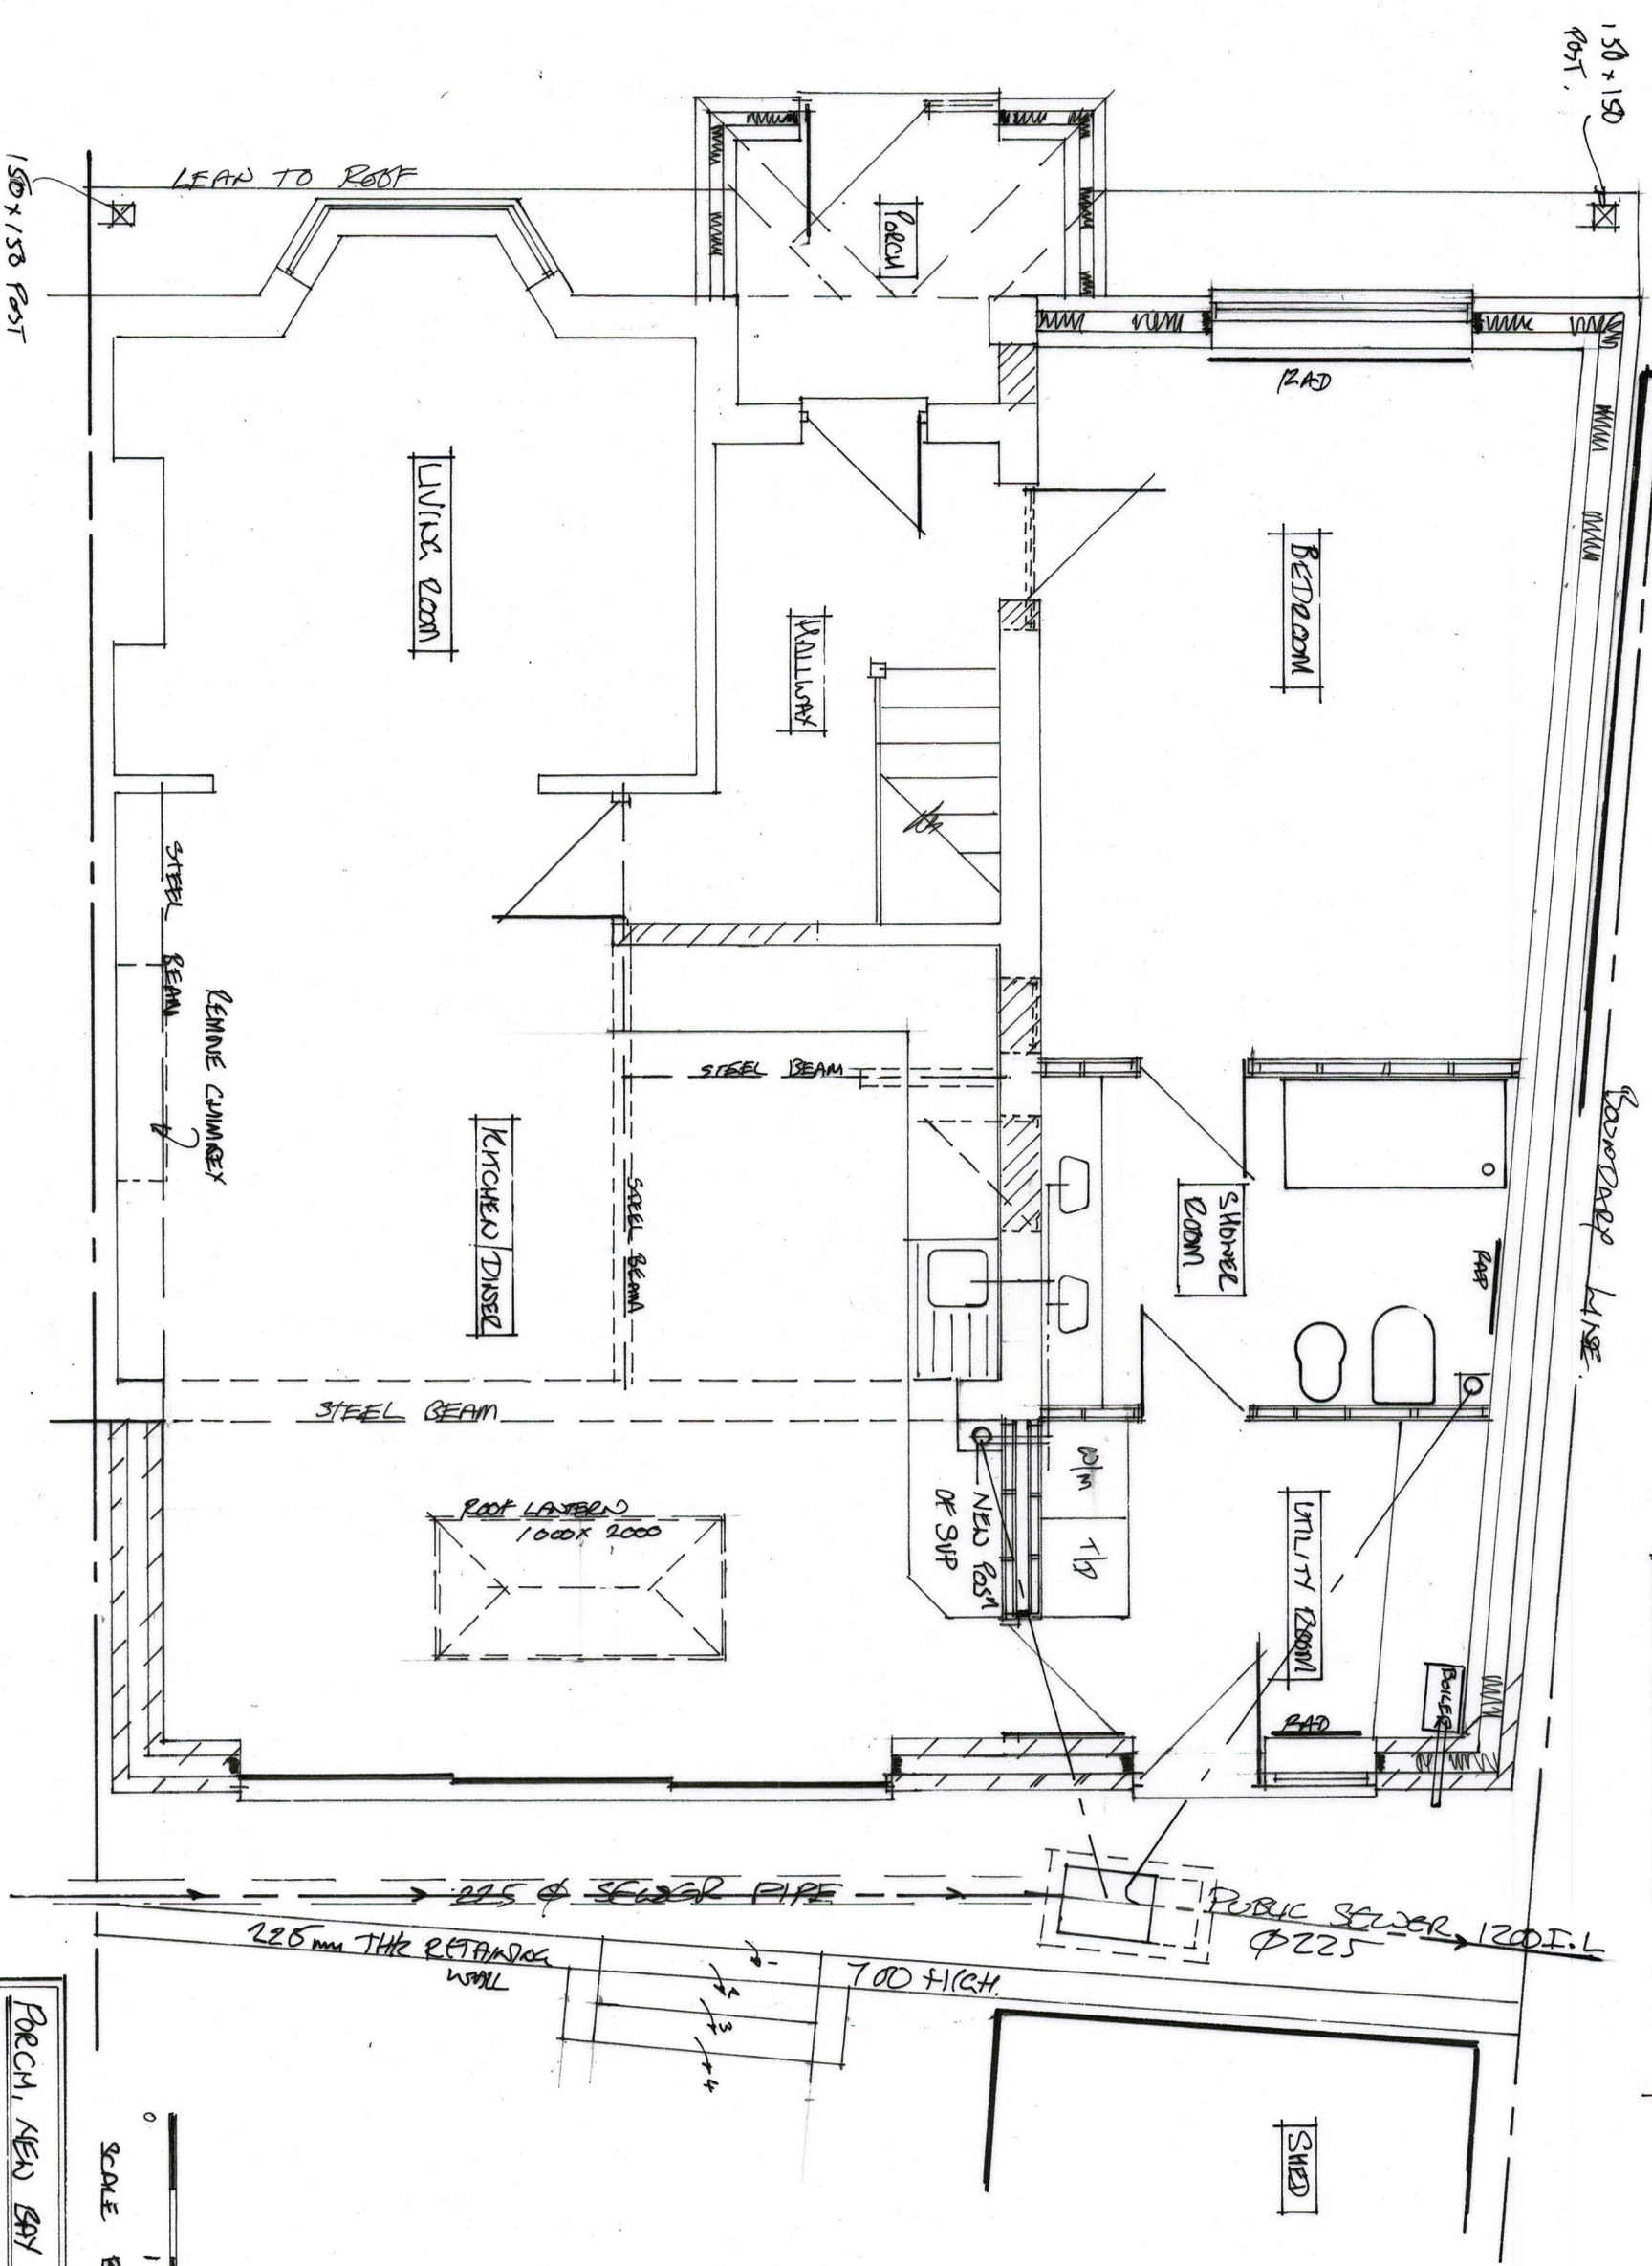

SCALE BAR 1:50

0 1 2 3 4

PROCH, NEW BAY WINDOW	MR J. DIXON
ROOF SINGLE STOREY	2009 WALLLEY DRIVE
SIDE AND REAR EXTENSIONS	CRANESHEAD
AND INTERNAL ALTERATIONS	1002 530
SCALE 1/50	DATE 21/5/26
	ISSUED NO 26/04/21
	02