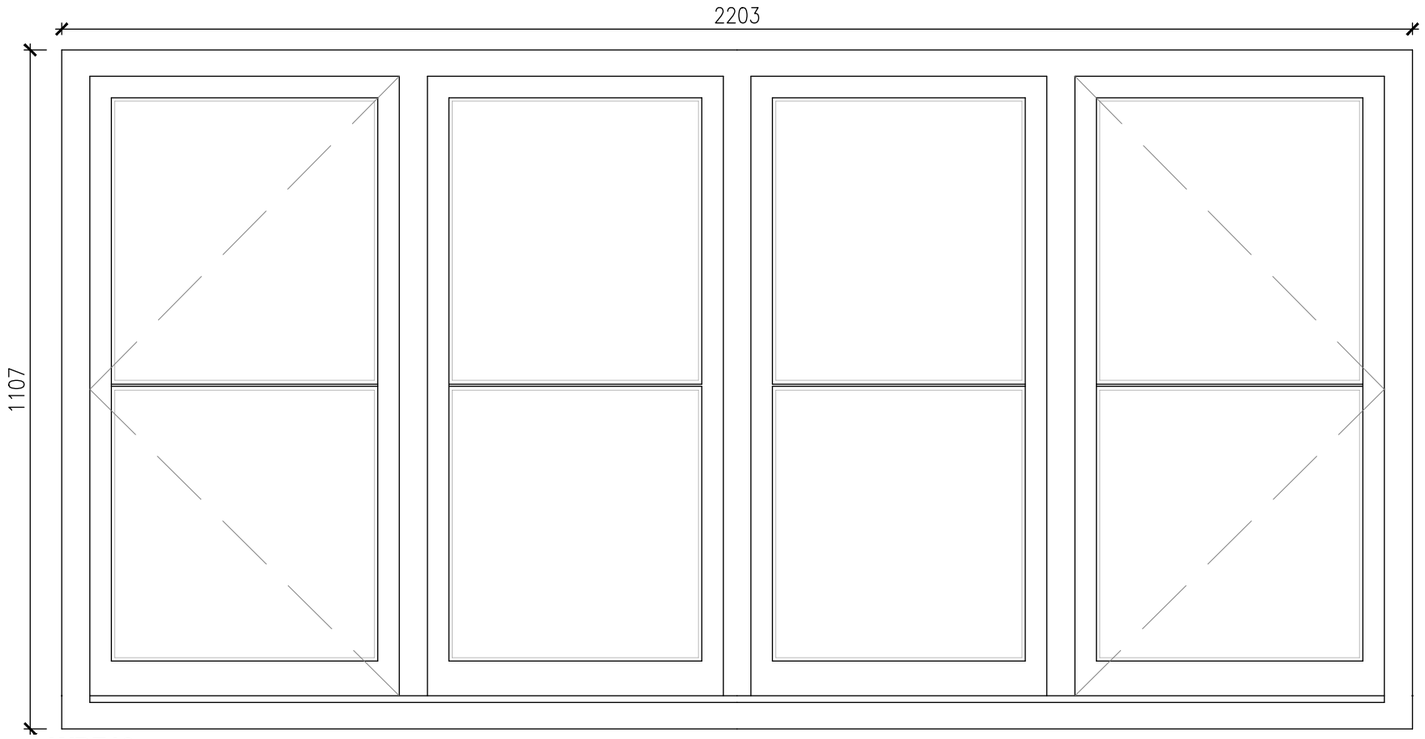

WPF10
New timber frame window with 2 opening and 2 fixed timber casements. Structural opening as shown.

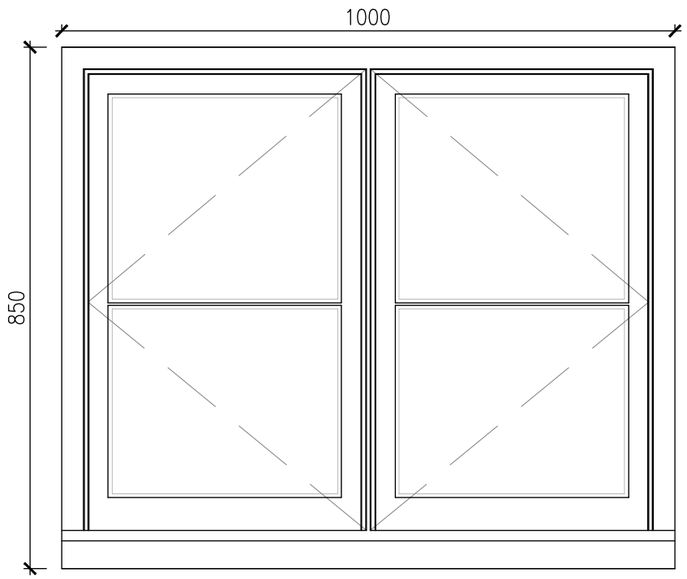

WPF01
New timber frame window with 2 opening timber casements. Structural opening as shown.

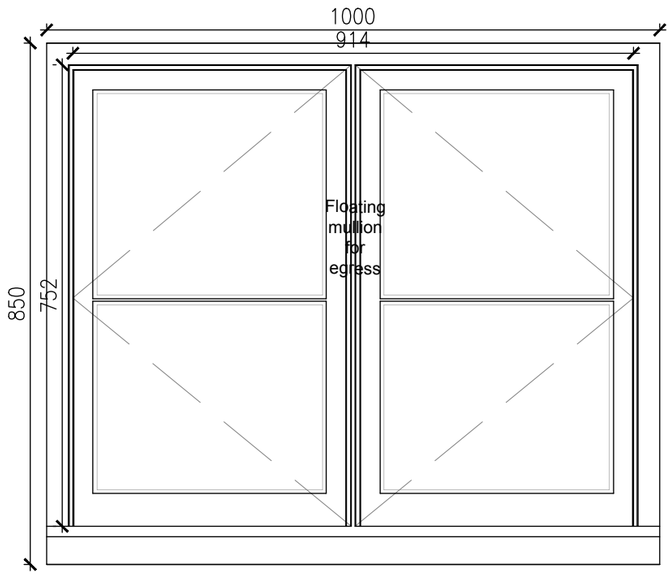

WPF02 (Egress)
New timber frame window with 2 opening timber casements, to feature floating mullion. Structural opening as shown.

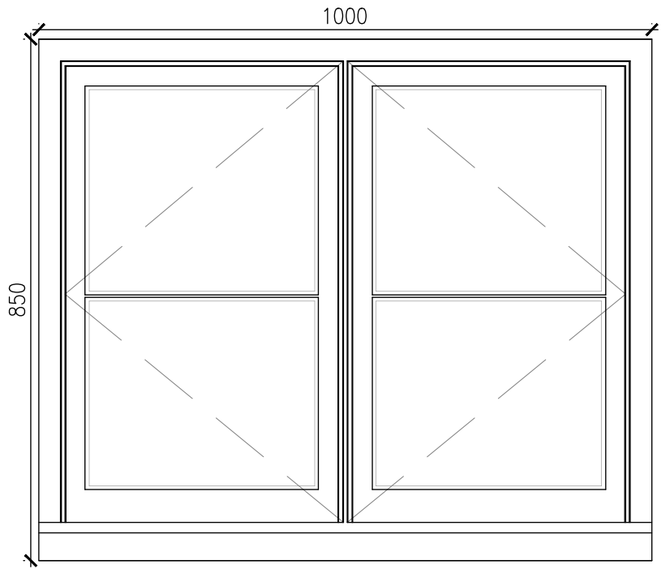

WPF03
New timber frame window with 2 opening timber casements, to feature floating mullion. Structural opening as shown.

1:10 Scale Bar

Note: Egress windows are to include floating mullions to ensure required opening for escape, to manufacturer's details

NOTES:

Report all discrepancies, errors and omissions.

Verify all dimensions on site before commencing any work on site or preparing shop drawings.

All materials, components and workmanship are to comply with the relevant British Standards, Codes of Practice and appropriate manufacturers recommendations.

See relevant drawings for all specialist work.

This drawing and design are copyright of James Clague Architects Ltd, company registration number 8664802

Rev	Date	Description

Structural openings to be confirmed on site. Sizes indicative for planning purposes only.

REFER TO PROPOSED ELEVATIONS PL004 AND J002 FOR SCHEDULE & DETAILS.

Note draught-stripping to manufacturer's details

Project Title
Mr Ohslon & Mr Till

Boughurst Farm
Leywood Road
Meopham

Drawing Description
New Timber Windows
Joinery Details SHEET 6 of 12

Scale
1:10 at A3

Date
May 2026

Drawn By
TP/JC

JAMES CLAGUE
ARCHITECTS

Latchmere House, 26 Watling Street,
Canterbury, Kent CT1 2UD
T: 01227 649 073
E: info@jamesclague.co.uk
W: jamesclague.co.uk

Drawing Number
27680_J006

Revision
A