




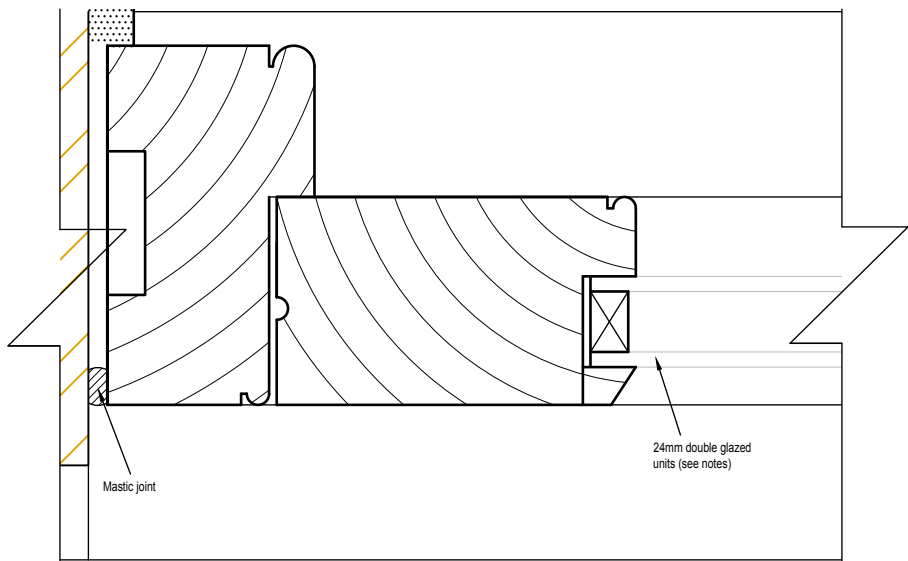


Detail AA - Scale 1:2

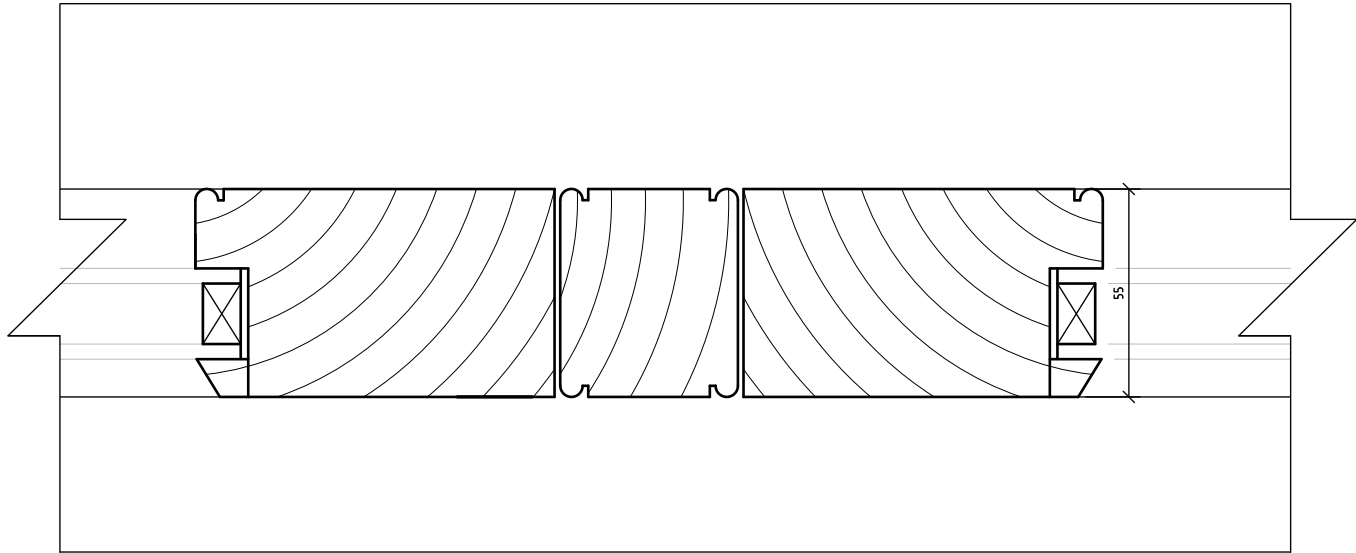

Detail BB - Scale 1:2

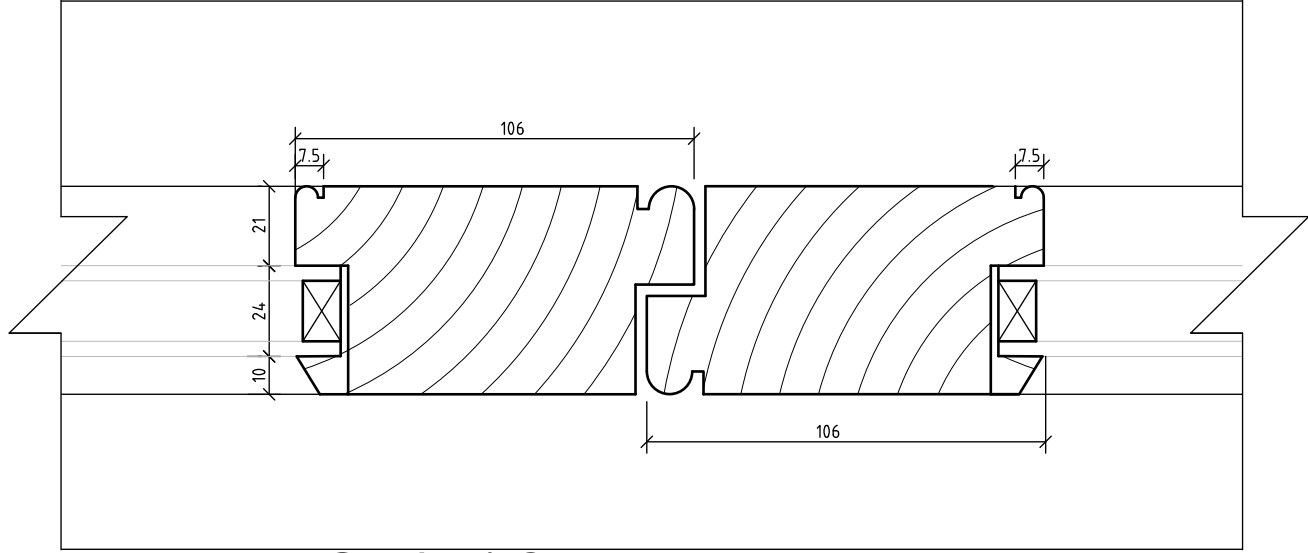

Detail BB - Scale 1:2

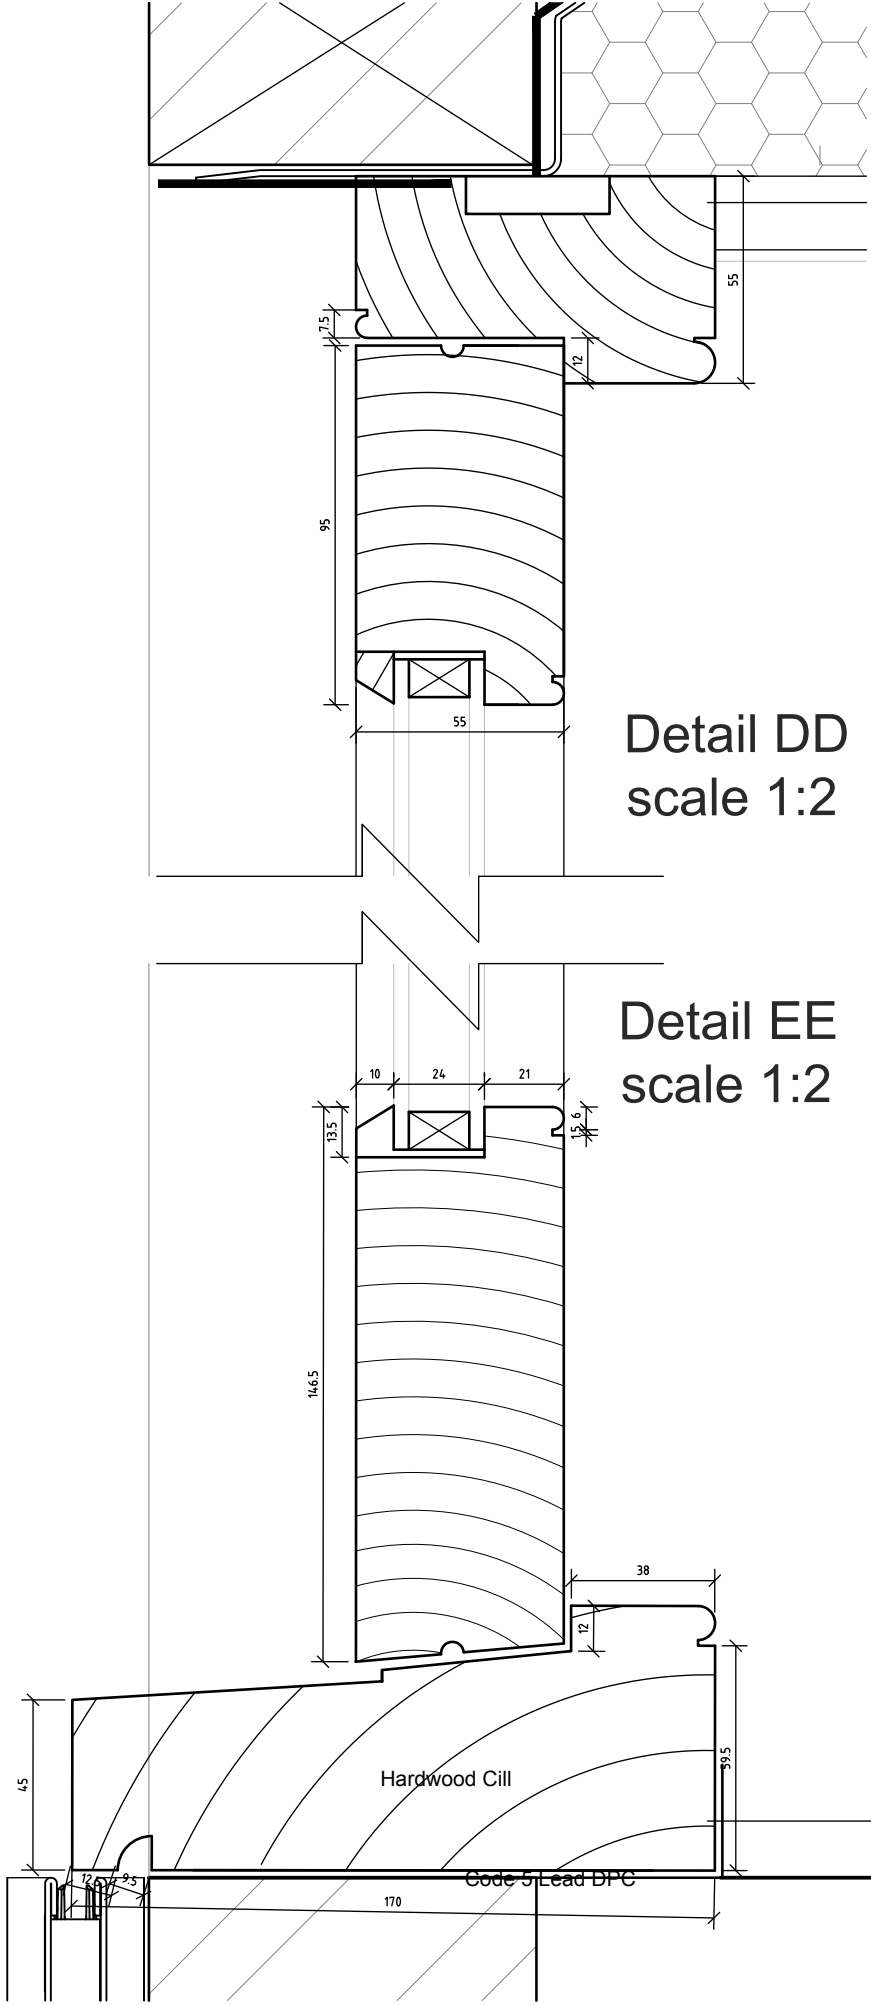

NOTES:

Report all discrepancies, errors and omissions.

Verify all dimensions on site before commencing any work on site or preparing shop drawings.

All materials, components and workmanship are to comply with the relevant British Standards, Codes of Practice and appropriate manufacturers recommendations.

See relevant drawings for all specialist work.

This drawing and design are copyright of James Clague Architects Ltd, company registration number 8664802

Rev	Date	Description
		Structural openings to be confirmed on site. Sizes indicative for planning purposes only.
		REFER TO PROPOSED ELEVATIONS PL004 AND J001 FOR SCHEDULE
		Note draught-stripping to manufacturer's details

Project Title
Mr Ohslon & Mr Till

Boughurst Farm
Leywood Road
Meopham

Drawing Description
New Timber Windows/Doors
Joinery (Timber Doors) SHEET 12 of 12

Scale
1:10 & 1:2 at A3


Date
June 2026

Drawn By
TP/JC

JAMES CLAGUE
ARCHITECTS

Latchmere House, 26 Watling Street,
Canterbury, Kent CT1 2UD
T: 01227 649 073
E: info@jamesclague.co.uk
W: jamesclague.co.uk

Drawing Number	Revision
27680_J012	-

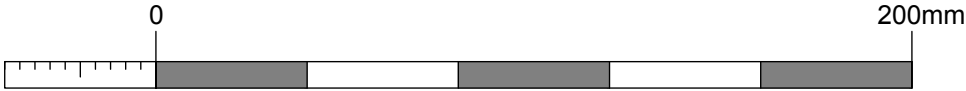

1:2 Scale Bar