

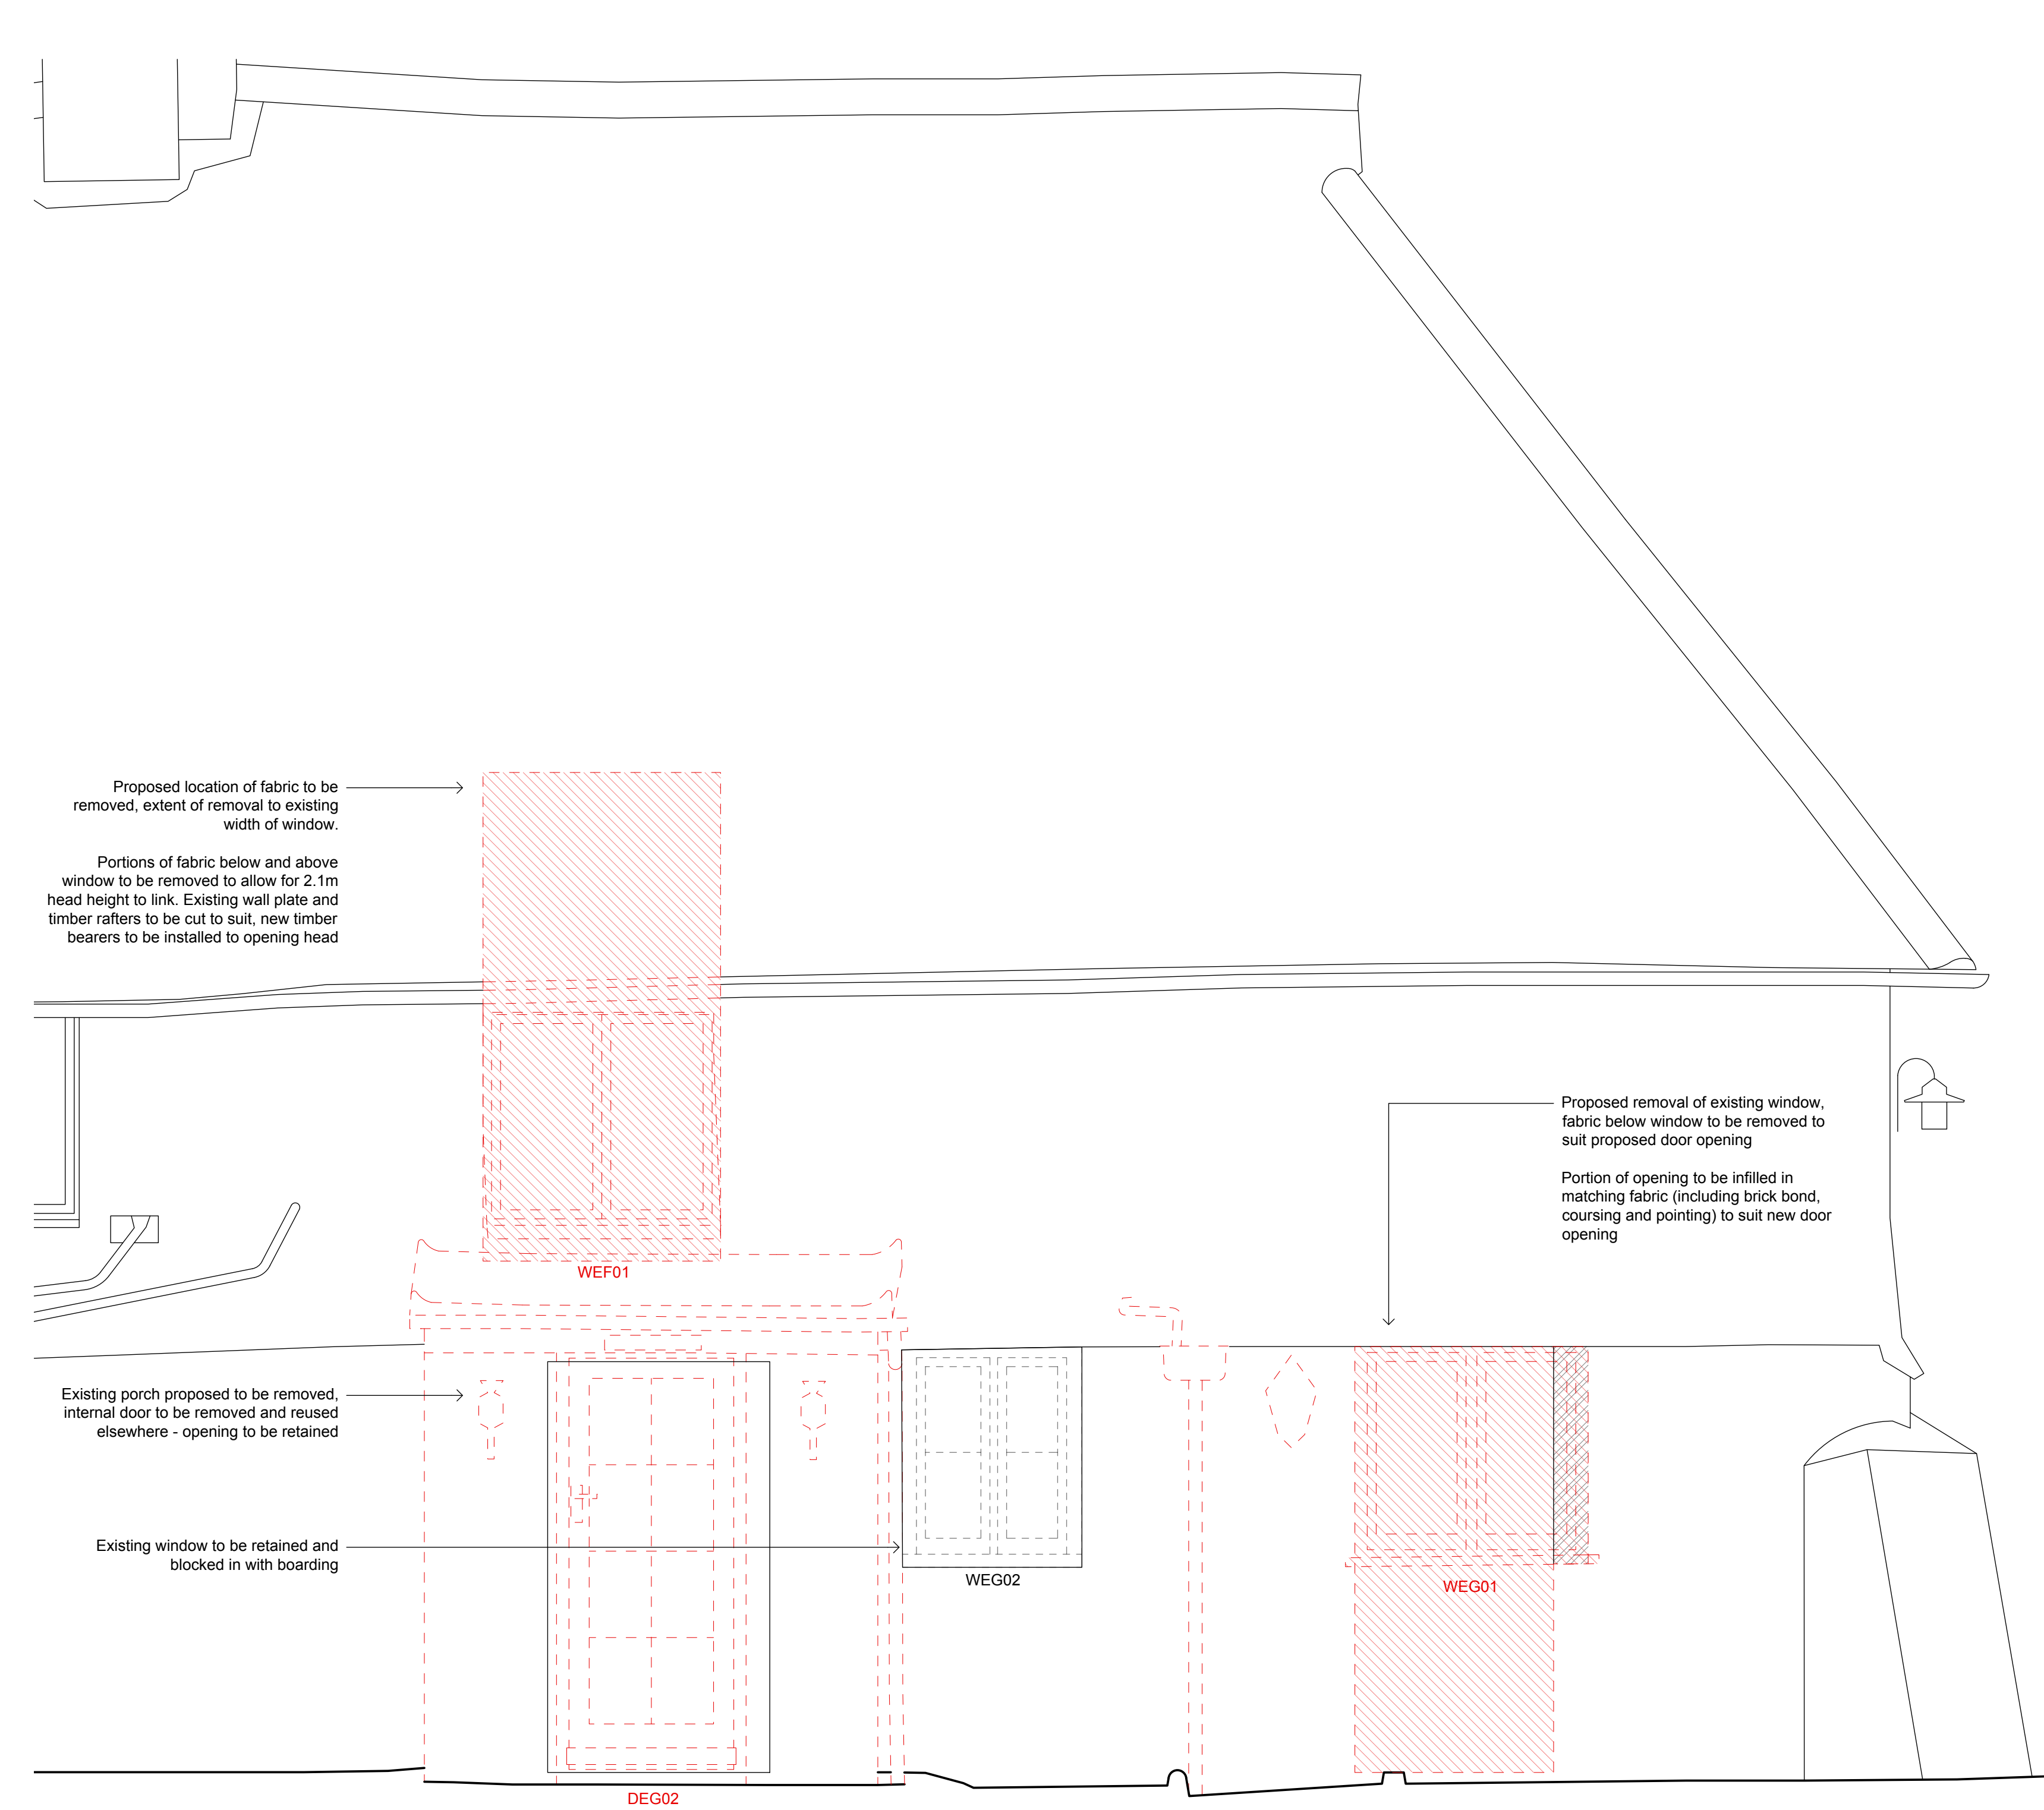


KEY


- Existing Structure
- Removal

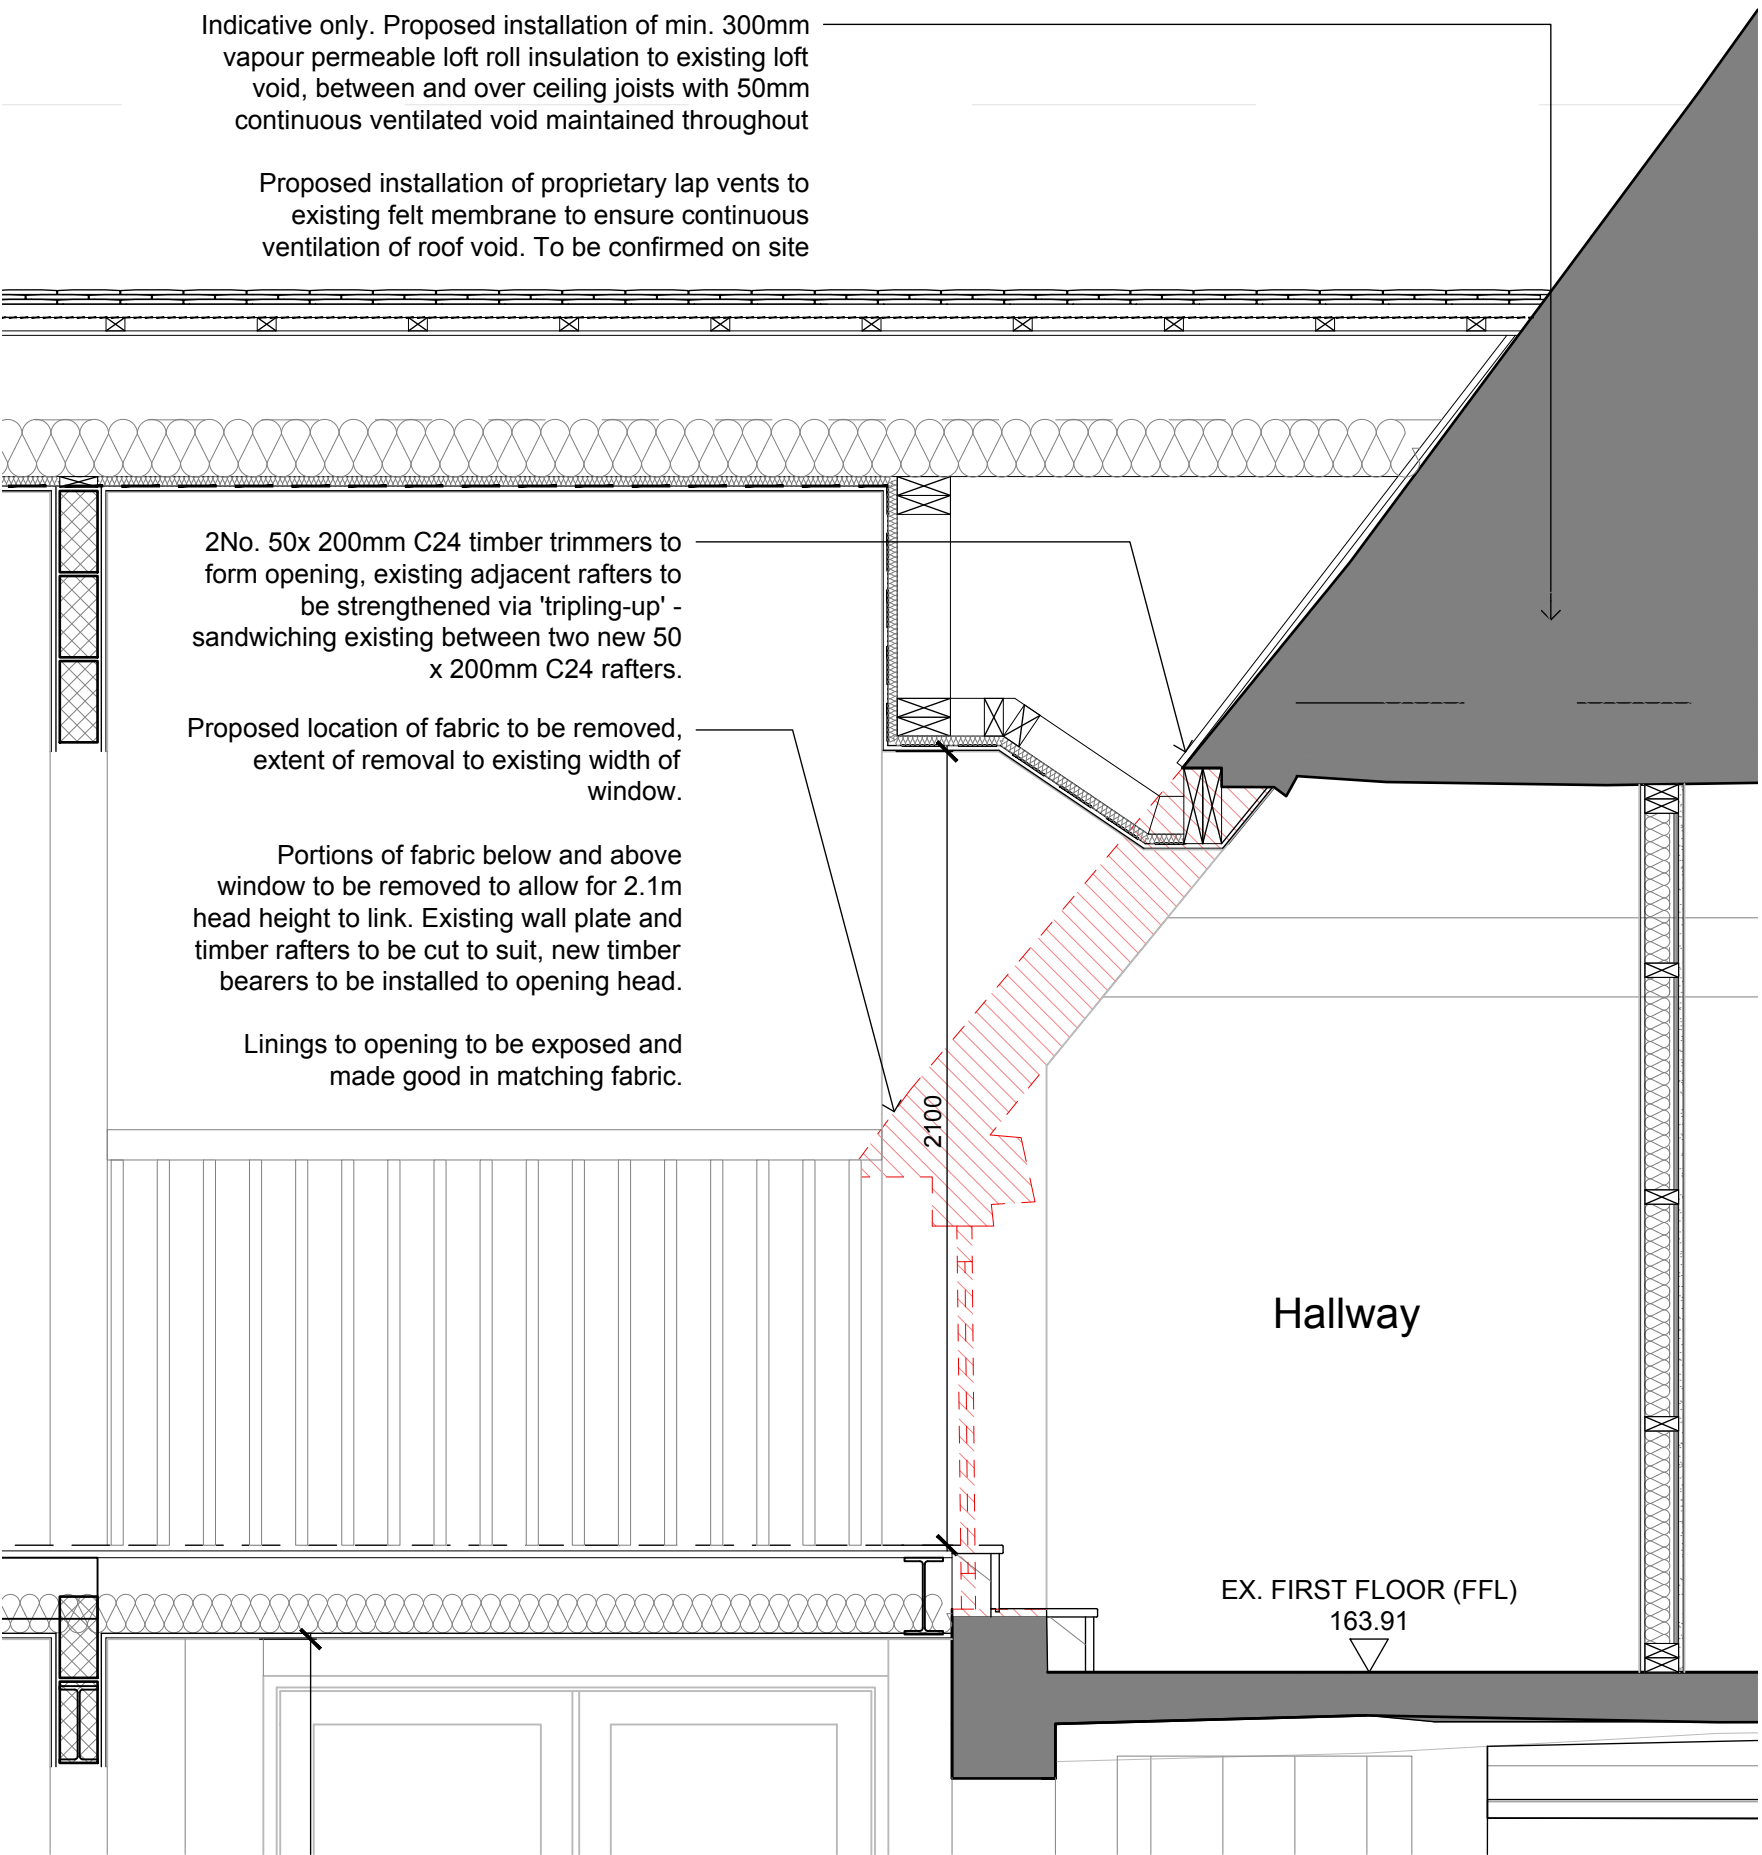

Partial Elevation (Removals to Existing Elevation)
1:20 @ A1

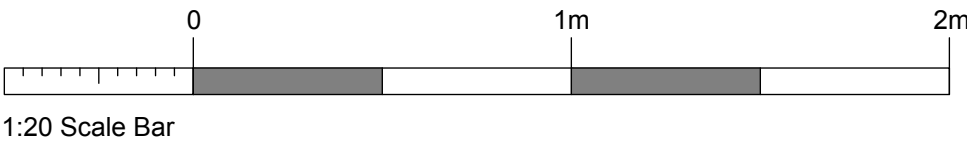

Proposed Partial Section (First Floor)
1:20 @ A1

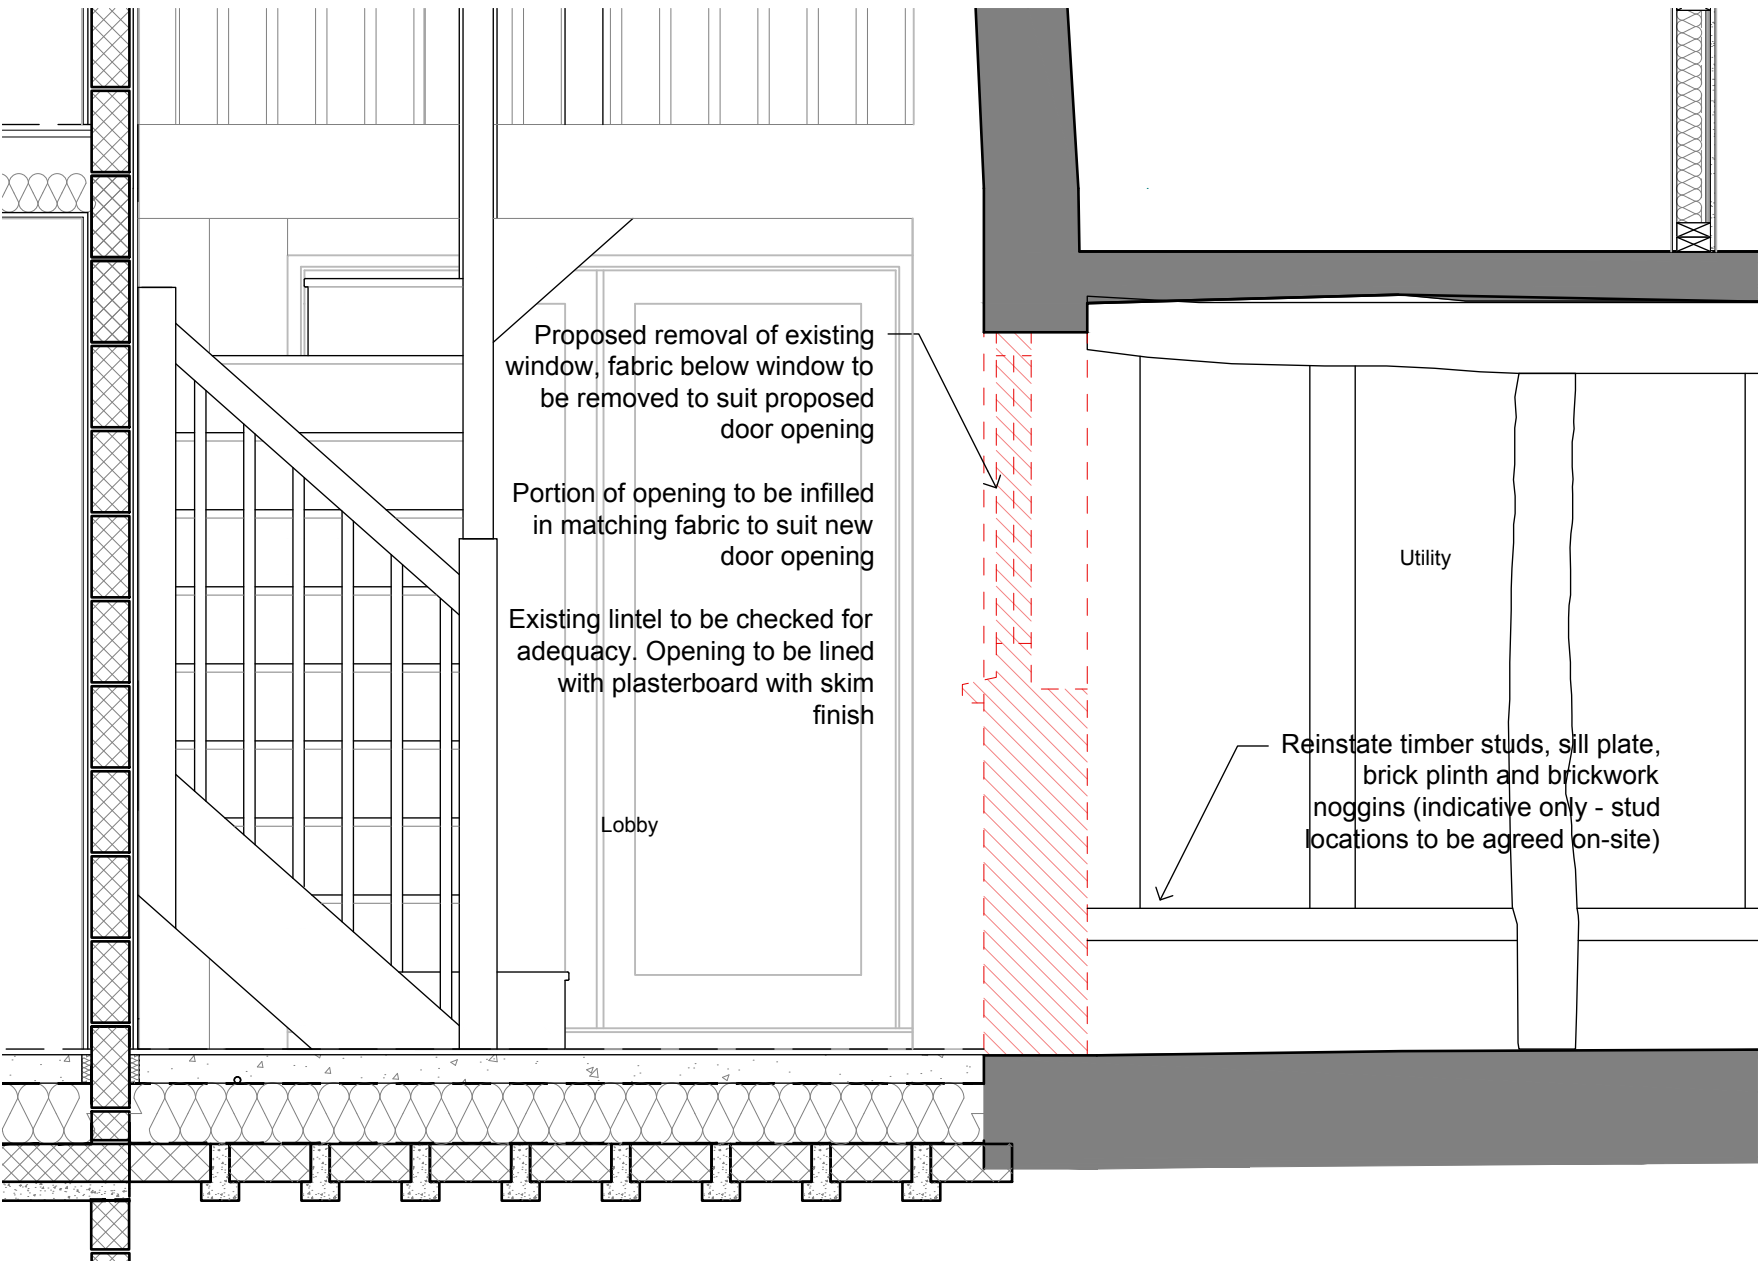

Proposed Partial Section (Ground Floor)
1:20 @ A1

NOTES:

Report all discrepancies, errors and omissions.

Verify all dimensions on site before commencing any work on site or preparing shop drawings.

All materials, components and workmanship are to comply with the relevant British Standards, Codes of Practice and appropriate manufacturers recommendations.

See relevant drawings for all specialist work.

This drawing and design are copyright of James Clague Associates Ltd, company registration number 8664802

Rev Date Description

DRAFT

PLANNING

NOT FOR CONSTRUCTION

Project Title
Mr Ohlson & Mr Till
Boughurst Farm
Leywood Road
Meopham
Gravesend
Kent DA13 0UD

Drawing Description
Proposed Elevation & Sections
Formation of New Structural Openings

Scale
1:20@A1

Date
May 2026

Drawn By
TPS/JC/KT

JAMES CLAGUE
ARCHITECTS

40 / 41 Castle Row,
Canterbury, Kent CT1 2QY
T: 01227 649 073
E: info@jamesclague.co.uk
W: jamesclague.co.uk

Drawing Number
27680_PL_21

Revision
A