



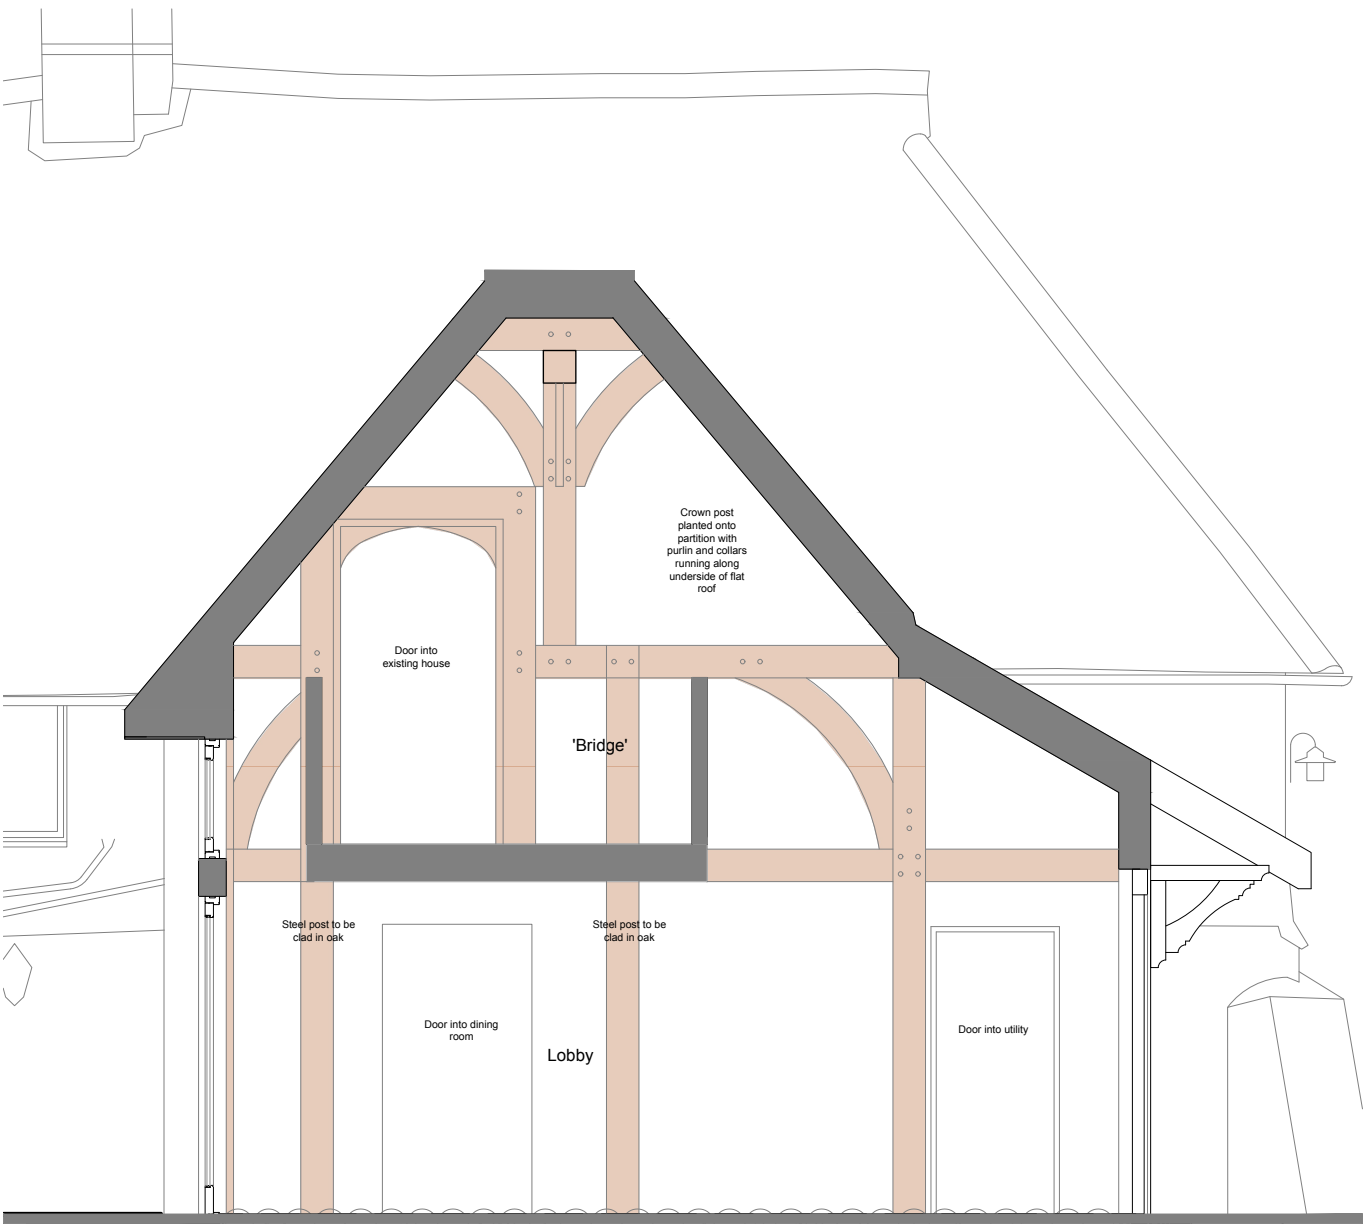

Proposed Internal Joinery - Oak Framing Elevation
1:50 at A3

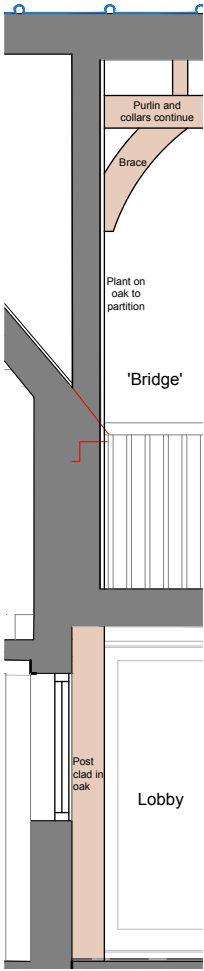

Section View
1:50 at A3

Oak frame planted
onto new partition



NOTES:

Report all discrepancies, errors and omissions.

Verify all dimensions on site before commencing any work on site or preparing shop drawings.

All materials, components and workmanship are to comply with the relevant British Standards, Codes of Practice and appropriate manufacturers recommendations.

See relevant drawings for all specialist work.

This drawing and design are copyright of James Clague Architects Ltd, company registration number 8664802

Rev	Date	Description
-----	------	-------------

Project Title
Mr Ohlson & Mr Till
Boughurst Farm
Leywood Road
Meopham
Gravesend
Kent DA13 0UD

Drawing Description
Proposed Internal Joinery - Oak Framing

Scale 1:50 @ A3	Drawn By JC
Date June 2026	

JAMES CLAGUE
ARCHITECTS

Latchmere House, 26 Watling Street,
Canterbury, Kent CT1 2UD
T: 01227 649 073
E: hello@jamesclague.co.uk
W: jamesclague.co.uk

Drawing Number 27680_PL_50	Revision A
-------------------------------	---------------