




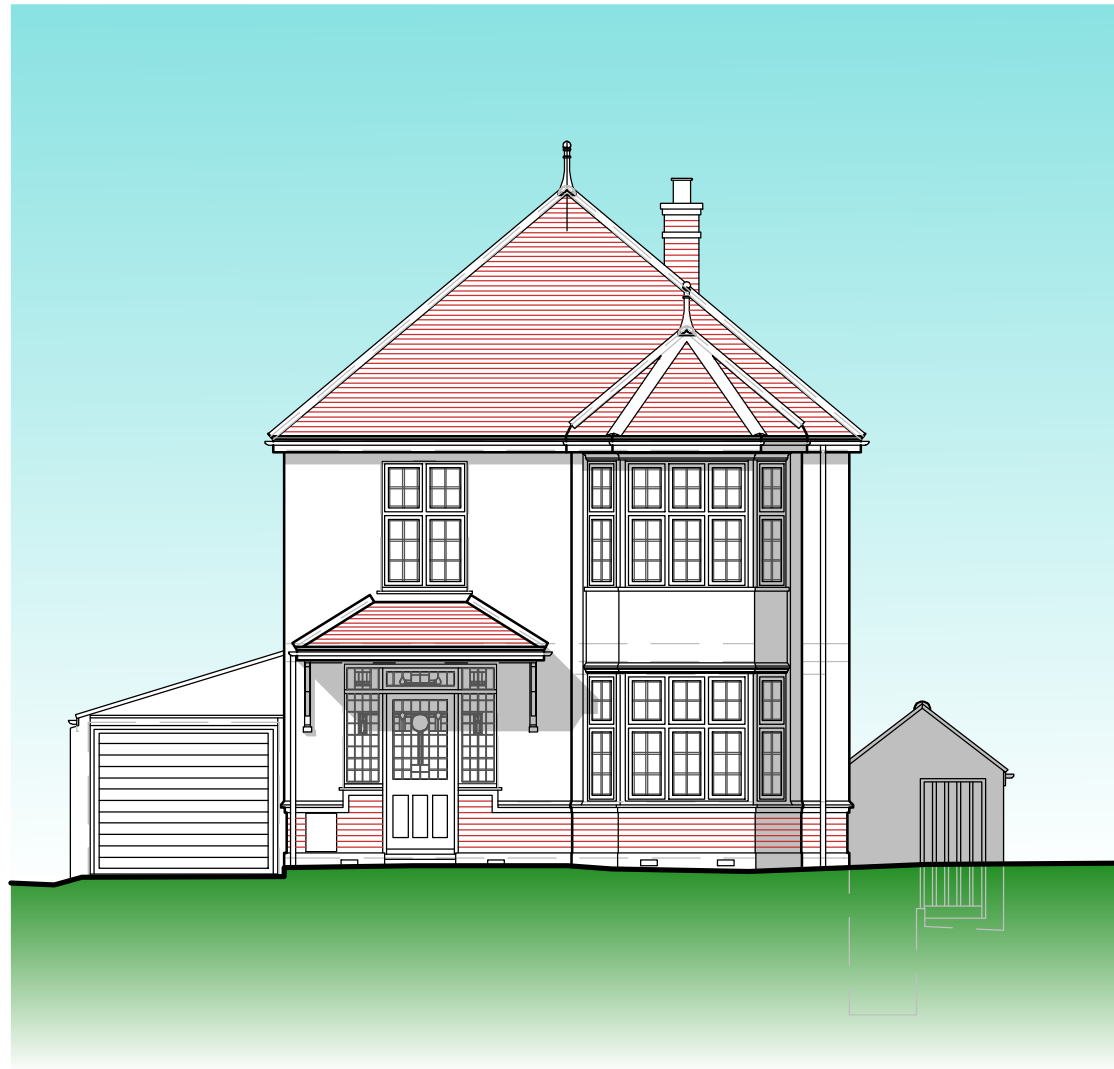


front (south) elevation

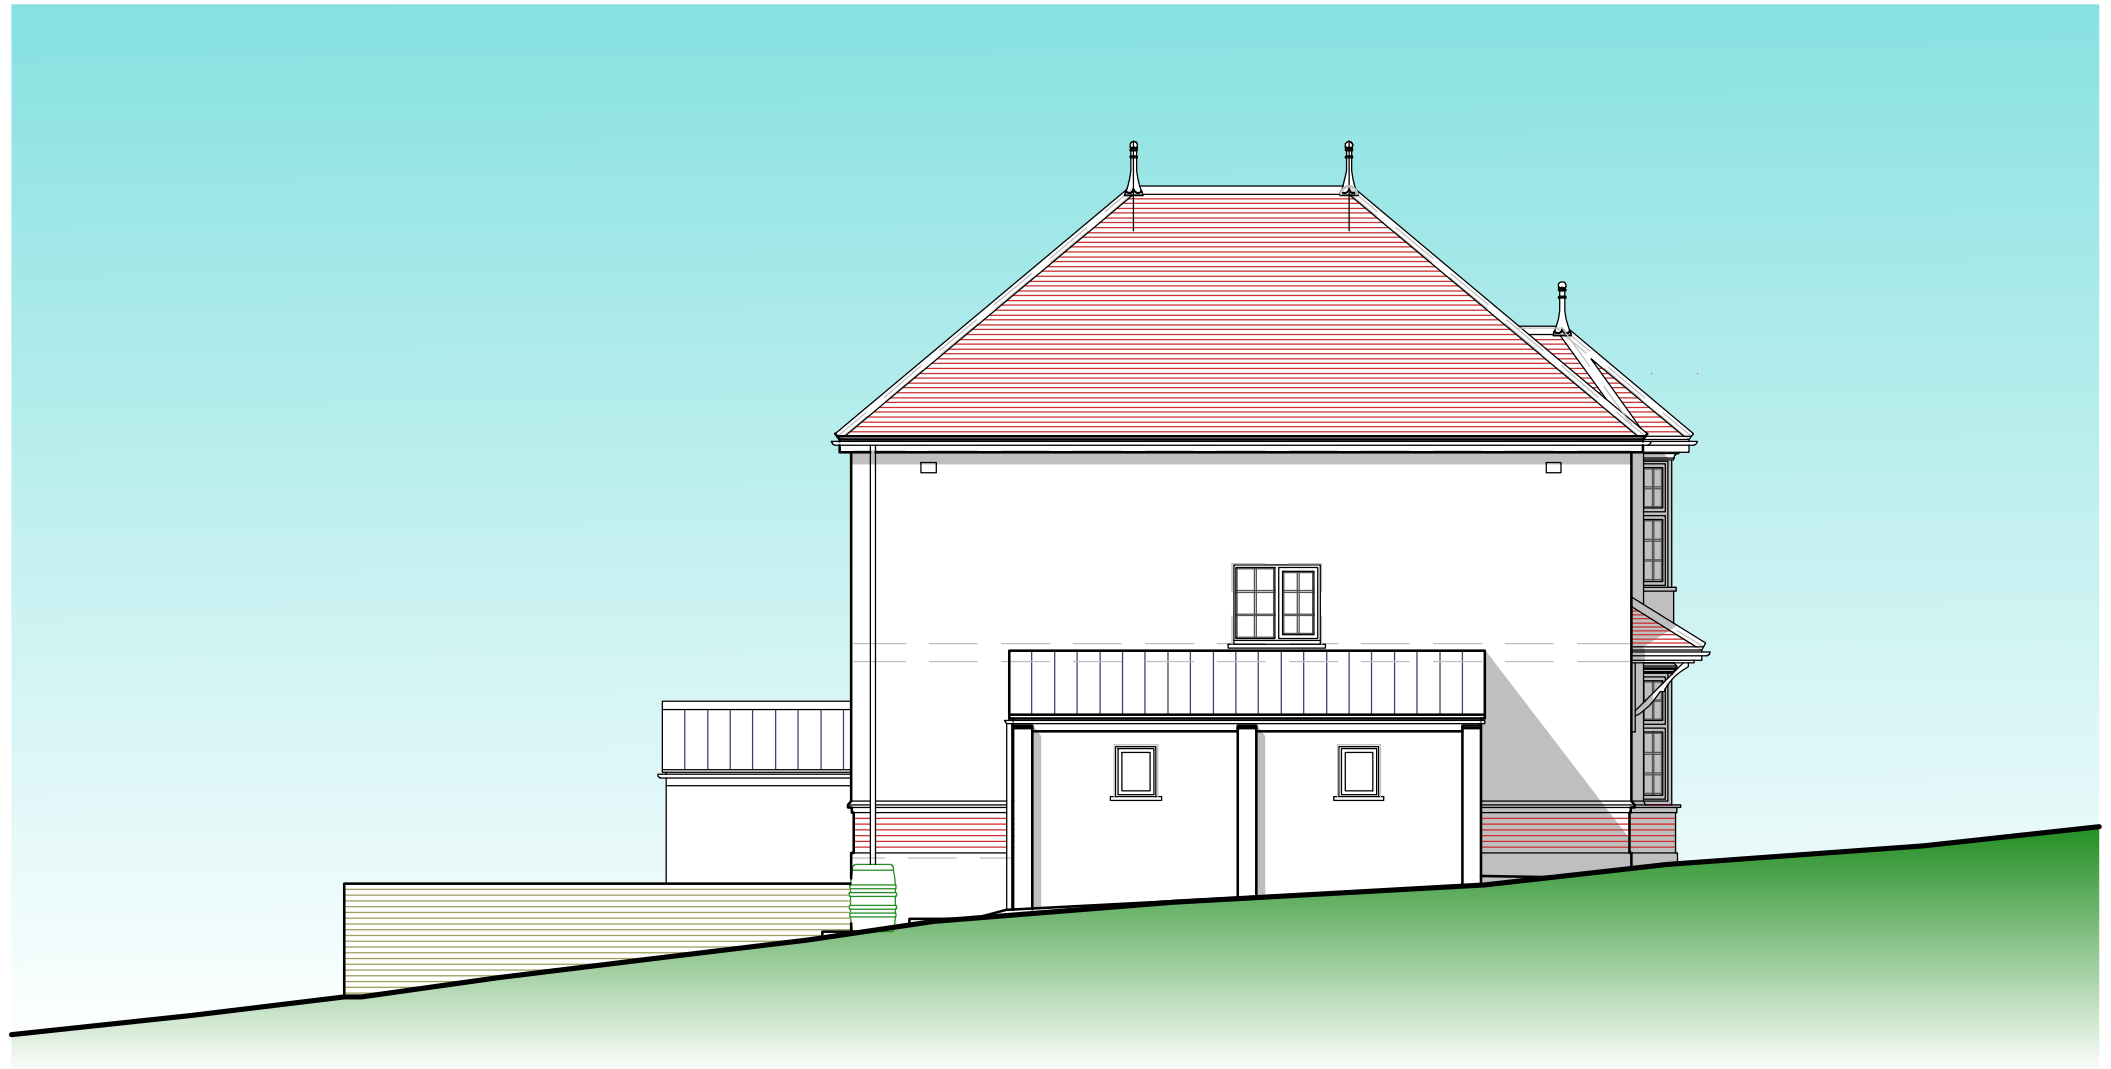


side 1 (west) elevation

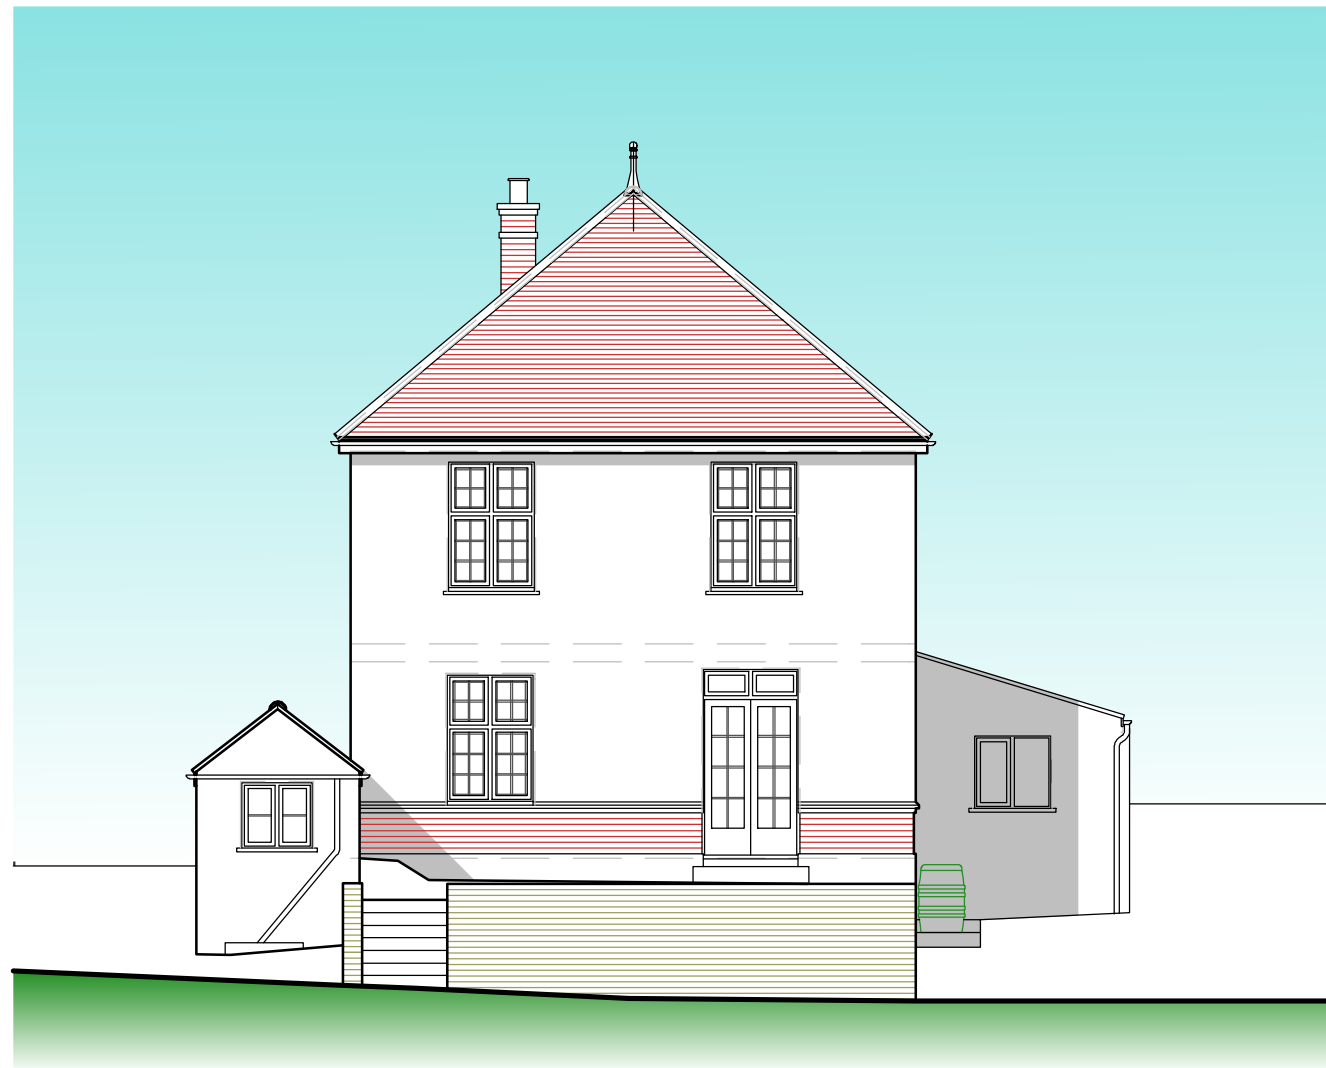

rear (north) elevation

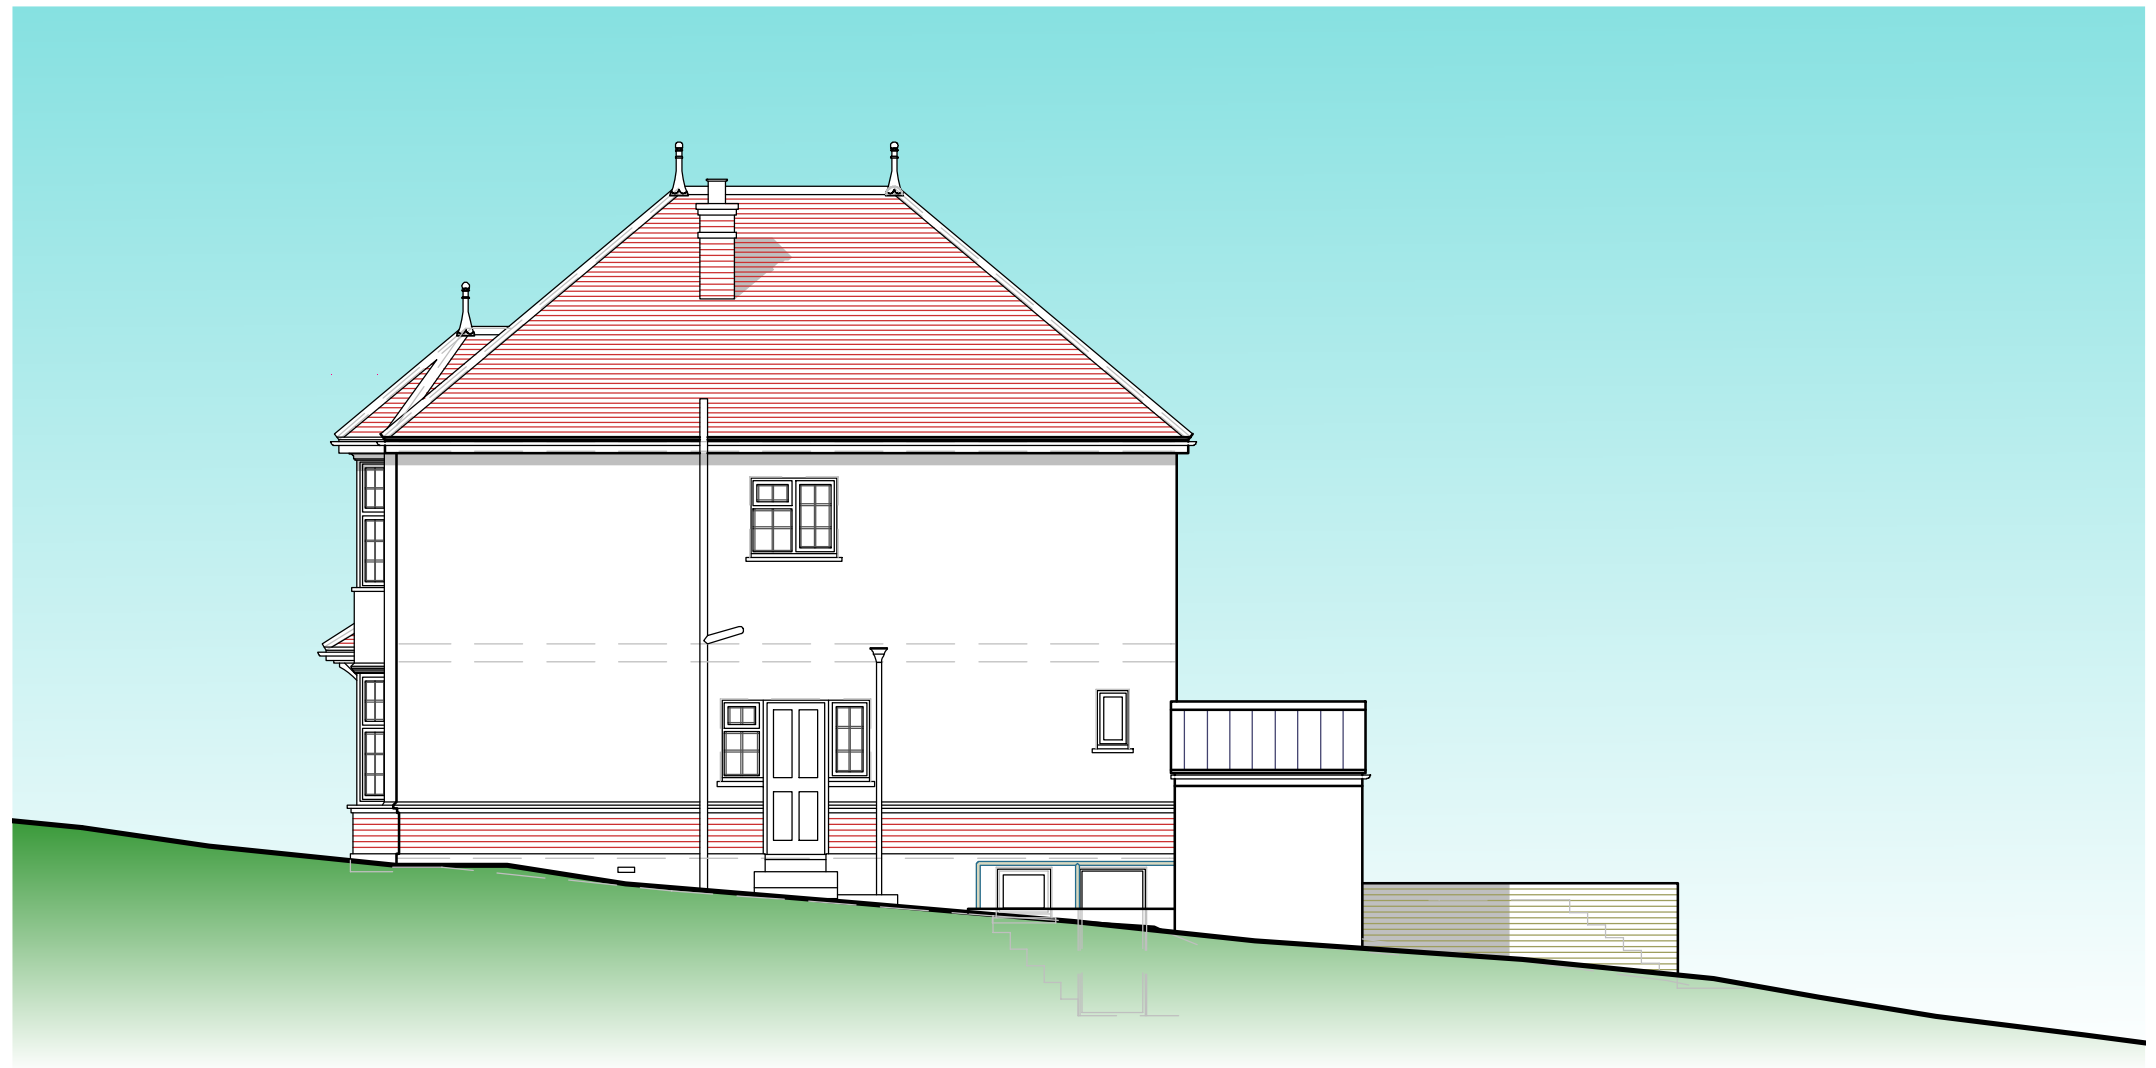

side 2 (east) elevation

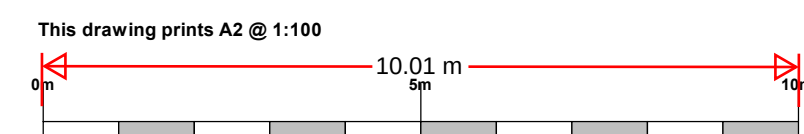

SCHEME / SHEET			59 Old Road East, Gravesend, DA12 1NW: Mr & Mrs S. Randhawa Existing Elevations
SCALE	DATE	DRAWING NUMBER	
1:100	January 2024	551/04	
© This drawing remains the property of the Architect and may not be reproduced in whole or part without his written permission.			JEREMY S. ISHERWOOD B. Sc. (hons), B. Arch. (Wales), R.I.B.A. Chartered Architect 34 Chalky Bank, Gravesend, Kent, DA11 7NY Telephone / Fax: 01474-533793