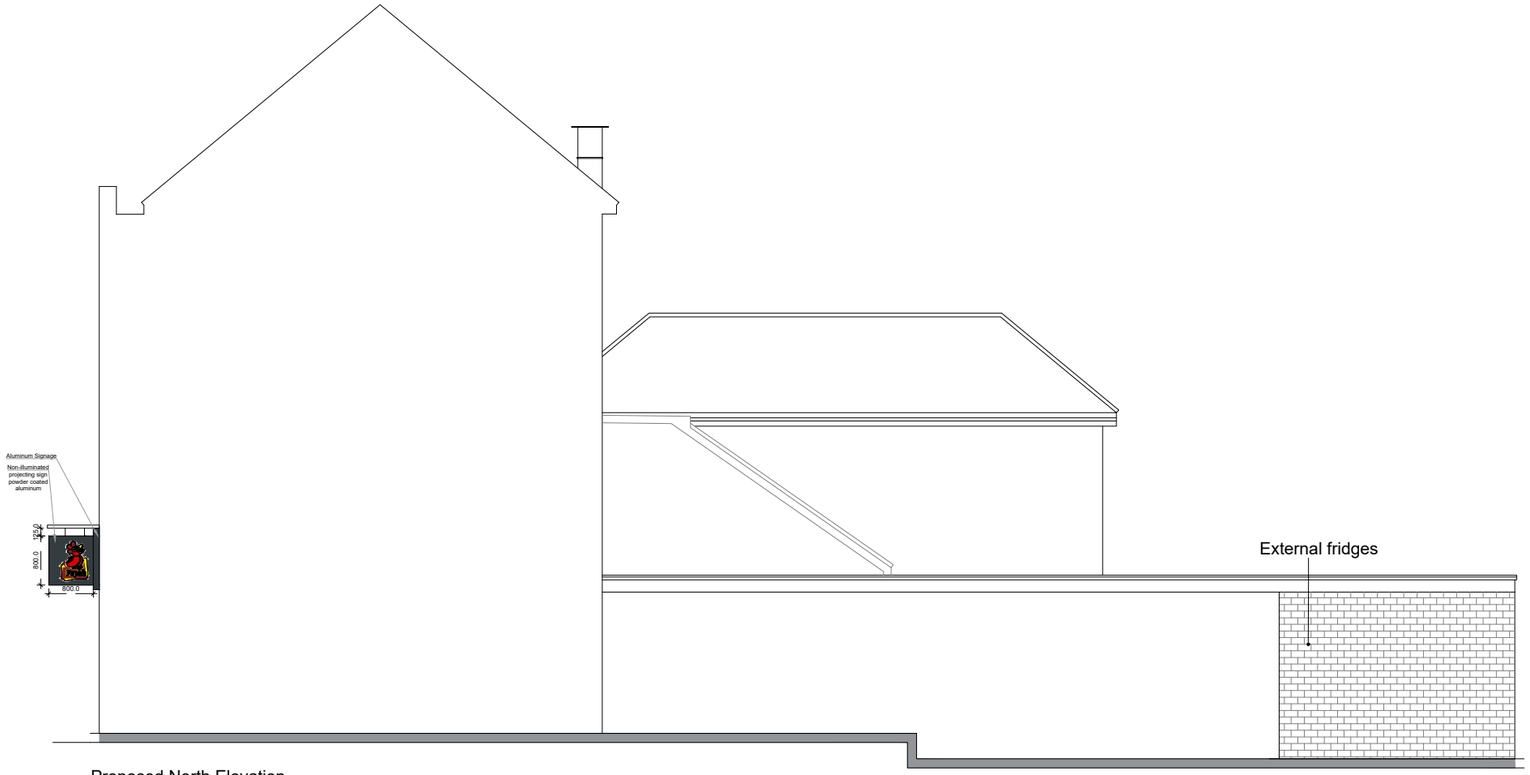

Proposed North Elevation

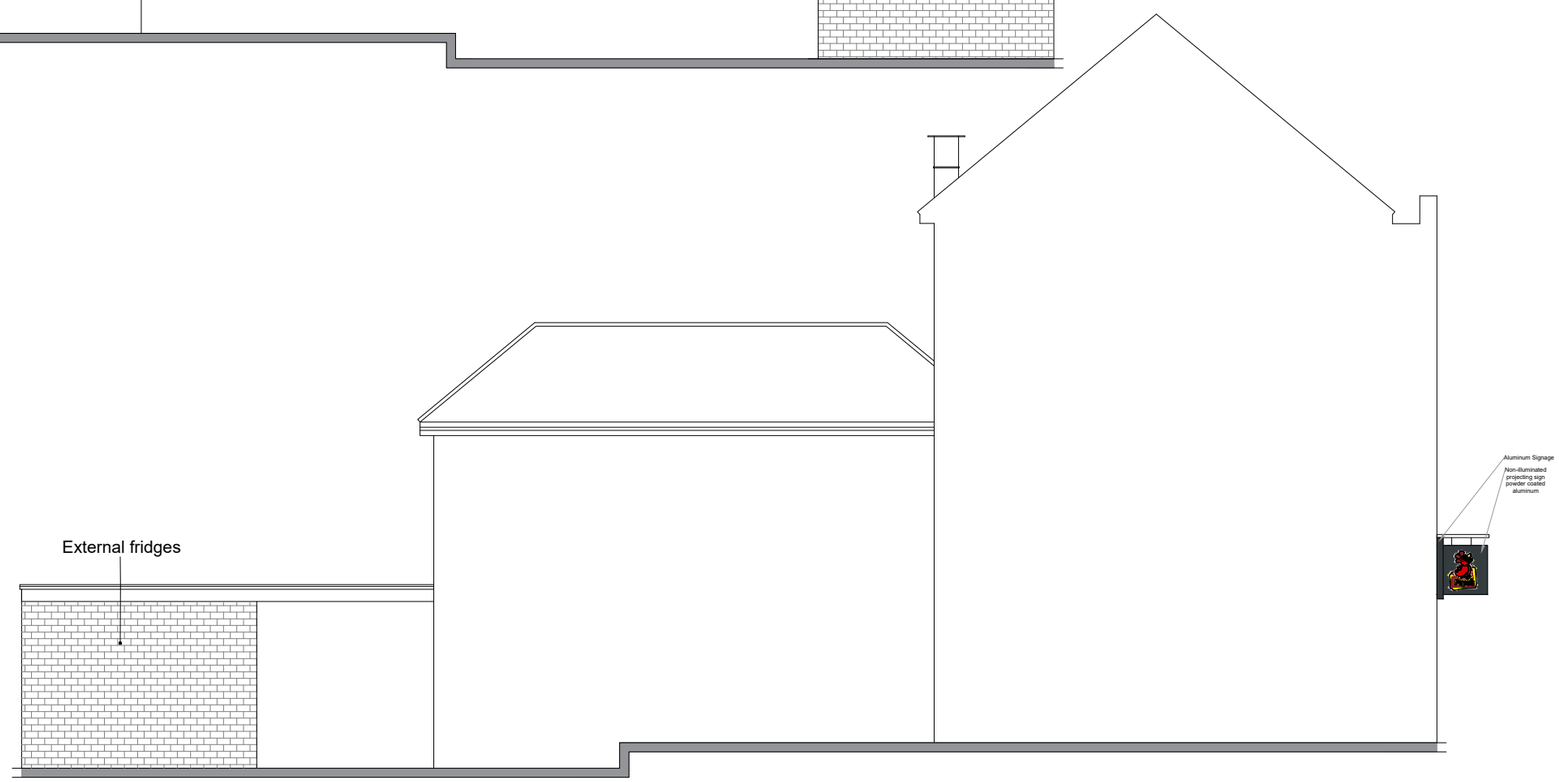

Proposed South Elevation

1:100

2m 0 2m 4m 6m 8m 10m

The contractor is responsible for checking dimensions, tolerances and references. Any discrepancy to be verified with the Architect before proceeding with the works.

Where an item is covered by drawings to different scales the larger scale drawing is to be worked to. Do not scale drawing. Figured dimensions to be worked to in all cases.

©The drawing and design is the Copywright of Architecture & Interiors Design Ltd. No part of this drawing may reproduced whatsoever without prior written permission.

Revision B - Annotations to the Projecting Sign

Revision A - Showing the proposed walls of freezers and waste storage as requested by planning. 20/01/2026

Drawing no. 4

PURPOSE OF ISSUE
Construction

PROJECT
2025-241- 170-171 Parrock Street, Gravesend, DA12 1ER

DRAWING
PROPOSED SIDE ELEVATIONS

JOB NO.	REV
2025-241	**B**

DRAWN BY: **HA**	CHECKED BY: **GS**
SCALE: **1:100@A3**	DATE: **07.08.2026**

ARCHITECTURE & INTERIORS
51 COLESHILL ROAD - B36 8DT - 0121 783 6211
Email - gs@architectureinteriors.co.uk

The contractor is responsible for checking dimensions, tolerances and references. Any discrepancy to be verified with the Architect before proceeding with the works.
Where an item is covered by drawings to different scales the larger scale drawing is to be worked to. Do not scale drawing. Figured dimensions to be worked to in all cases.