

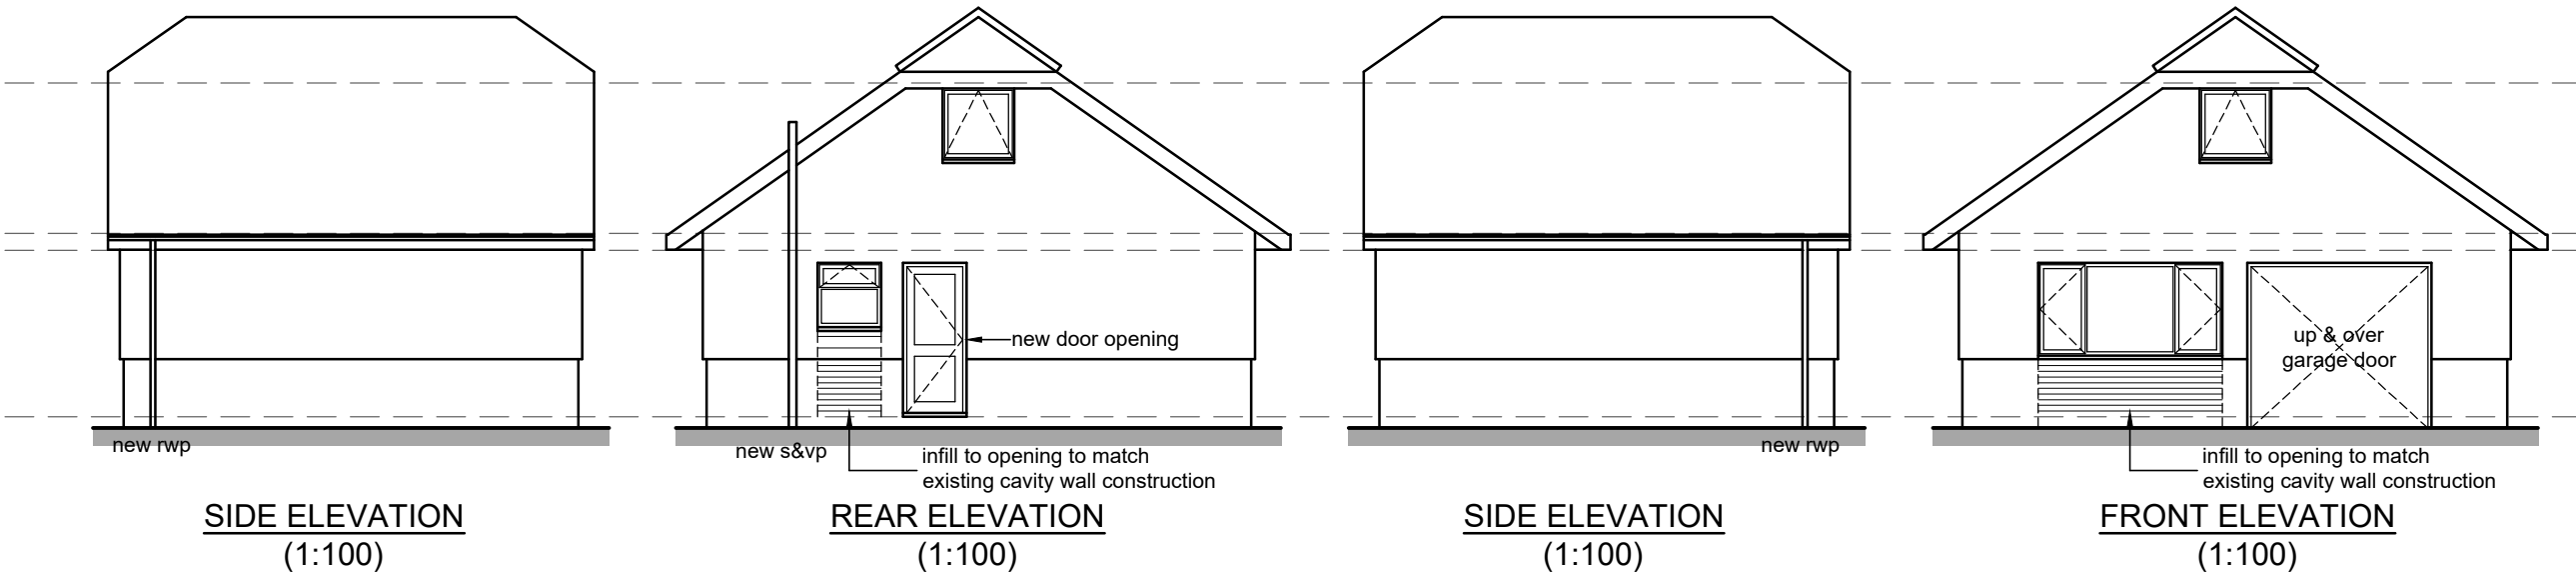


SCALE BAR @ 1:100

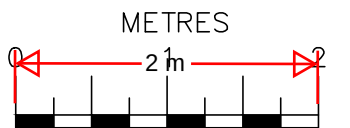

SCALE BAR @ 1:50

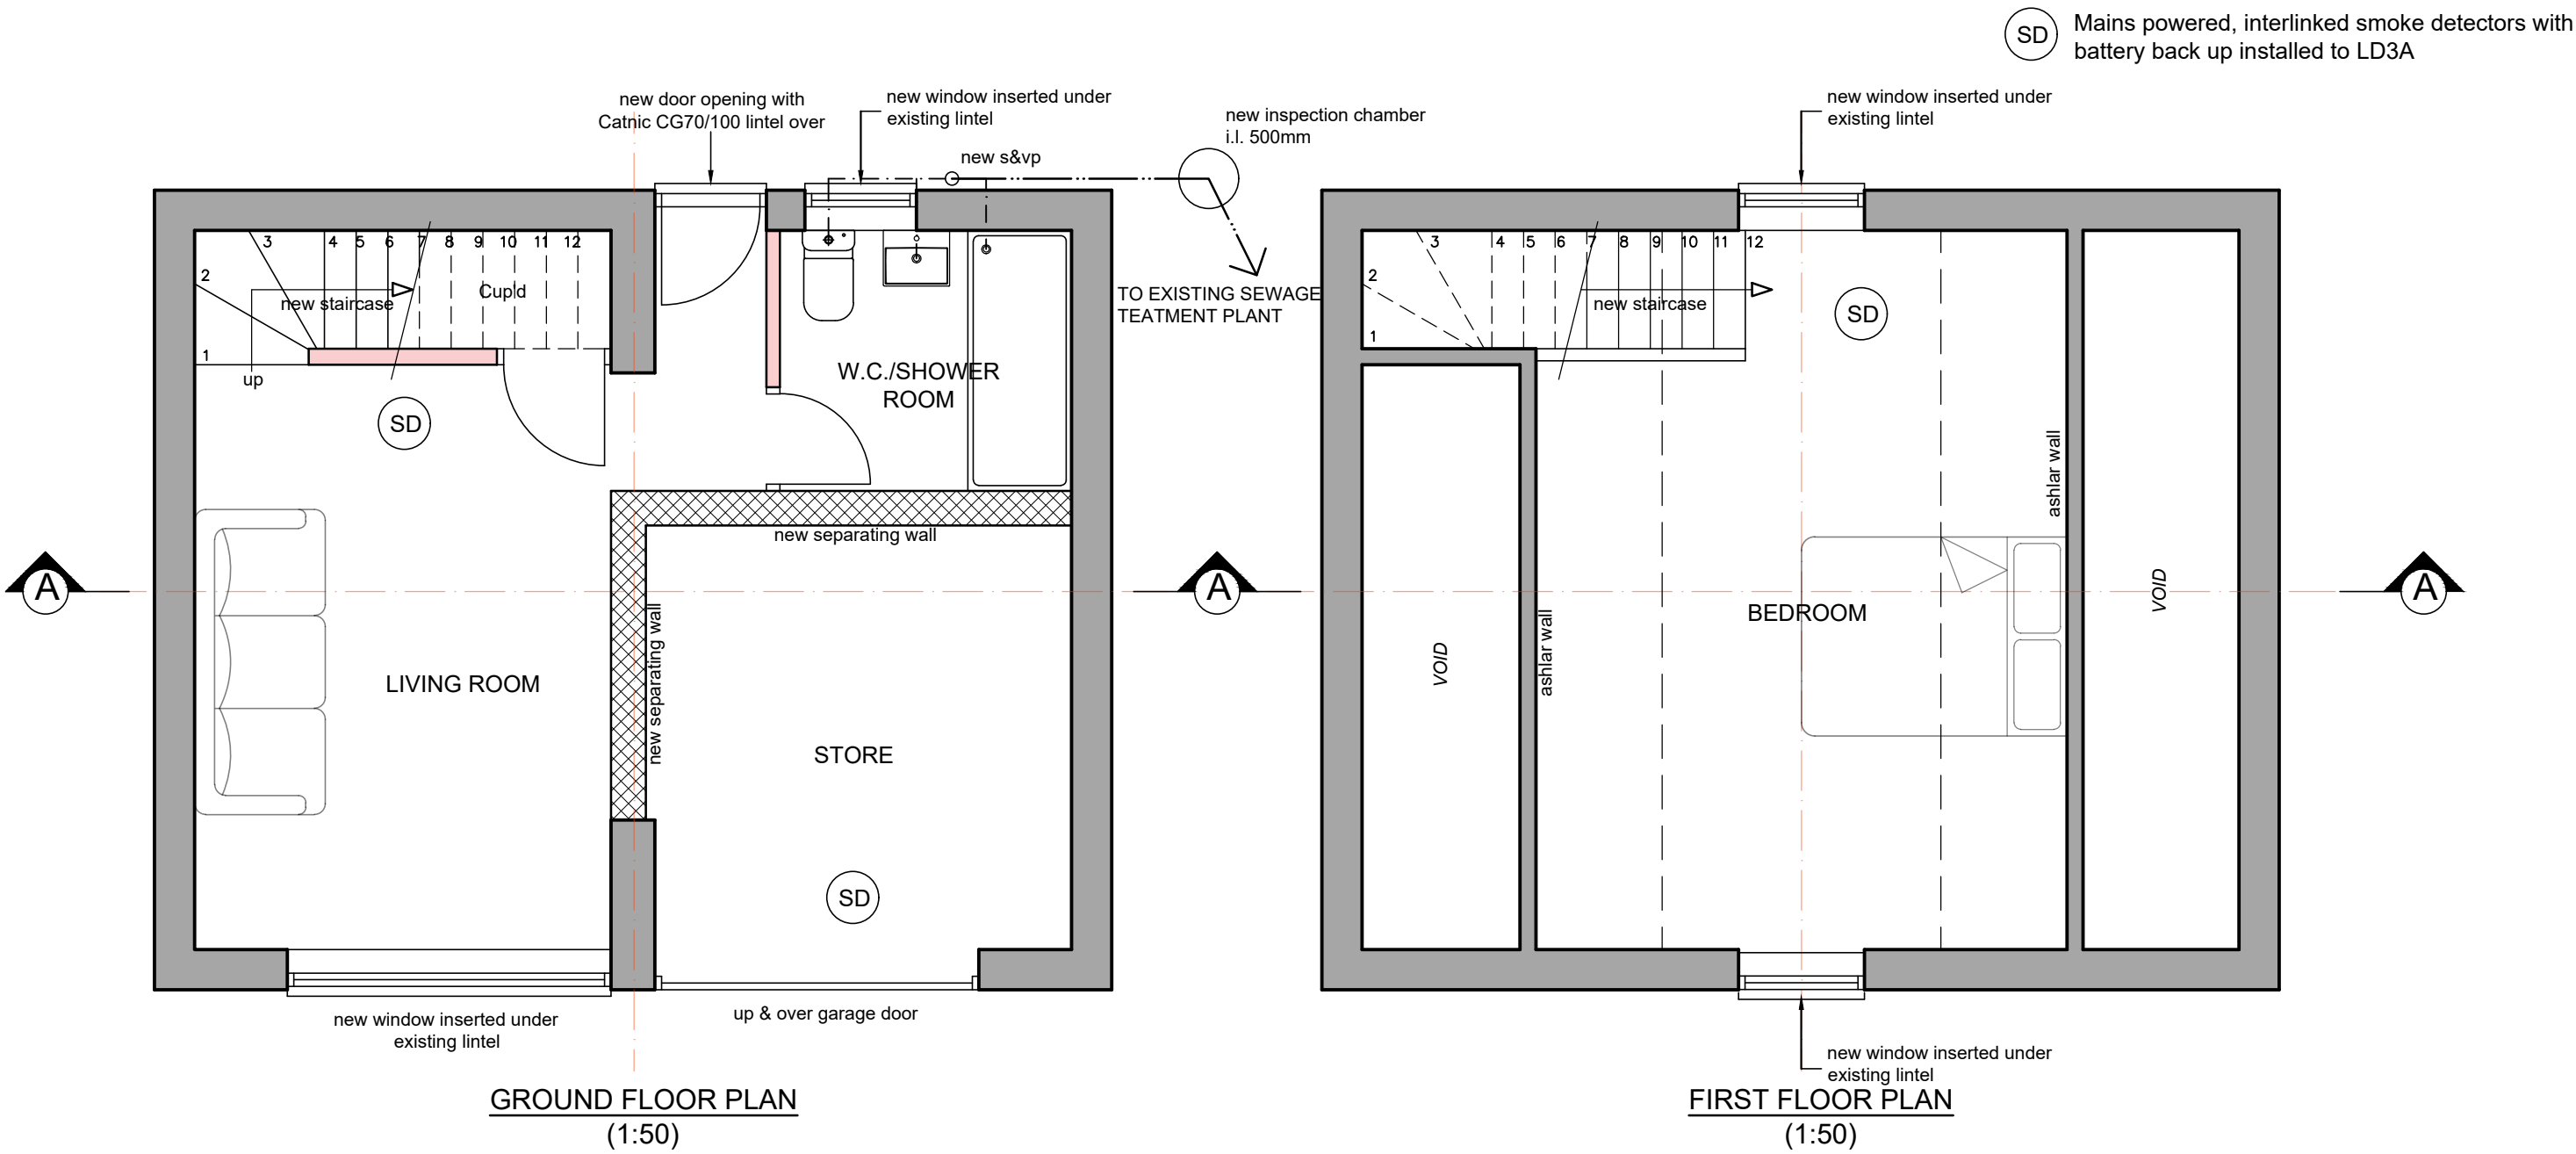

09/07/25	B	Roof profile amended
22/04/25	A	Scale Bar added
Date	No	Revision
Penfold Project Services Epmarket, Wrotham Road, Meopham, Kent, DA13 0JH Telephone: 01474 816690 e-mail: apenfold448@btinternet.com		
Job Title: LUCAS HERON HILL LANE MEOPHAM KENT DA13 0DU		
Dwg Title: PLANS AND ELEVATIONS AS PROPOSED		
Scale:	1:50 & 1:100 @ A2	
Dwg No.:	02B	
Date:	February 2025	